
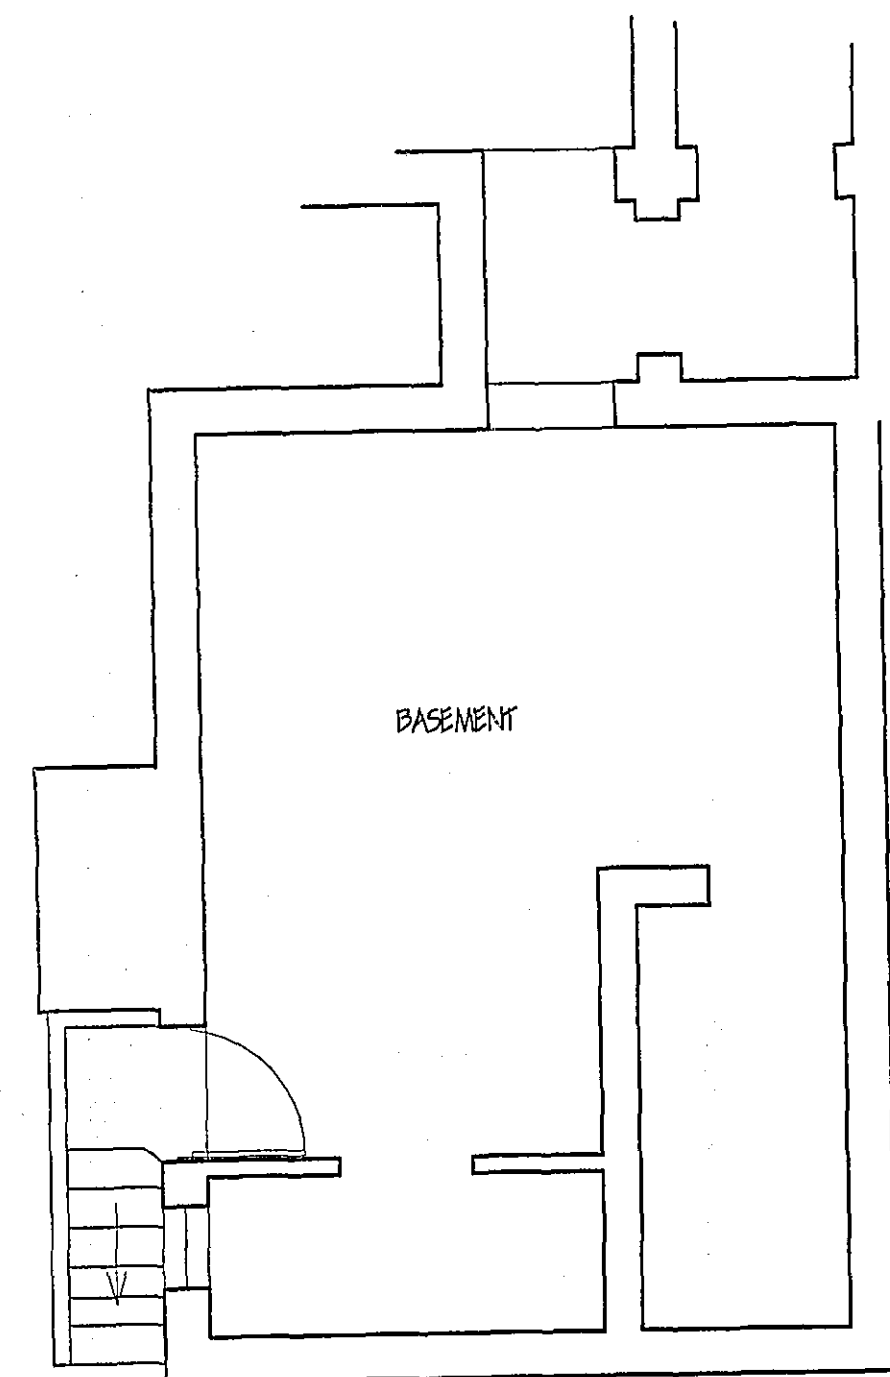
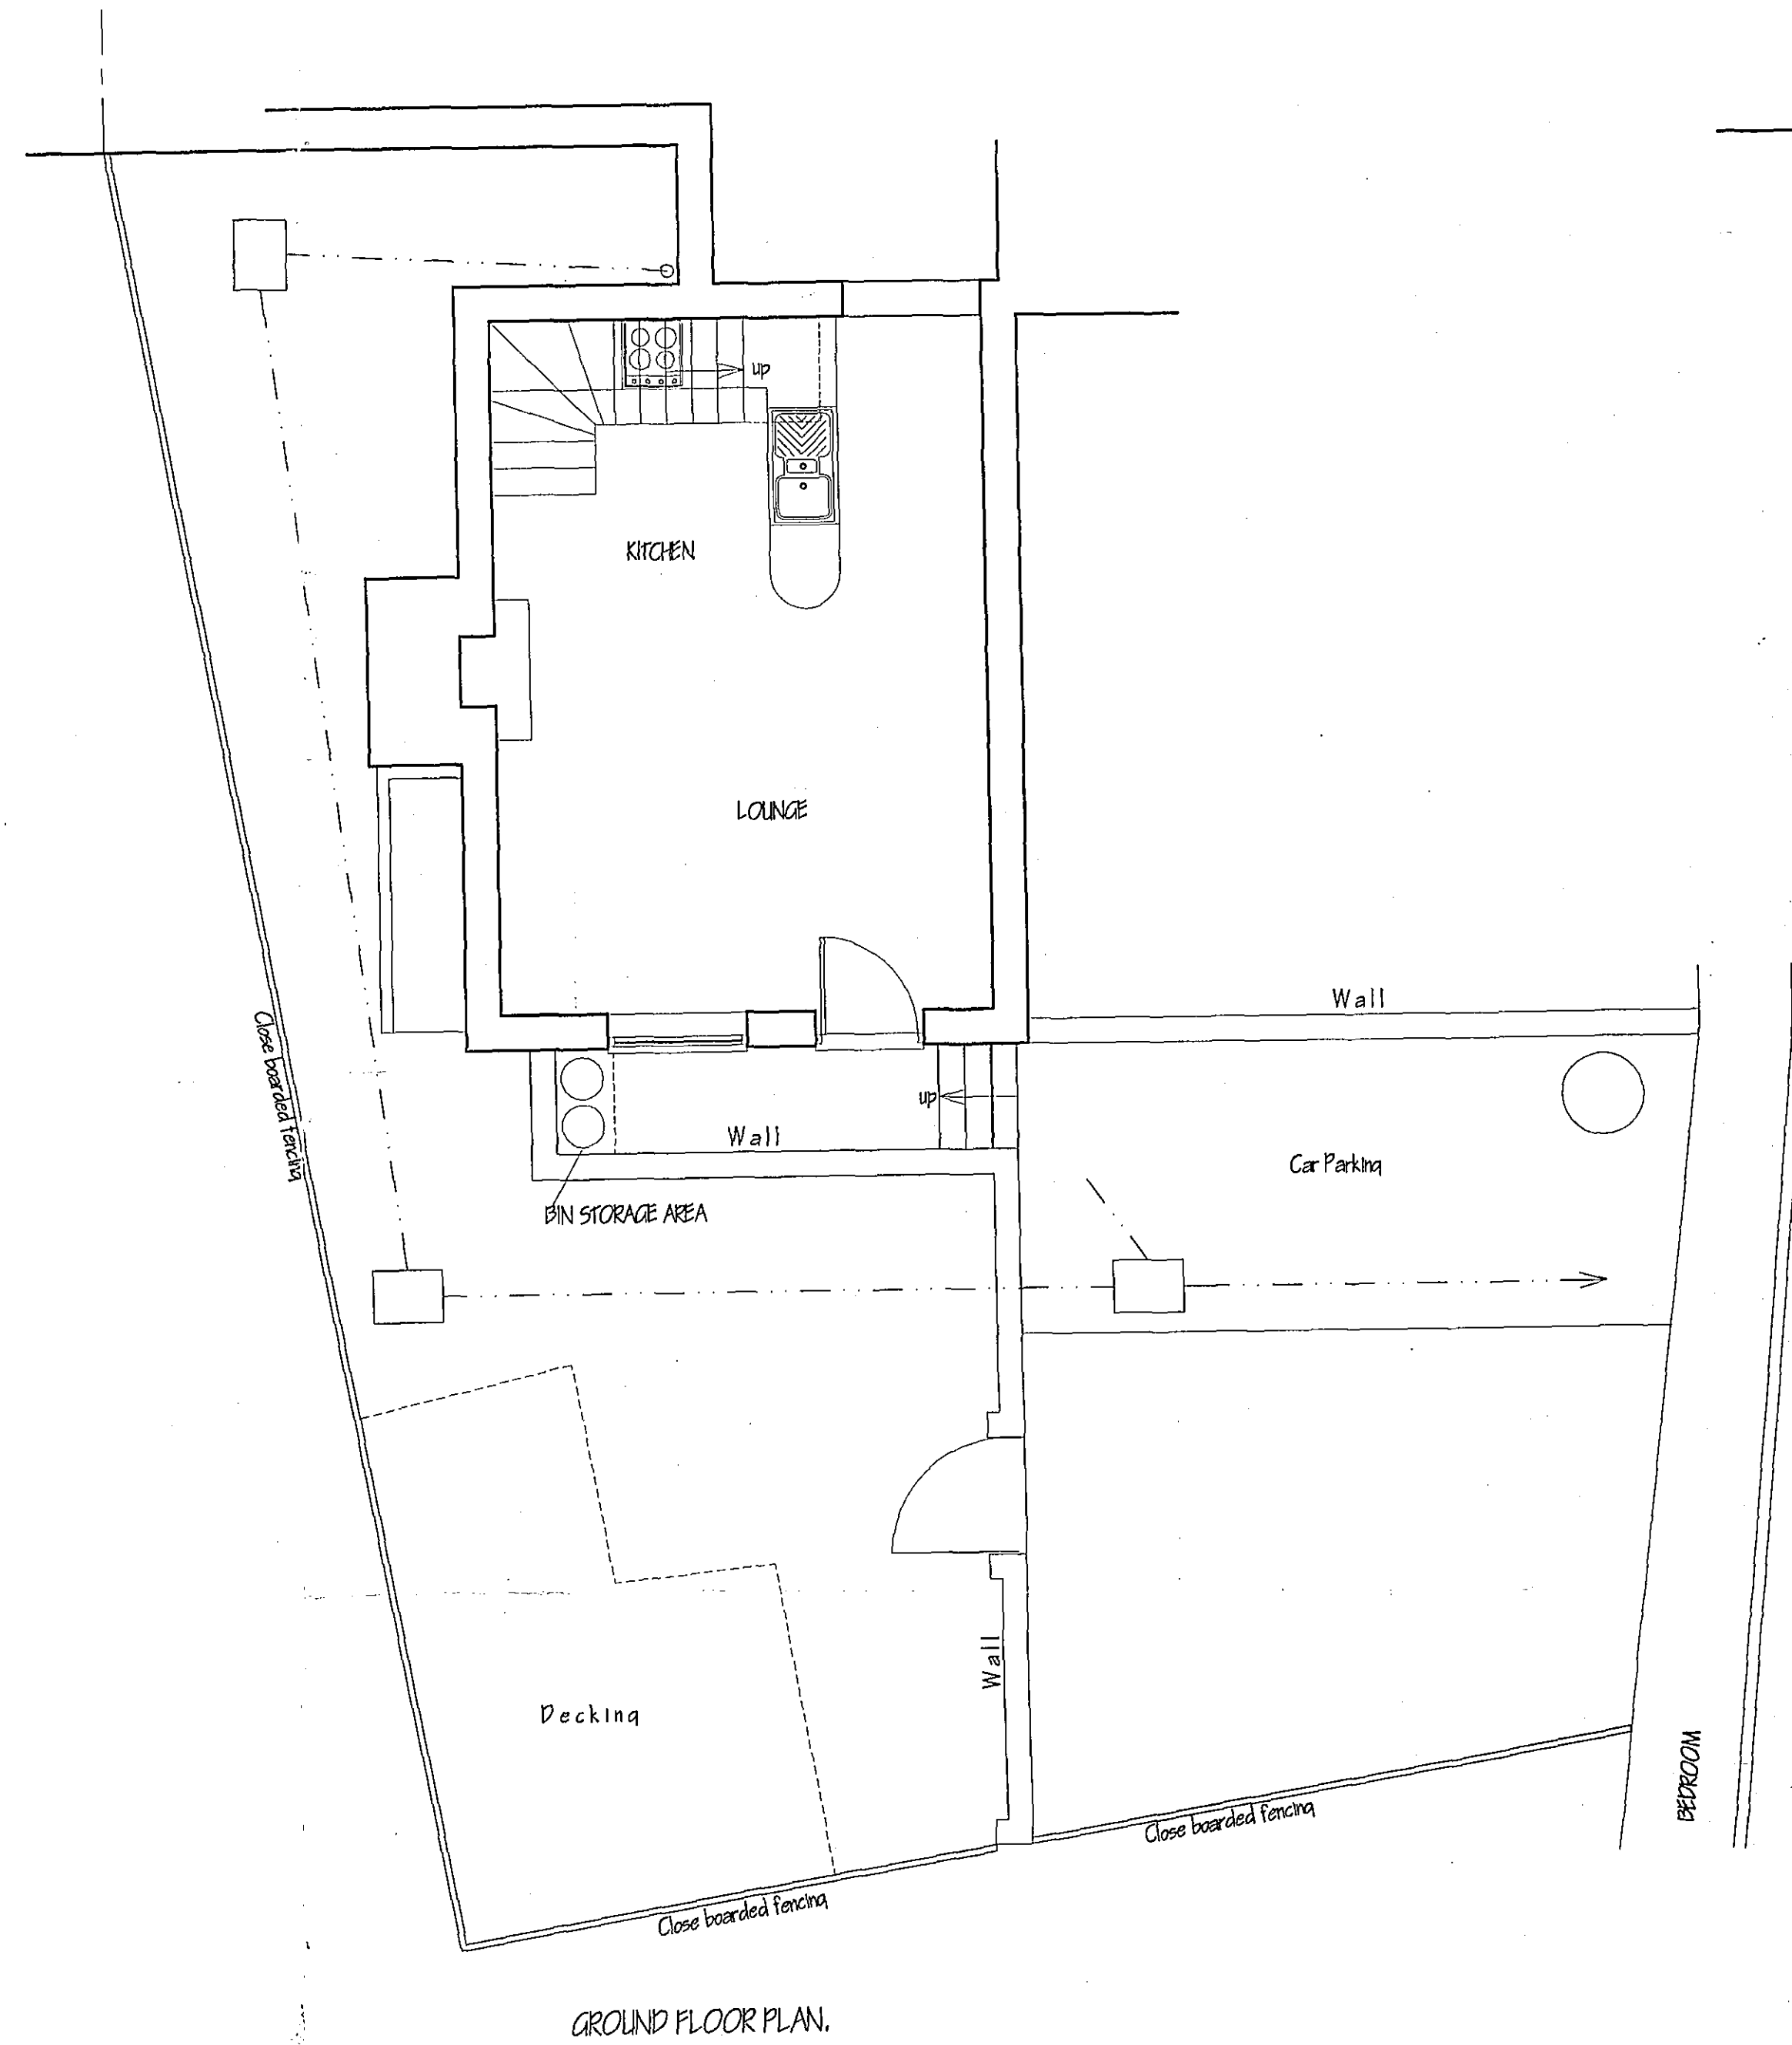
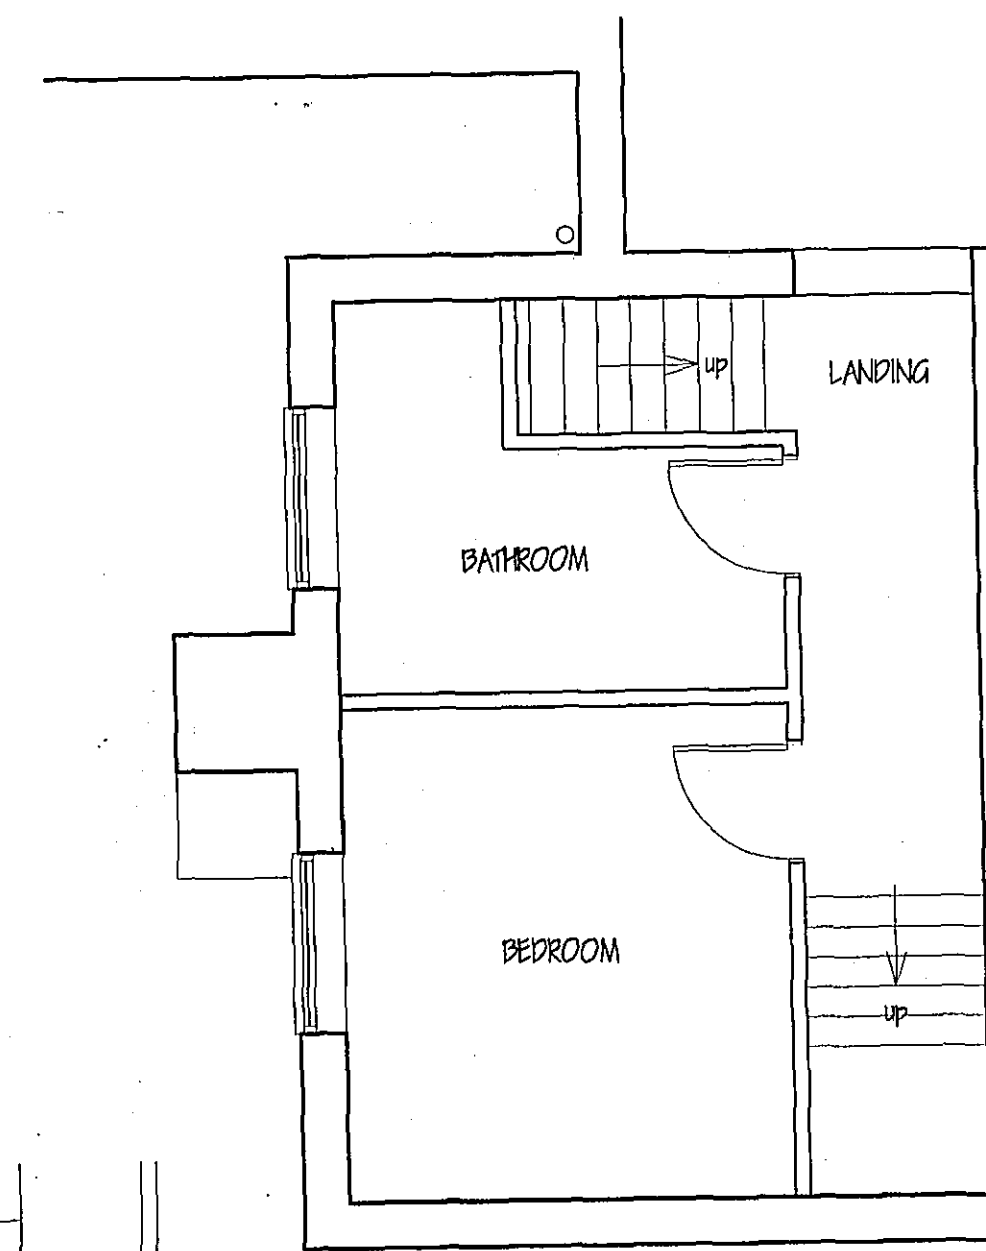
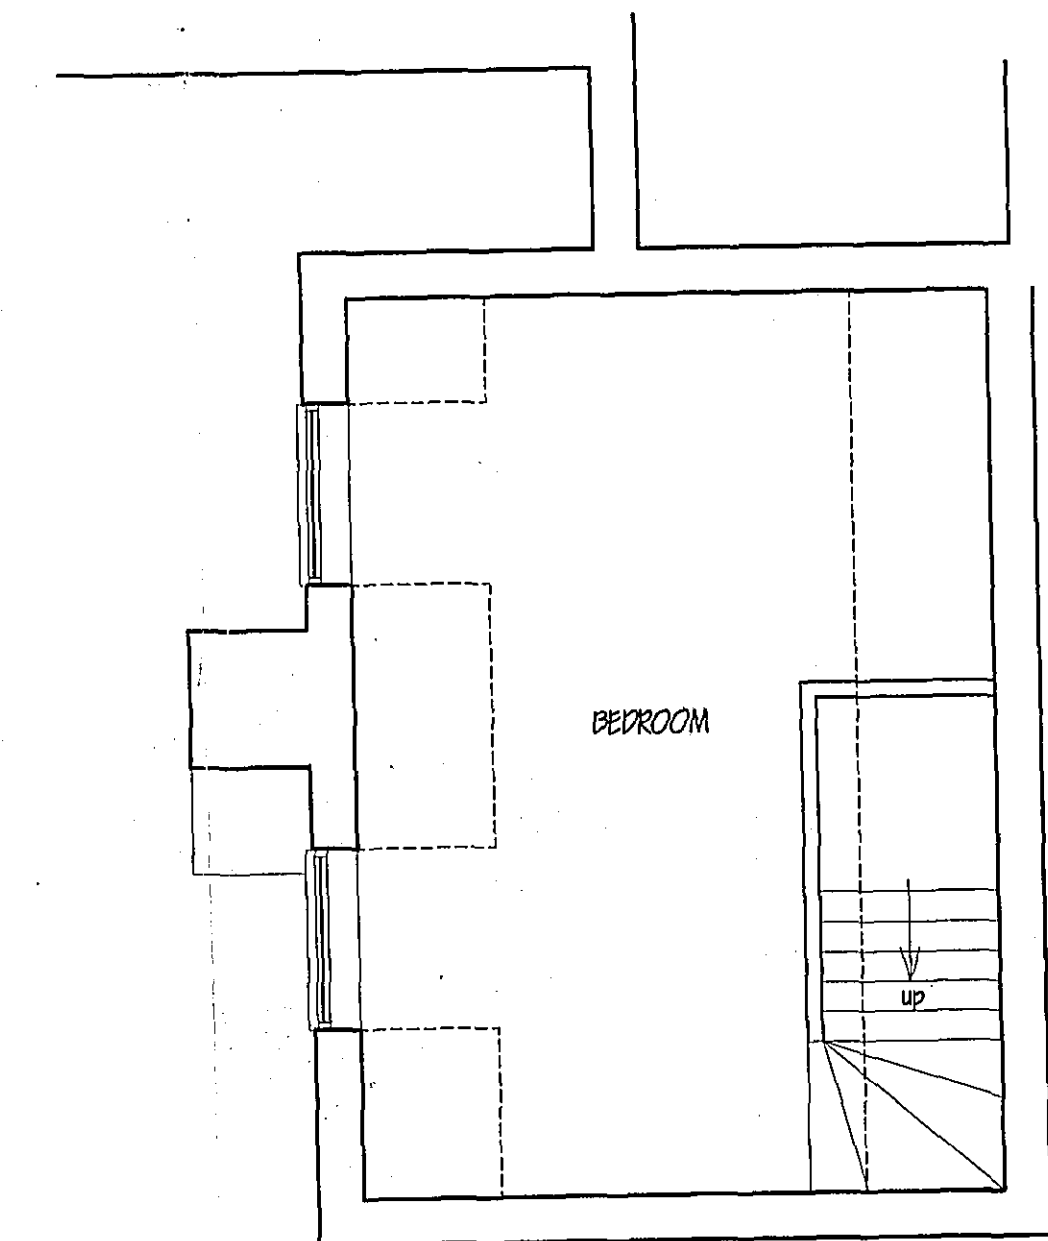


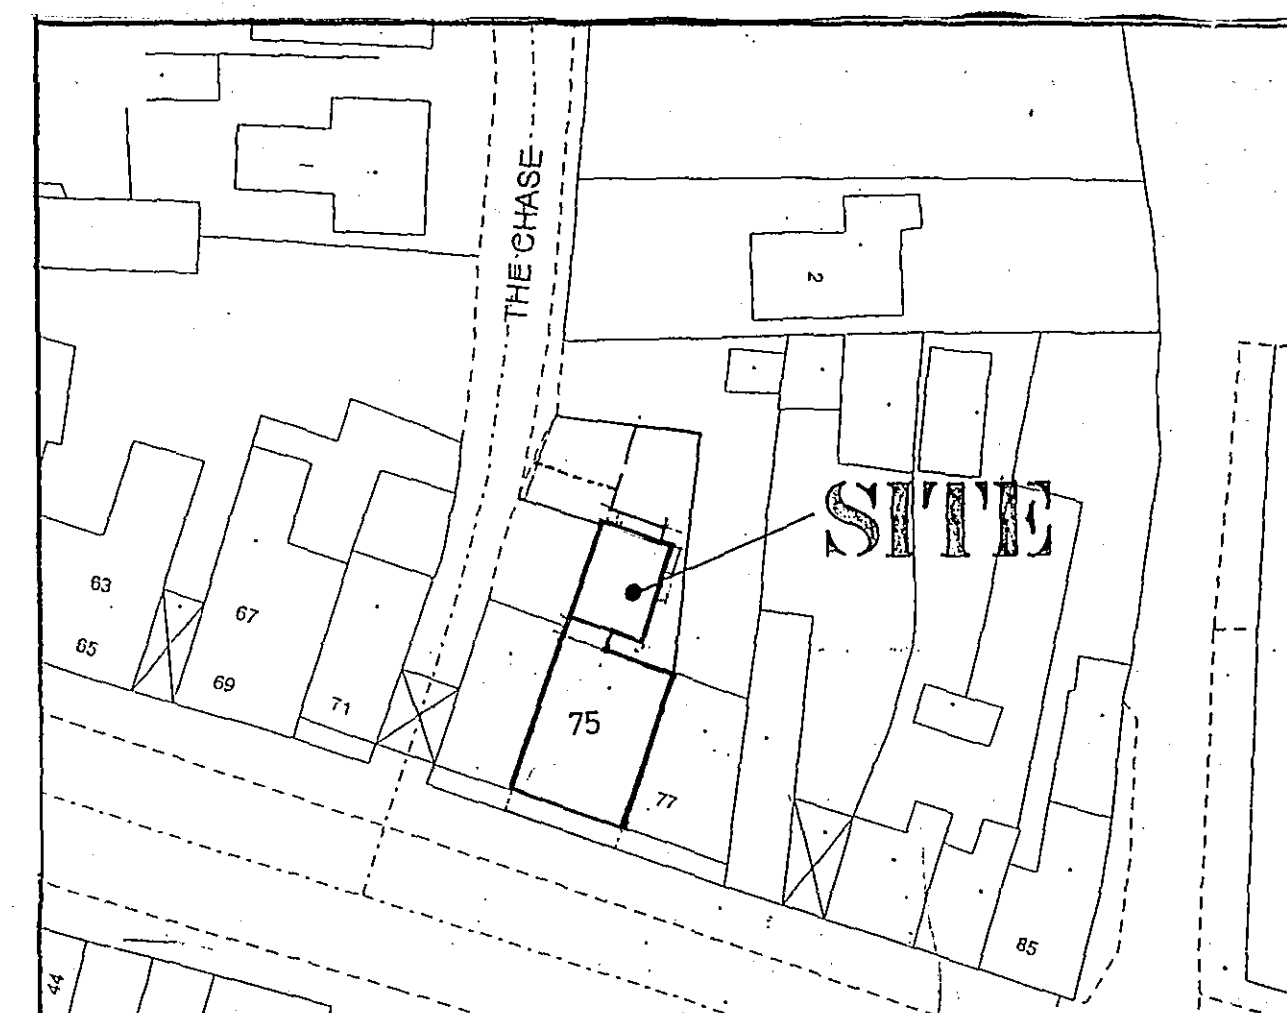

SHDC
Planning & Development
10 AUG 2005
Ref: 1090/05

A	BIN STORAGE APPROP - CONDITION COMPLIANCE	AUG '05
ref.	revision	date

G. R. MERCHANT 

I.ENG AMICE FIWO

**ARCHITECTURAL, STRUCTURAL
AND LAND DRAINAGE
CONSULTANTS**

Unit 4, Wrights Mews
12A Park Road, Holbeach,
Spalding, Lincs. PE12 7RK
Tel 01406 458600
Fax 01406 458744

**E-Mail: G. R. Merchant @ Merchant. FS.
Co. UK**

Project
CHANGE OF USE TO SEPERATE RESIDENCE.
75 HIGH STREET.
HOLBEACH.
SPALDING. LINC'S.

Client
MR. & MRS. M. SANDERSON.

Drawing

FLOOR PLANS, LOCATION PLAN & SITE PLAN

Job Ref. 1156-05

Date	Drawn
APRIL '05	GRM

Scales
1/50, 1/2500, 1/500.

[illegible]