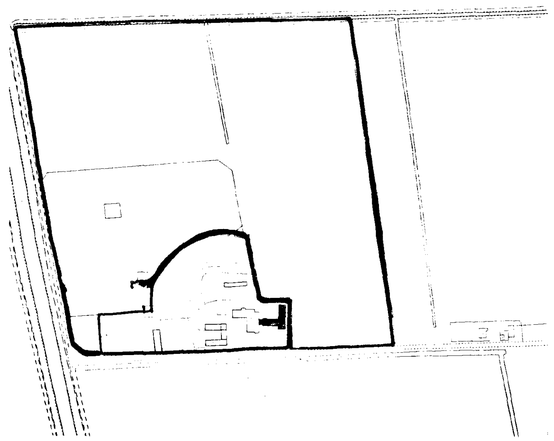

LOCATION PLAN 1:2500

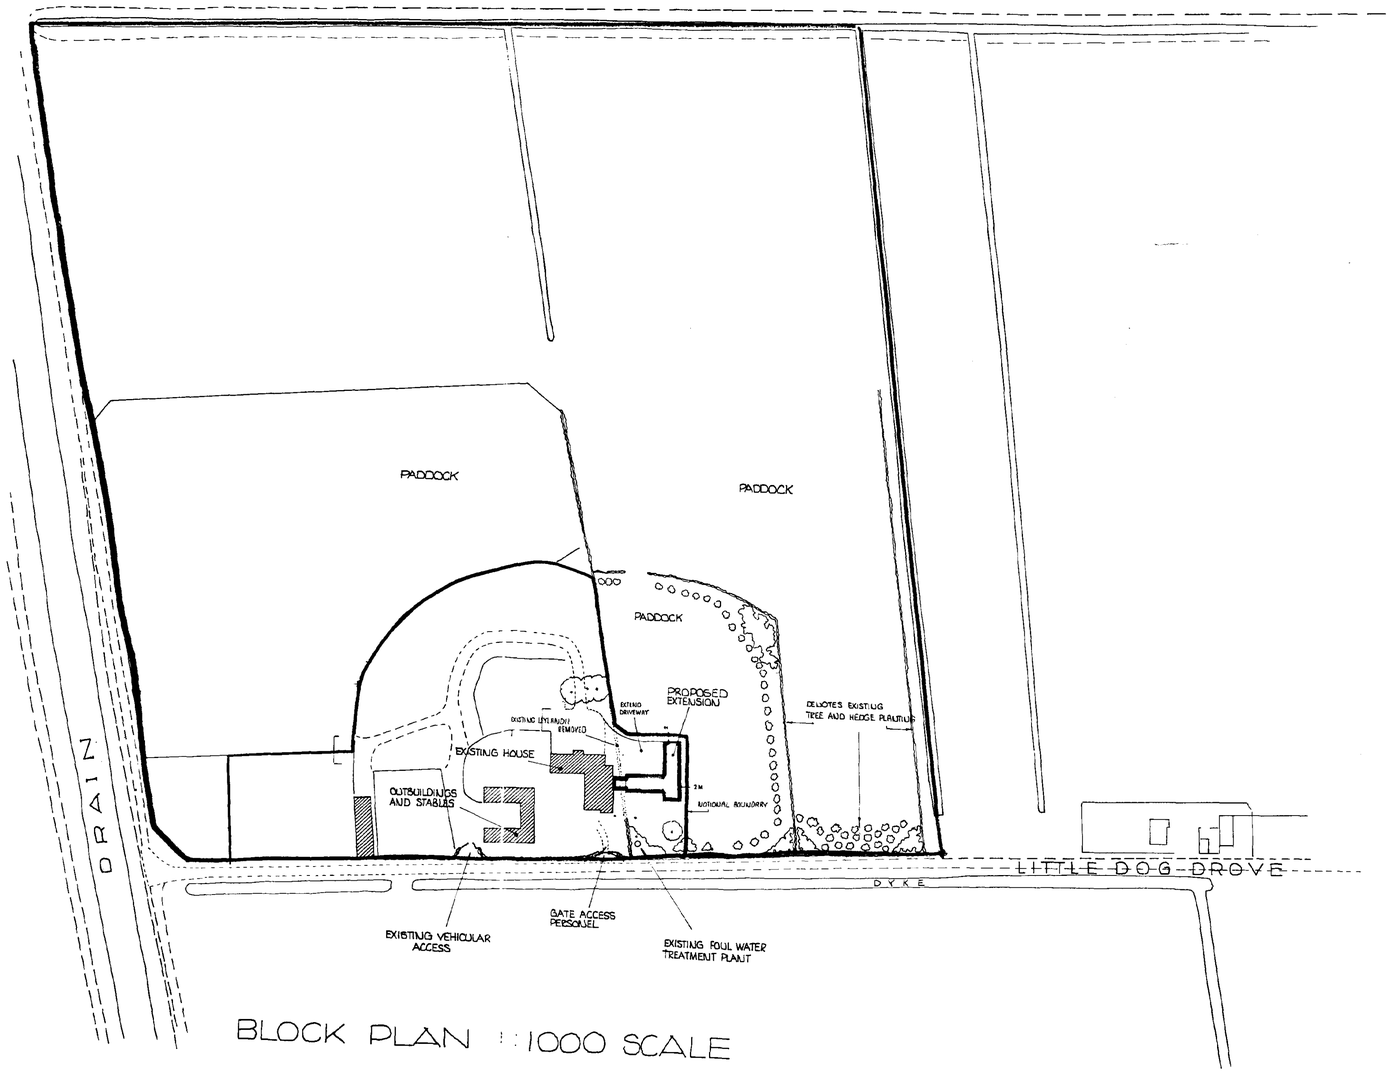

BLOCK PLAN 1:1000 SCALE

Ref 1100/02

DETERMINED PLAN

PODDINGTONS

Architectural Design Consultants

Rabbit Hollow, Church Lane, North Rauceby, Sleaford, Lincs. NG34 8QU
Tel. (01529) 488033 Fax. (01529) 488044

Project.
EXTENSION TO HOUSE
BANK FARM LITTLE DOG
DROVE HOLBEACH
ST. JOHN'S LINCS
FOR MR & MRS SMEETH

Drawing.

Scale. 1:1000, 1:2500

Drawing. No. 3107-1

Drawn.

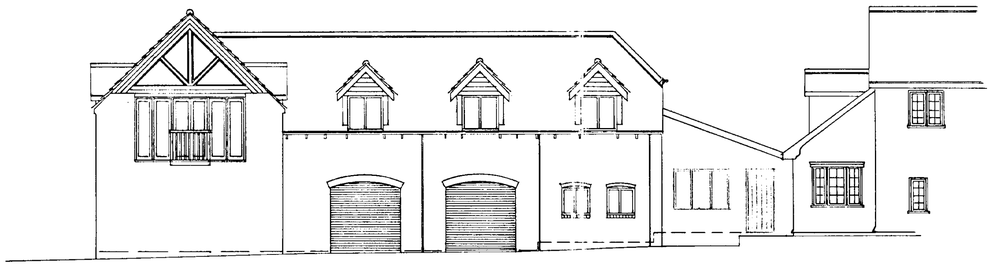

PROPOSED EAST ELEVATION

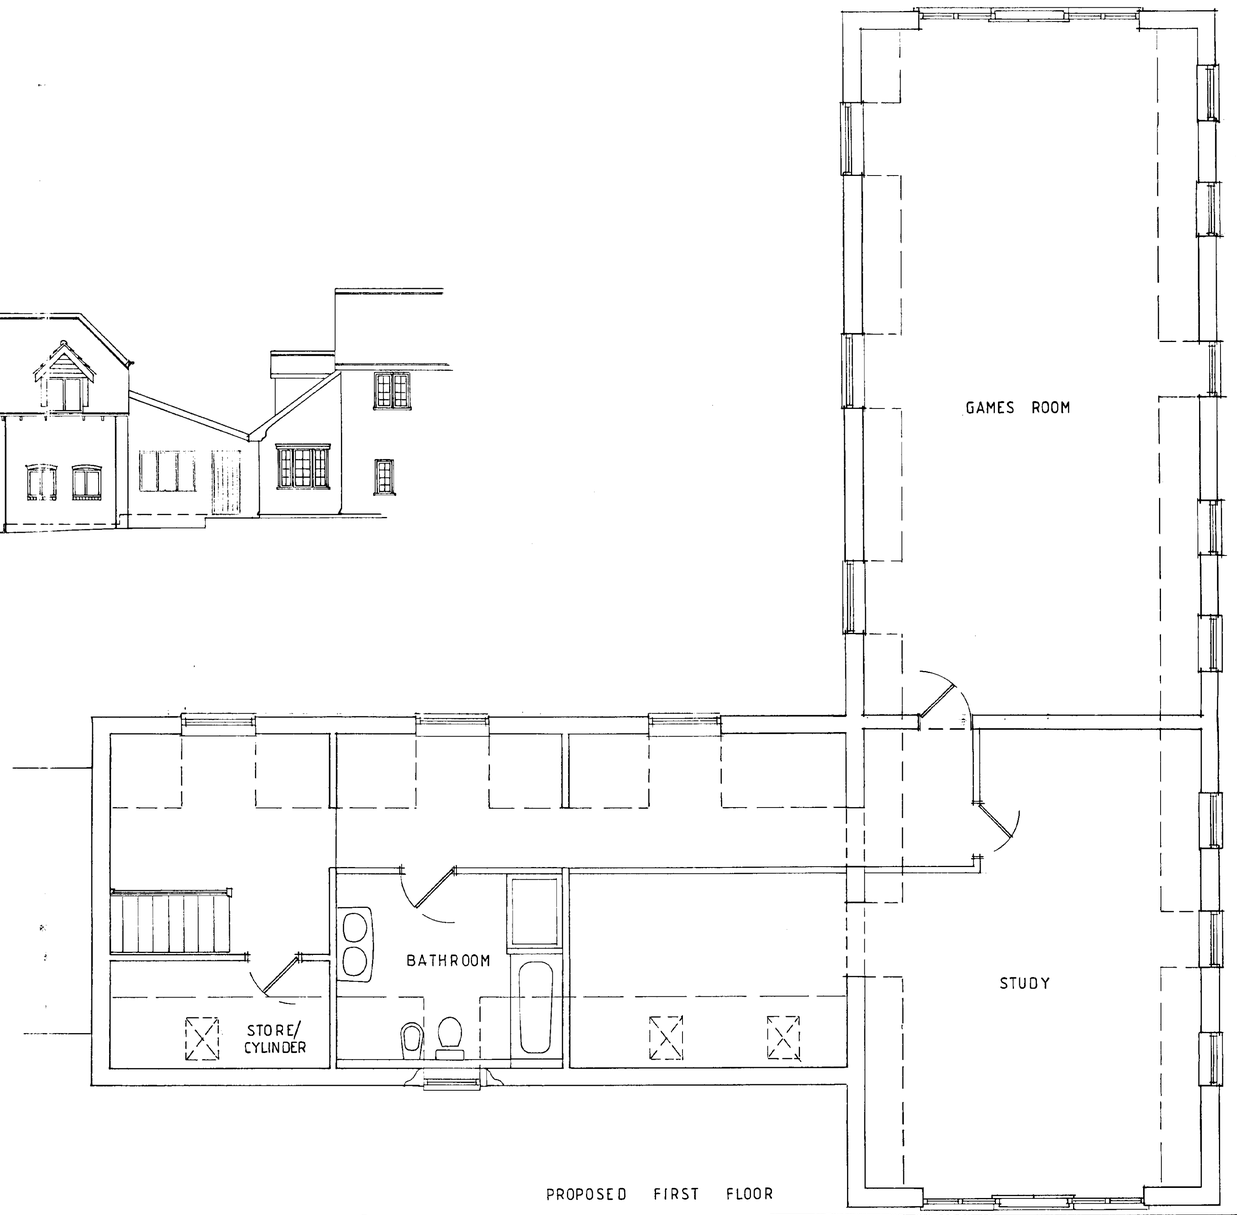

PROPOSED FIRST FLOOR

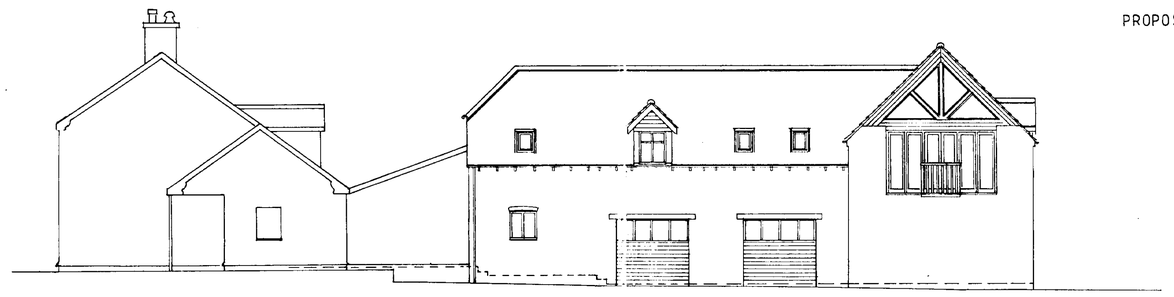

PROPOSED WEST ELEVATION



PROPOSED NORTH ELEVATION

SHDC
Planning & Development
08 NOV 2002
Ref 1100/02

DETERMINED
PLAN

PODDINGTONS
Architectural Design Consultants
Rabbit Hollow, Church Lane, North Rauceby,
Sleaford, Lincs. NG34 8QU
Tel. (01529) 488033 Fax. (01529) 488044

Project.
EXTENSION TO HOUSE
BANK FARM LITTLE DOG
DROVE HOLBEACH
ST. JOHN'S LINCS
FOR MR & MRS SMEETH

Drawing.

Scale.	Drawing. No.
1:1000, 1:2500	3107-2
Drawn.	
Date. Aug 2002	Rev.

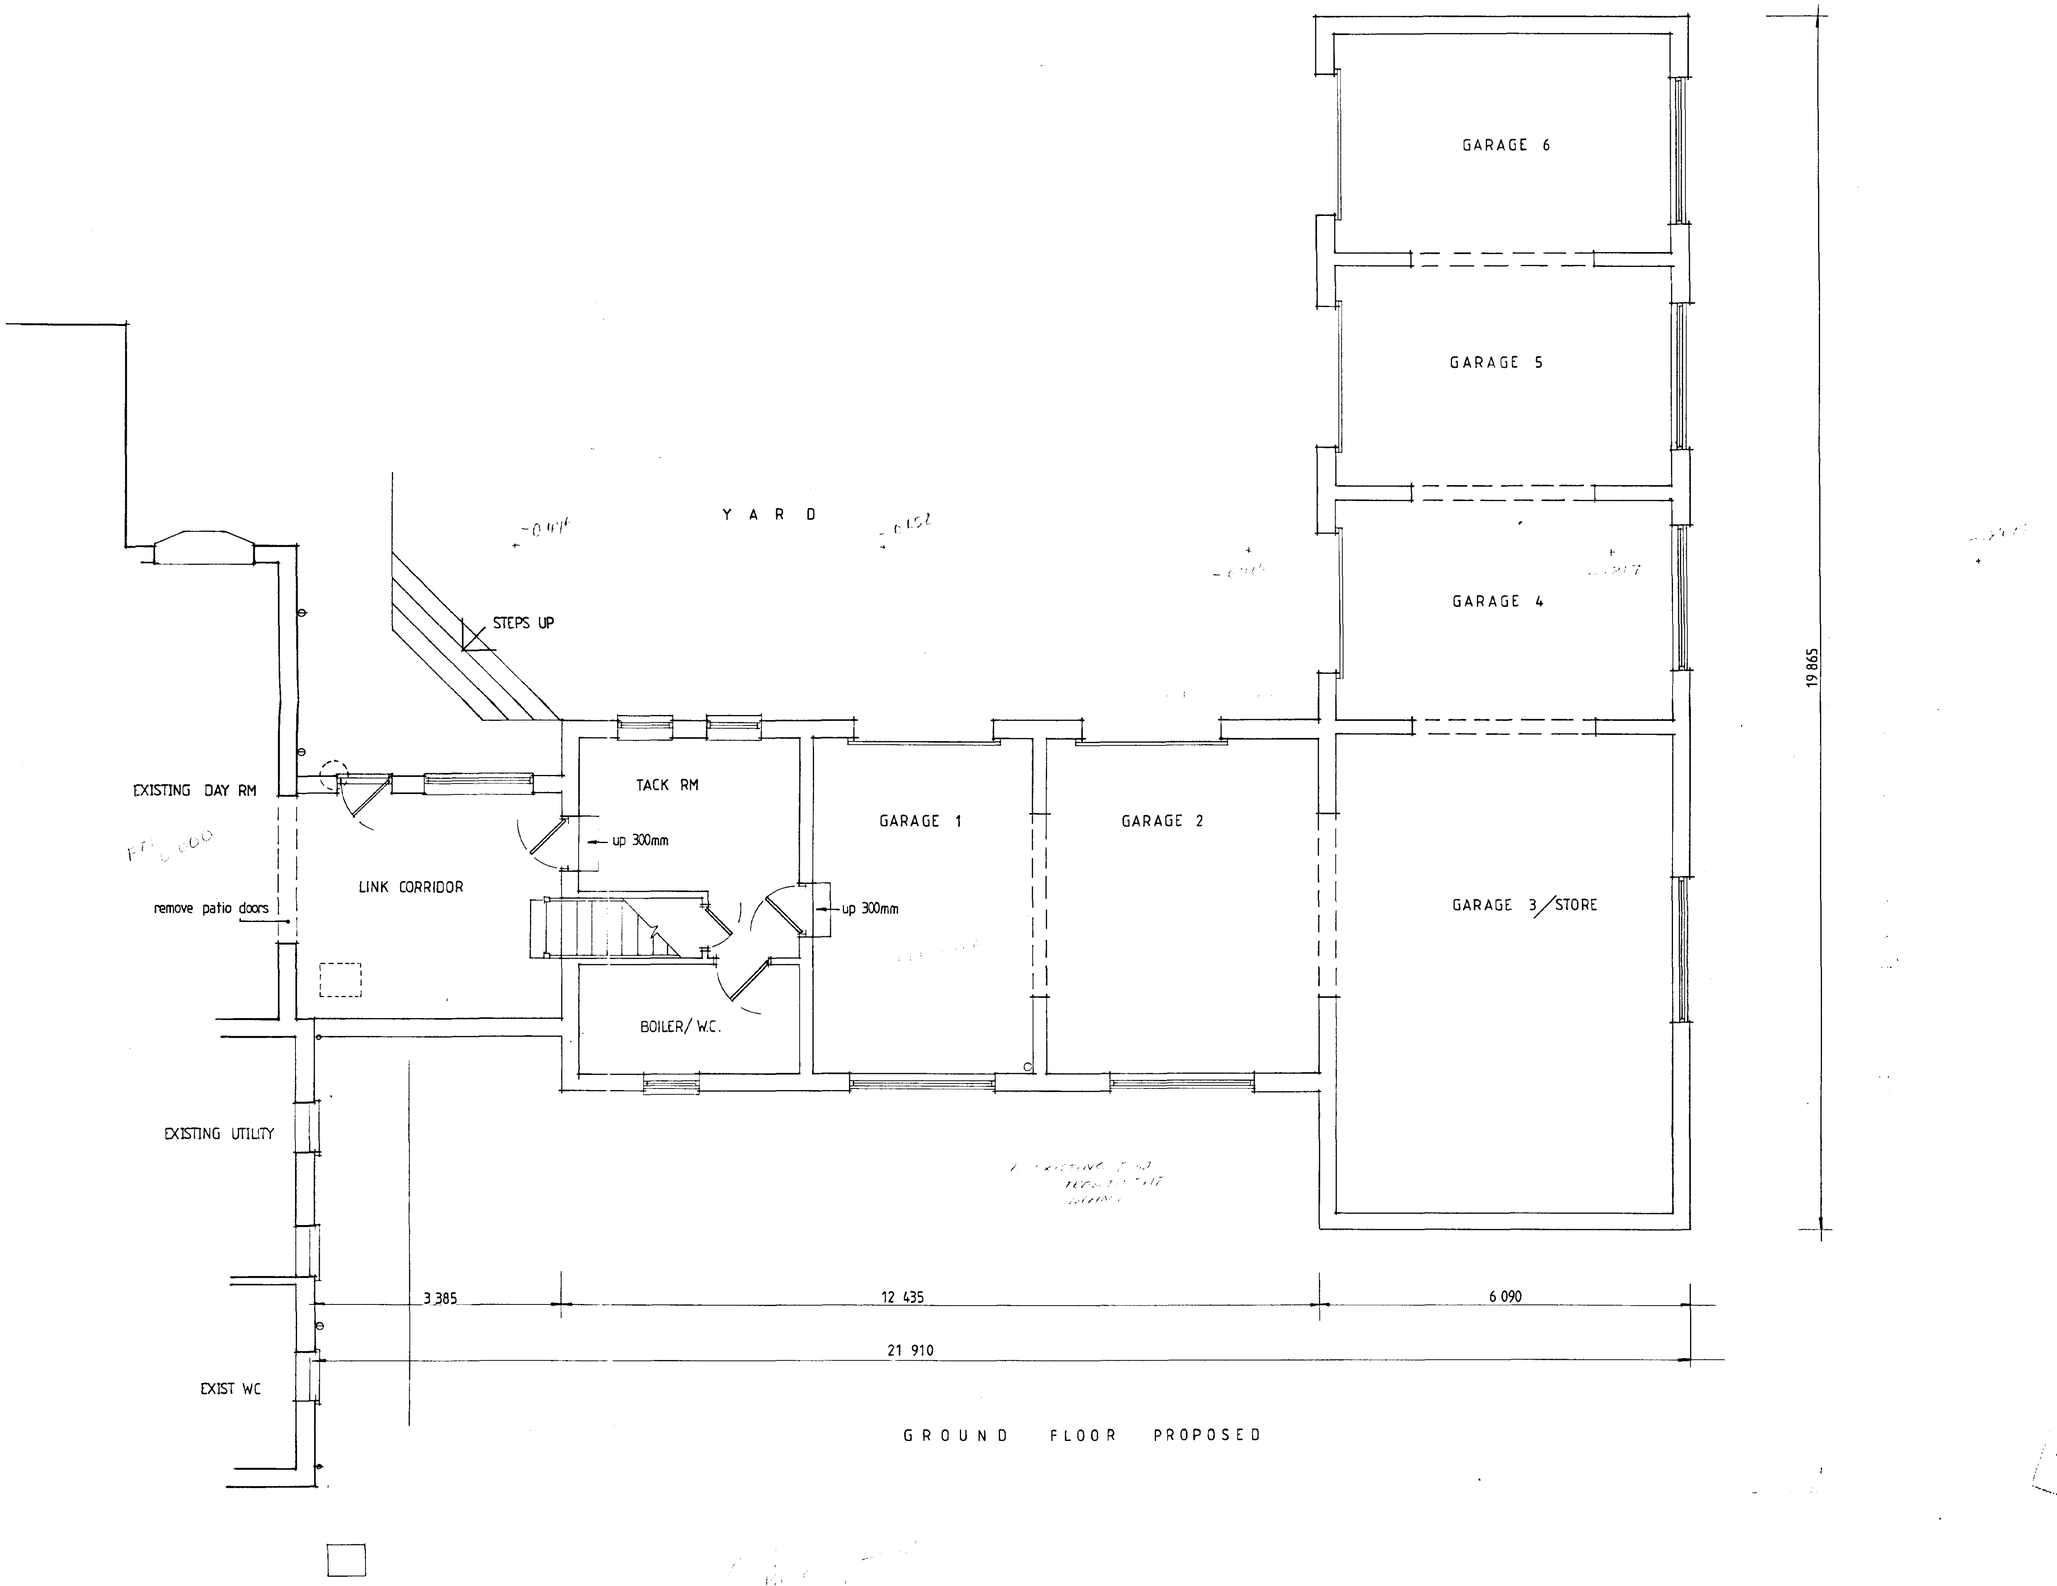

Planning & Development
02 NOV 2002
1100/02

PODDINGTONS
Architectural Design Consultants
Rabbit Hollow, Church Lane, North Rauceby,
Sleaford, Lincs. NG34 8QU
Tel. (01529) 488033 Fax. (01529) 488044

Project.
EXTENSION TO HOUSE
BANK FARM LITTLE DOG
DROVE HOLBEACH
ST. JOHN'S LINCS
FOR MR & MRS SMEETH

Drawing.

Scale. 1:1000, 1:2500

Drawing. No. 3107-3

Drawn.

Date. Aug 2002

Rev.

DETERMINED PLAN