



ROBUST DETAILS

ROBUST DETAILS WILL BE SUBMITTED IN RESPECT OF PARTY WALL CONSTRUCTION FOR ALL SEMI-DETACHED AND TERRACED HOUSES. (DETAIL E-WM-8)

THE APPLICATION WILL BE SUBMITTED TO ROBUST DETAILS LTD AND ONCE REGISTRATION IS COMPLETE DETAILS WILL BE FORWARDED TO BUILDING CONTROL FOR THEIR INFORMATION.



DOUBLE OR COMPOUND TRUSSES TRIMMERS AT DORMERS

TRUSSES AT 600mm CTRS(max)

SHDC
PLANNING & DEVELOPMENT
21 AUG 2006
Ref. 110dd6


DETERMINED
PLAN

SITE REF. PLAN

RESIDENTIAL DEVELOPMENT AT
HALLGATE, HOLBEACH, LINCOLNSHIRE

DRAWING THE ALDEBURGH PLOTS 35 & 36
LAYOUTS AND SECTIONS

DRAWN	SCALE	DATE	DRG. NO
MD	1:50	05/06	SH2511/041

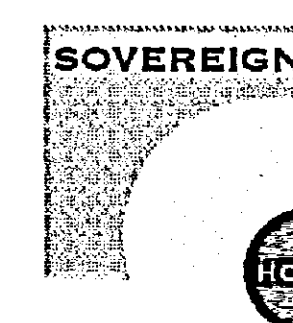

Fulney Hall,
69 Holbeach Road
Spalding, Lincolnshire,
PE12 6ER

Tel : 01775 716716
Fax : 01775 716715

Website: www.sovereignhomes.co.uk

THE ALDEBURGH PLOTS 35 & 36