






FRONT ELEVATION

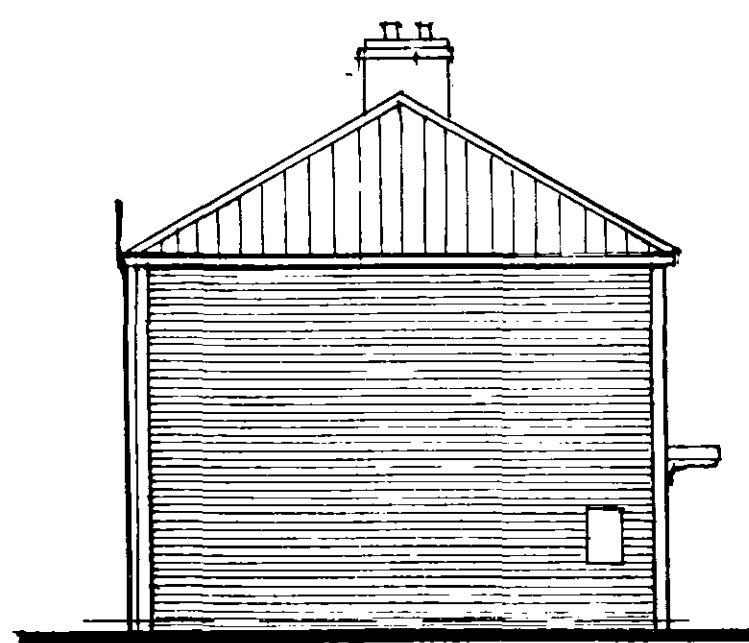


SIDE ELEVATION

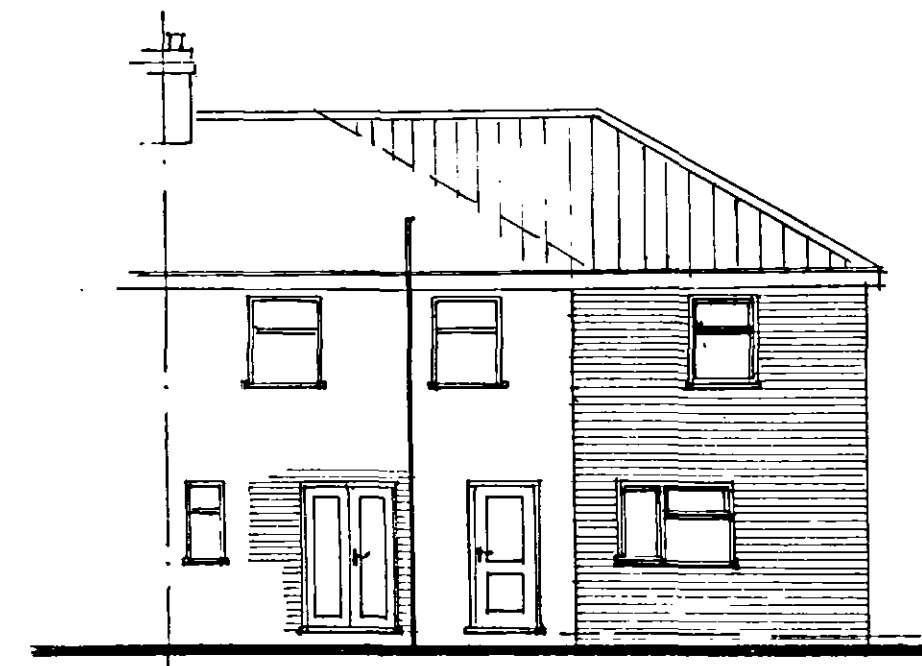


REAR ELEVATION

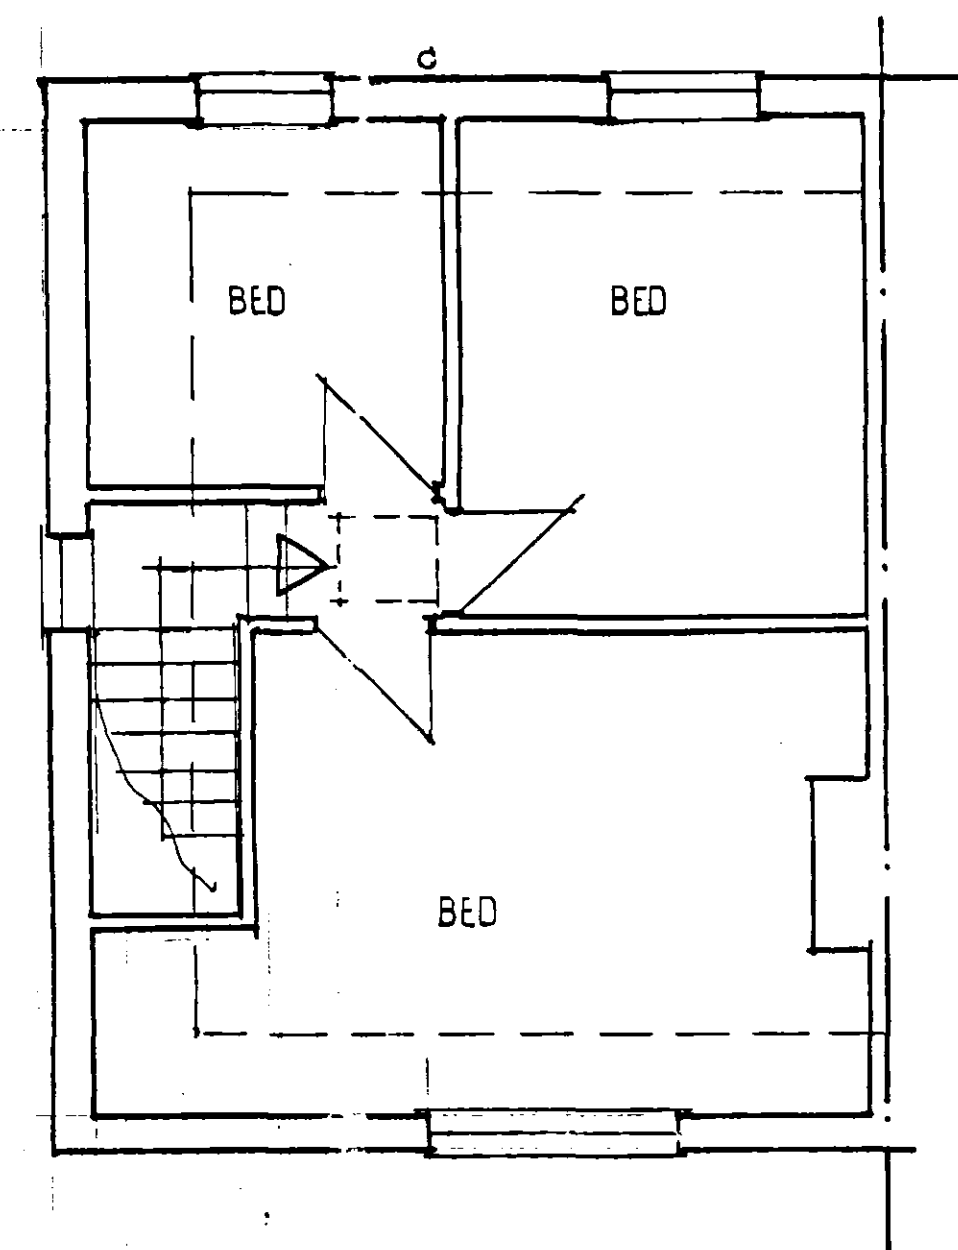


FIRST FLOOR PLAN

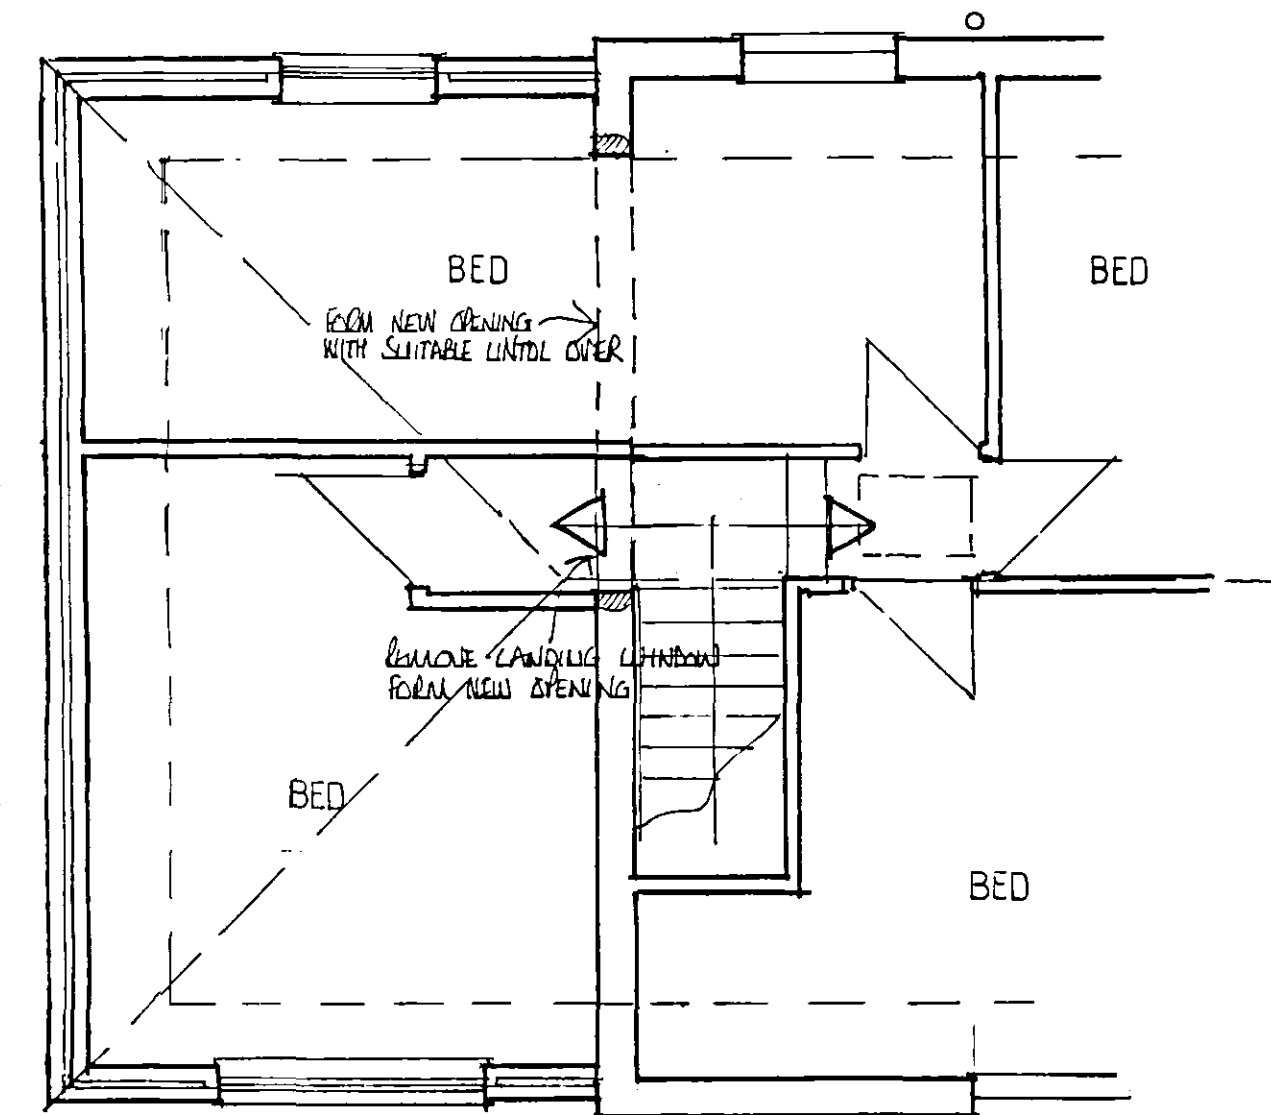

FIRST FLOOR PLAN AS PROPOSED

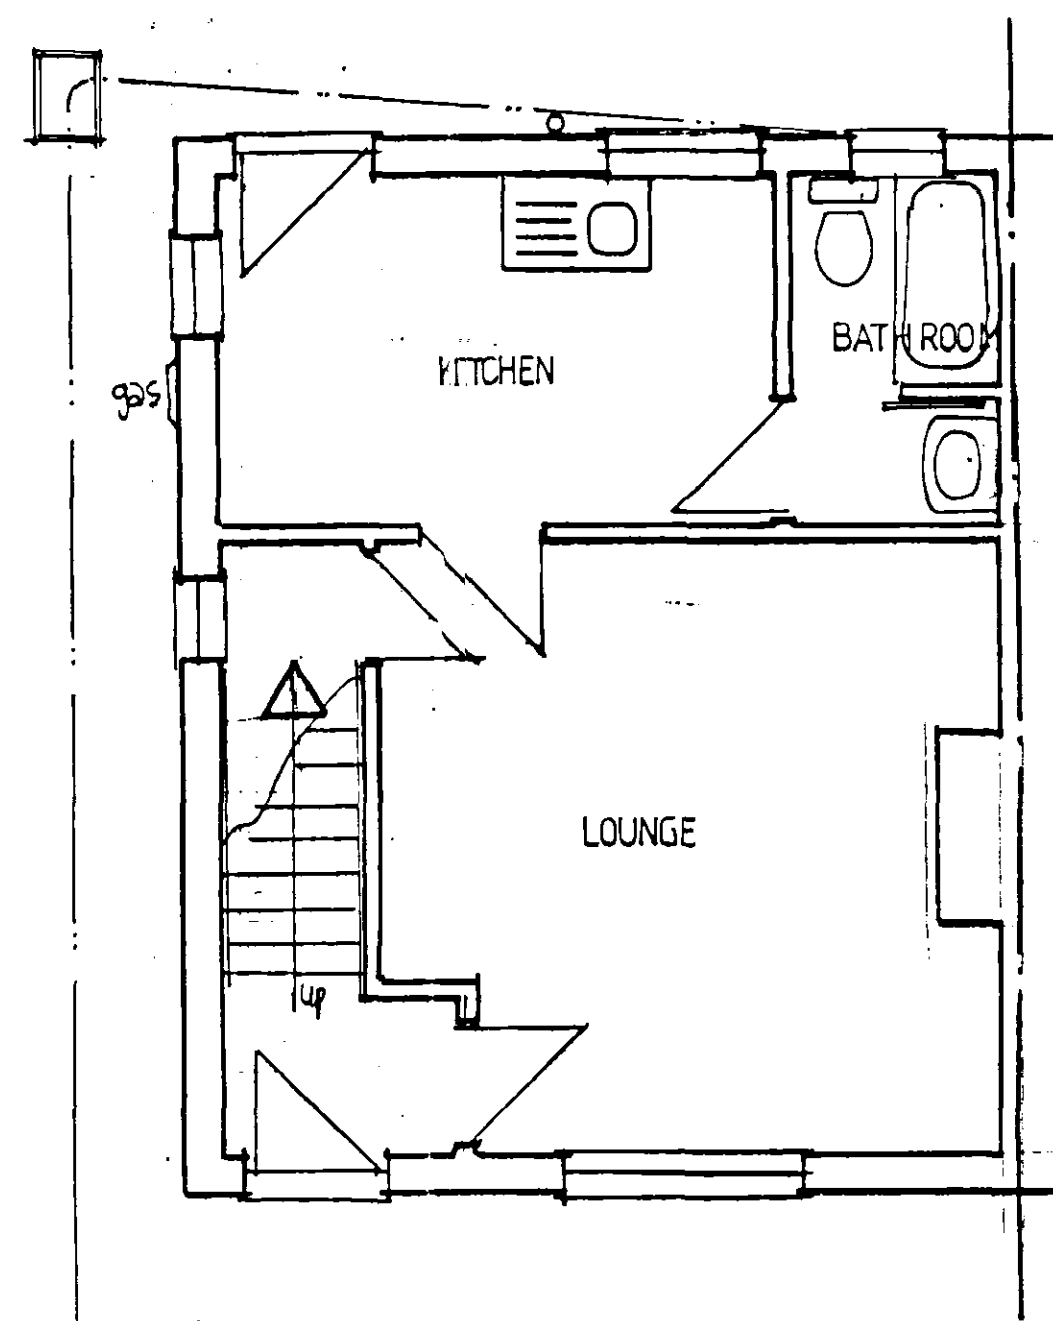

GROUND FLOOR PLAN AS EXISTING

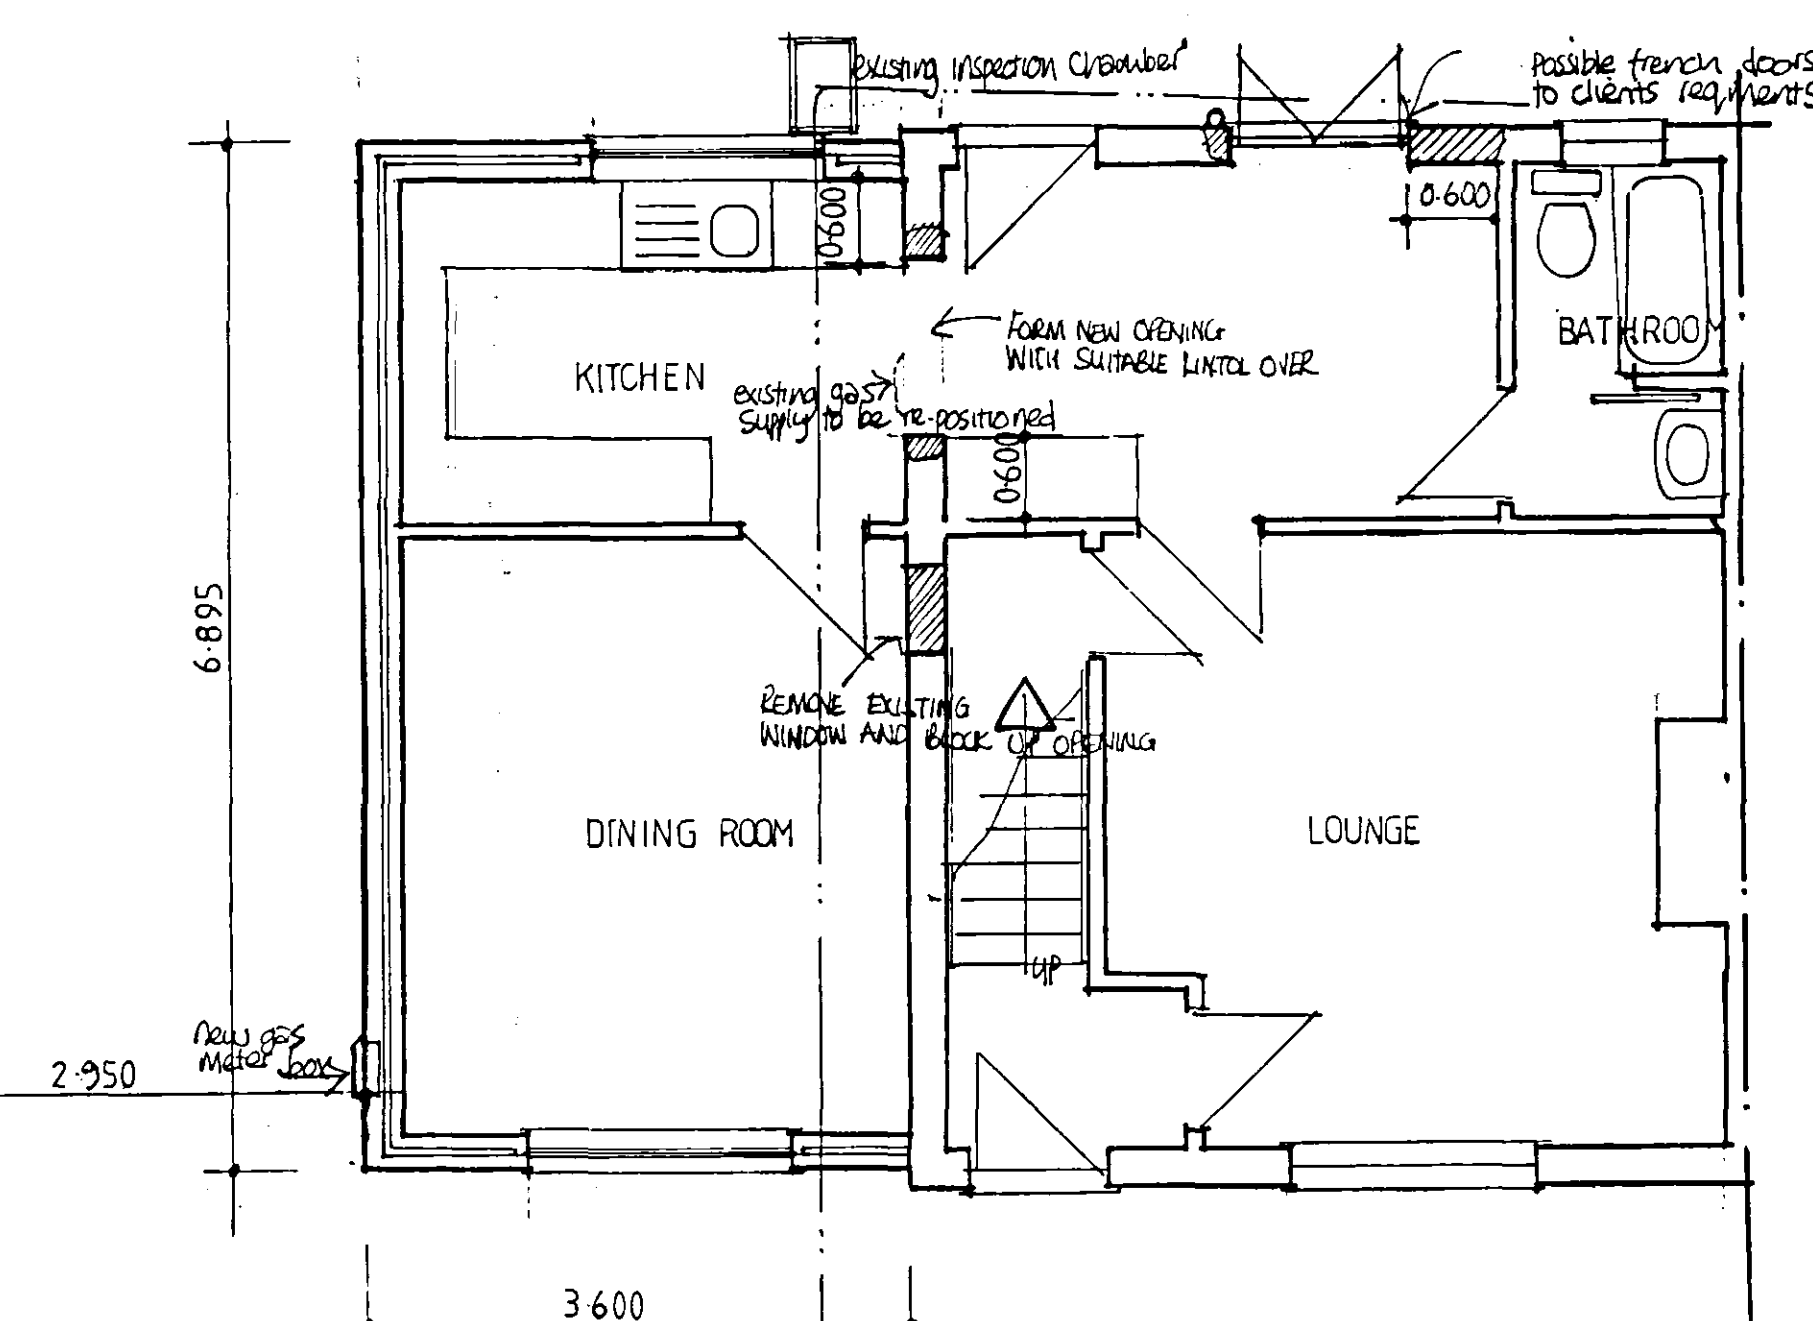

GROUND FLOOR PLAN AS PROPOSED

project: PROPOSED TWO STOREY EXTENSION TO
SIDE OF HOUSE.
69, BATTLES FIELD LANE (SOUTH)
HOLBEACH, LINCOLNSHIRE.

clients: Mr S.L. & Mrs D. CONGREVE

scales: 1:50, 1:100.

date: Aug. 03.

DETERMINED
PLAN

S-00
Planning
- 8 SEP 2003
1102/03