




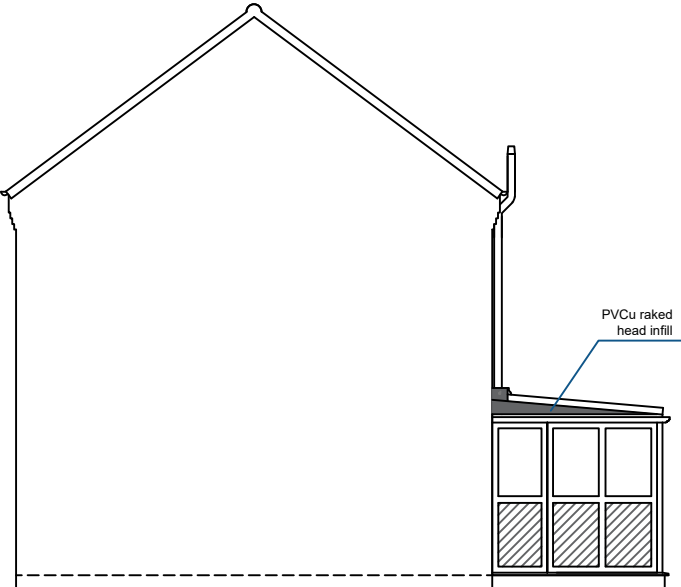

LEFT ELEVATION


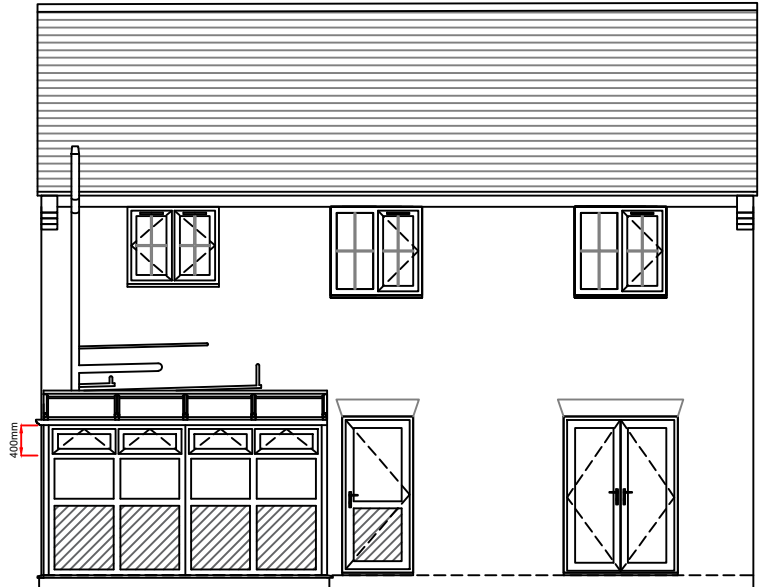


REAR ELEVATION

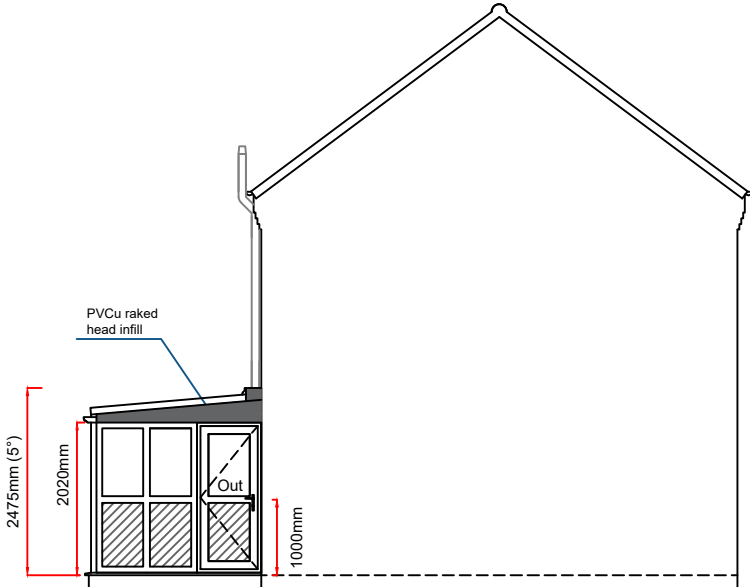

RIGHT ELEVATION

 = PVCu INSULATED PANEL

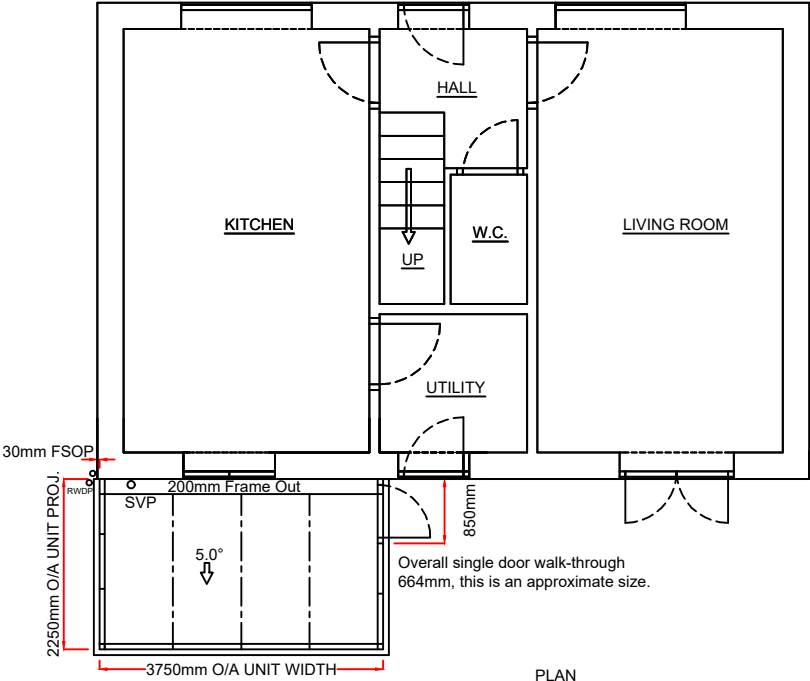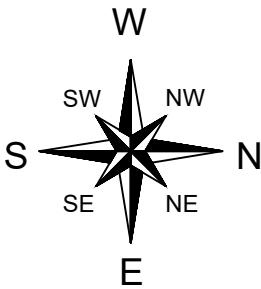

PLAN

**Product Specification:**  
**Roof:**  
Roof Type: **Aluminium Rafter with PVCu Capping**  
Roof Glazing: Solaroof Glass  
Obscure Glass: N/A  
Roof external colour: **WHITE**  
Roof Internal colour: **WHITE**  
  
**Frames/Doors:**  
Frame type: **High Impact PVCu Mainframe**  
External Colour : **WHITE**  
Internal Colour : **WHITE**

| Rev. | Date | Description | Initials |
|------|------|-------------|----------|
|      |      |             |          |
|      |      |             |          |
|   |                      |                         |
|---|----------------------|-------------------------|
| Drawing title: <b>Proposed Plan and Elevations</b>                                                                                     |                      |                         |
| Contract No. : <b>900-11434</b>   |                      | <b>Page 2 of 2</b>      |
| Proposed: <b>PVCu Conservatory</b><br>At: <b>ASHBURTON HOUSE, PENNY HILL ROAD<br/>HOLBEACH<br/>SPALDING<br/>LINCOLNSHIRE. PE12 7RT</b> |                      |                         |
| Drawers initials: <b>JG</b>   | Scale : <b>1:100</b> | Date: <b>09/11/2022</b> |

**Notes:**  
Any drawings or plans depicted make no allowance for the provision of any tie bars within the roof of the proposed Living space. This can only be determined once the roof is put into manufacture.  
Existing physical barrier to remain  
  
These drawings are the property of Anglian Home Improvements and must not be used, distributed, loaned or copied without the express permission of Anglian Home Improvements.  
All dimensions are in millimetres (mm) unless noted otherwise.  
Do not use for base laying purposes  
  
Produced on A3 paper

