


BLOCK/SITE PLAN
 AREA 90m x 90m
 SCALE 1:500 on A4
 CENTRE COORDINATES: 535980, 324806

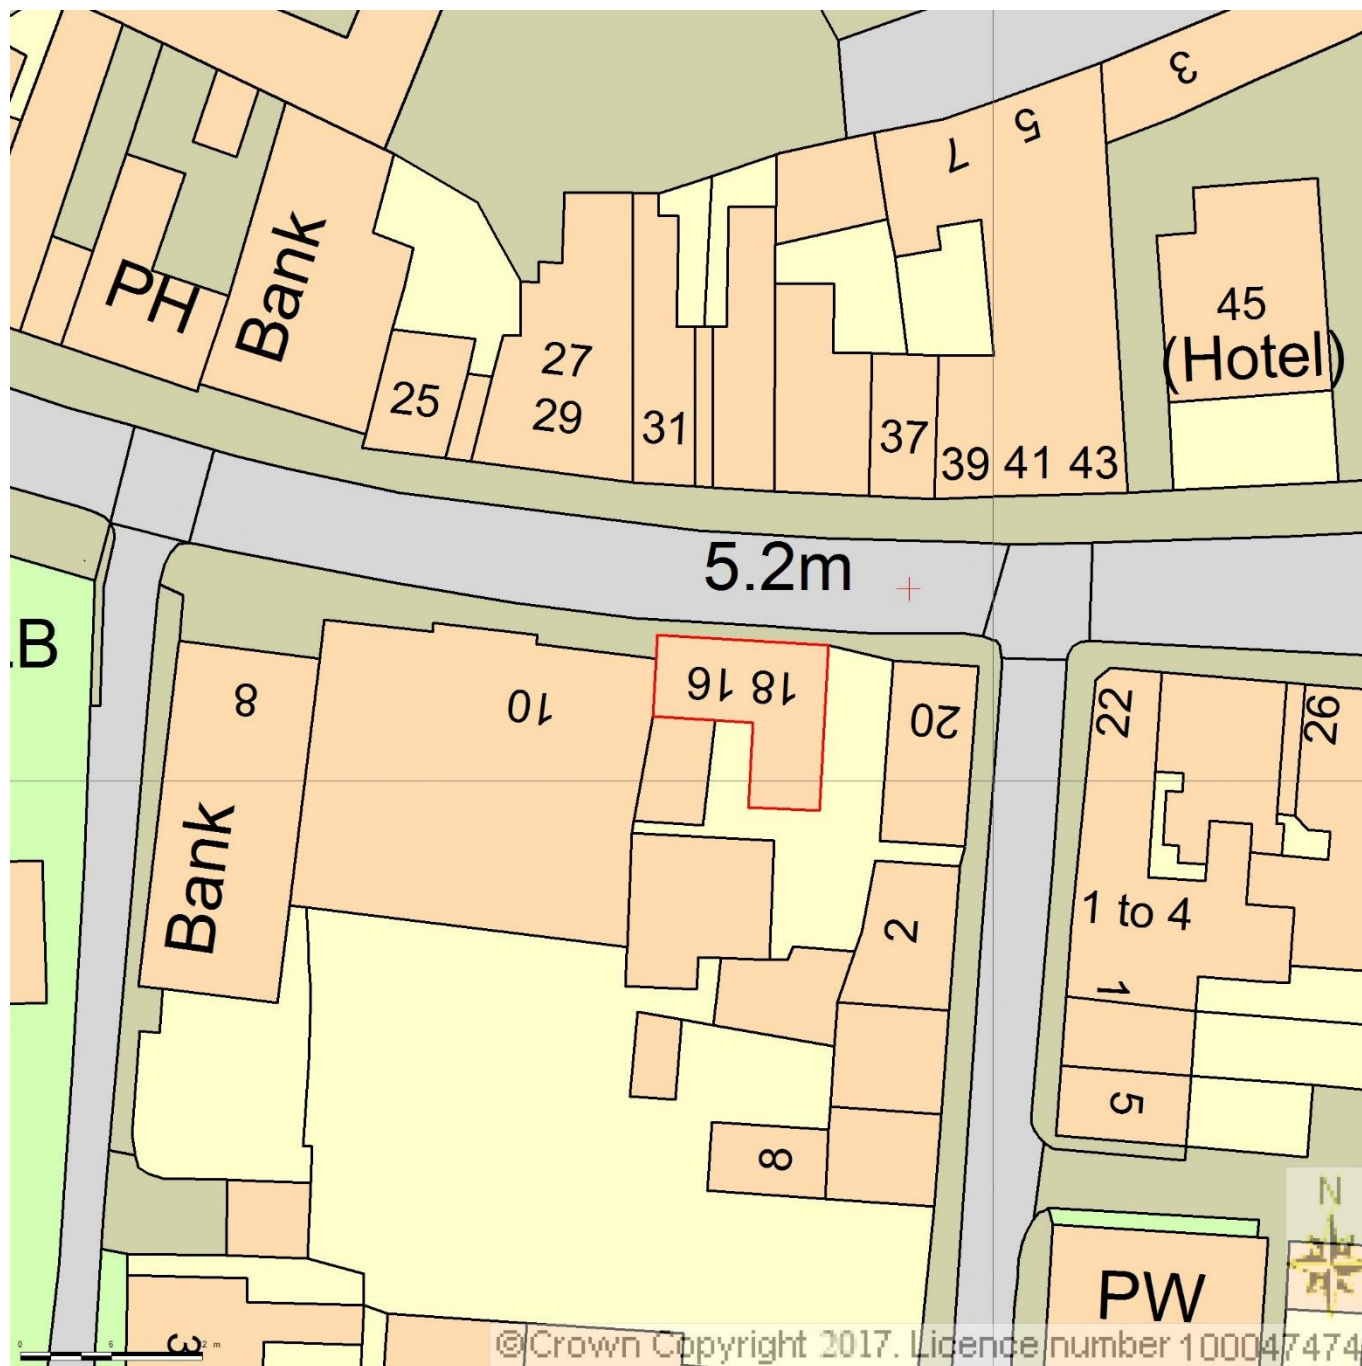

Proposed Specsavers, 16-18 High Street, Holbeach, Spalding, PE12 7DY

Supplied by Streetwise Maps Ltd
www.streetwise.net
 Licence No: 100047474
 02/11/2017 11:58:52