
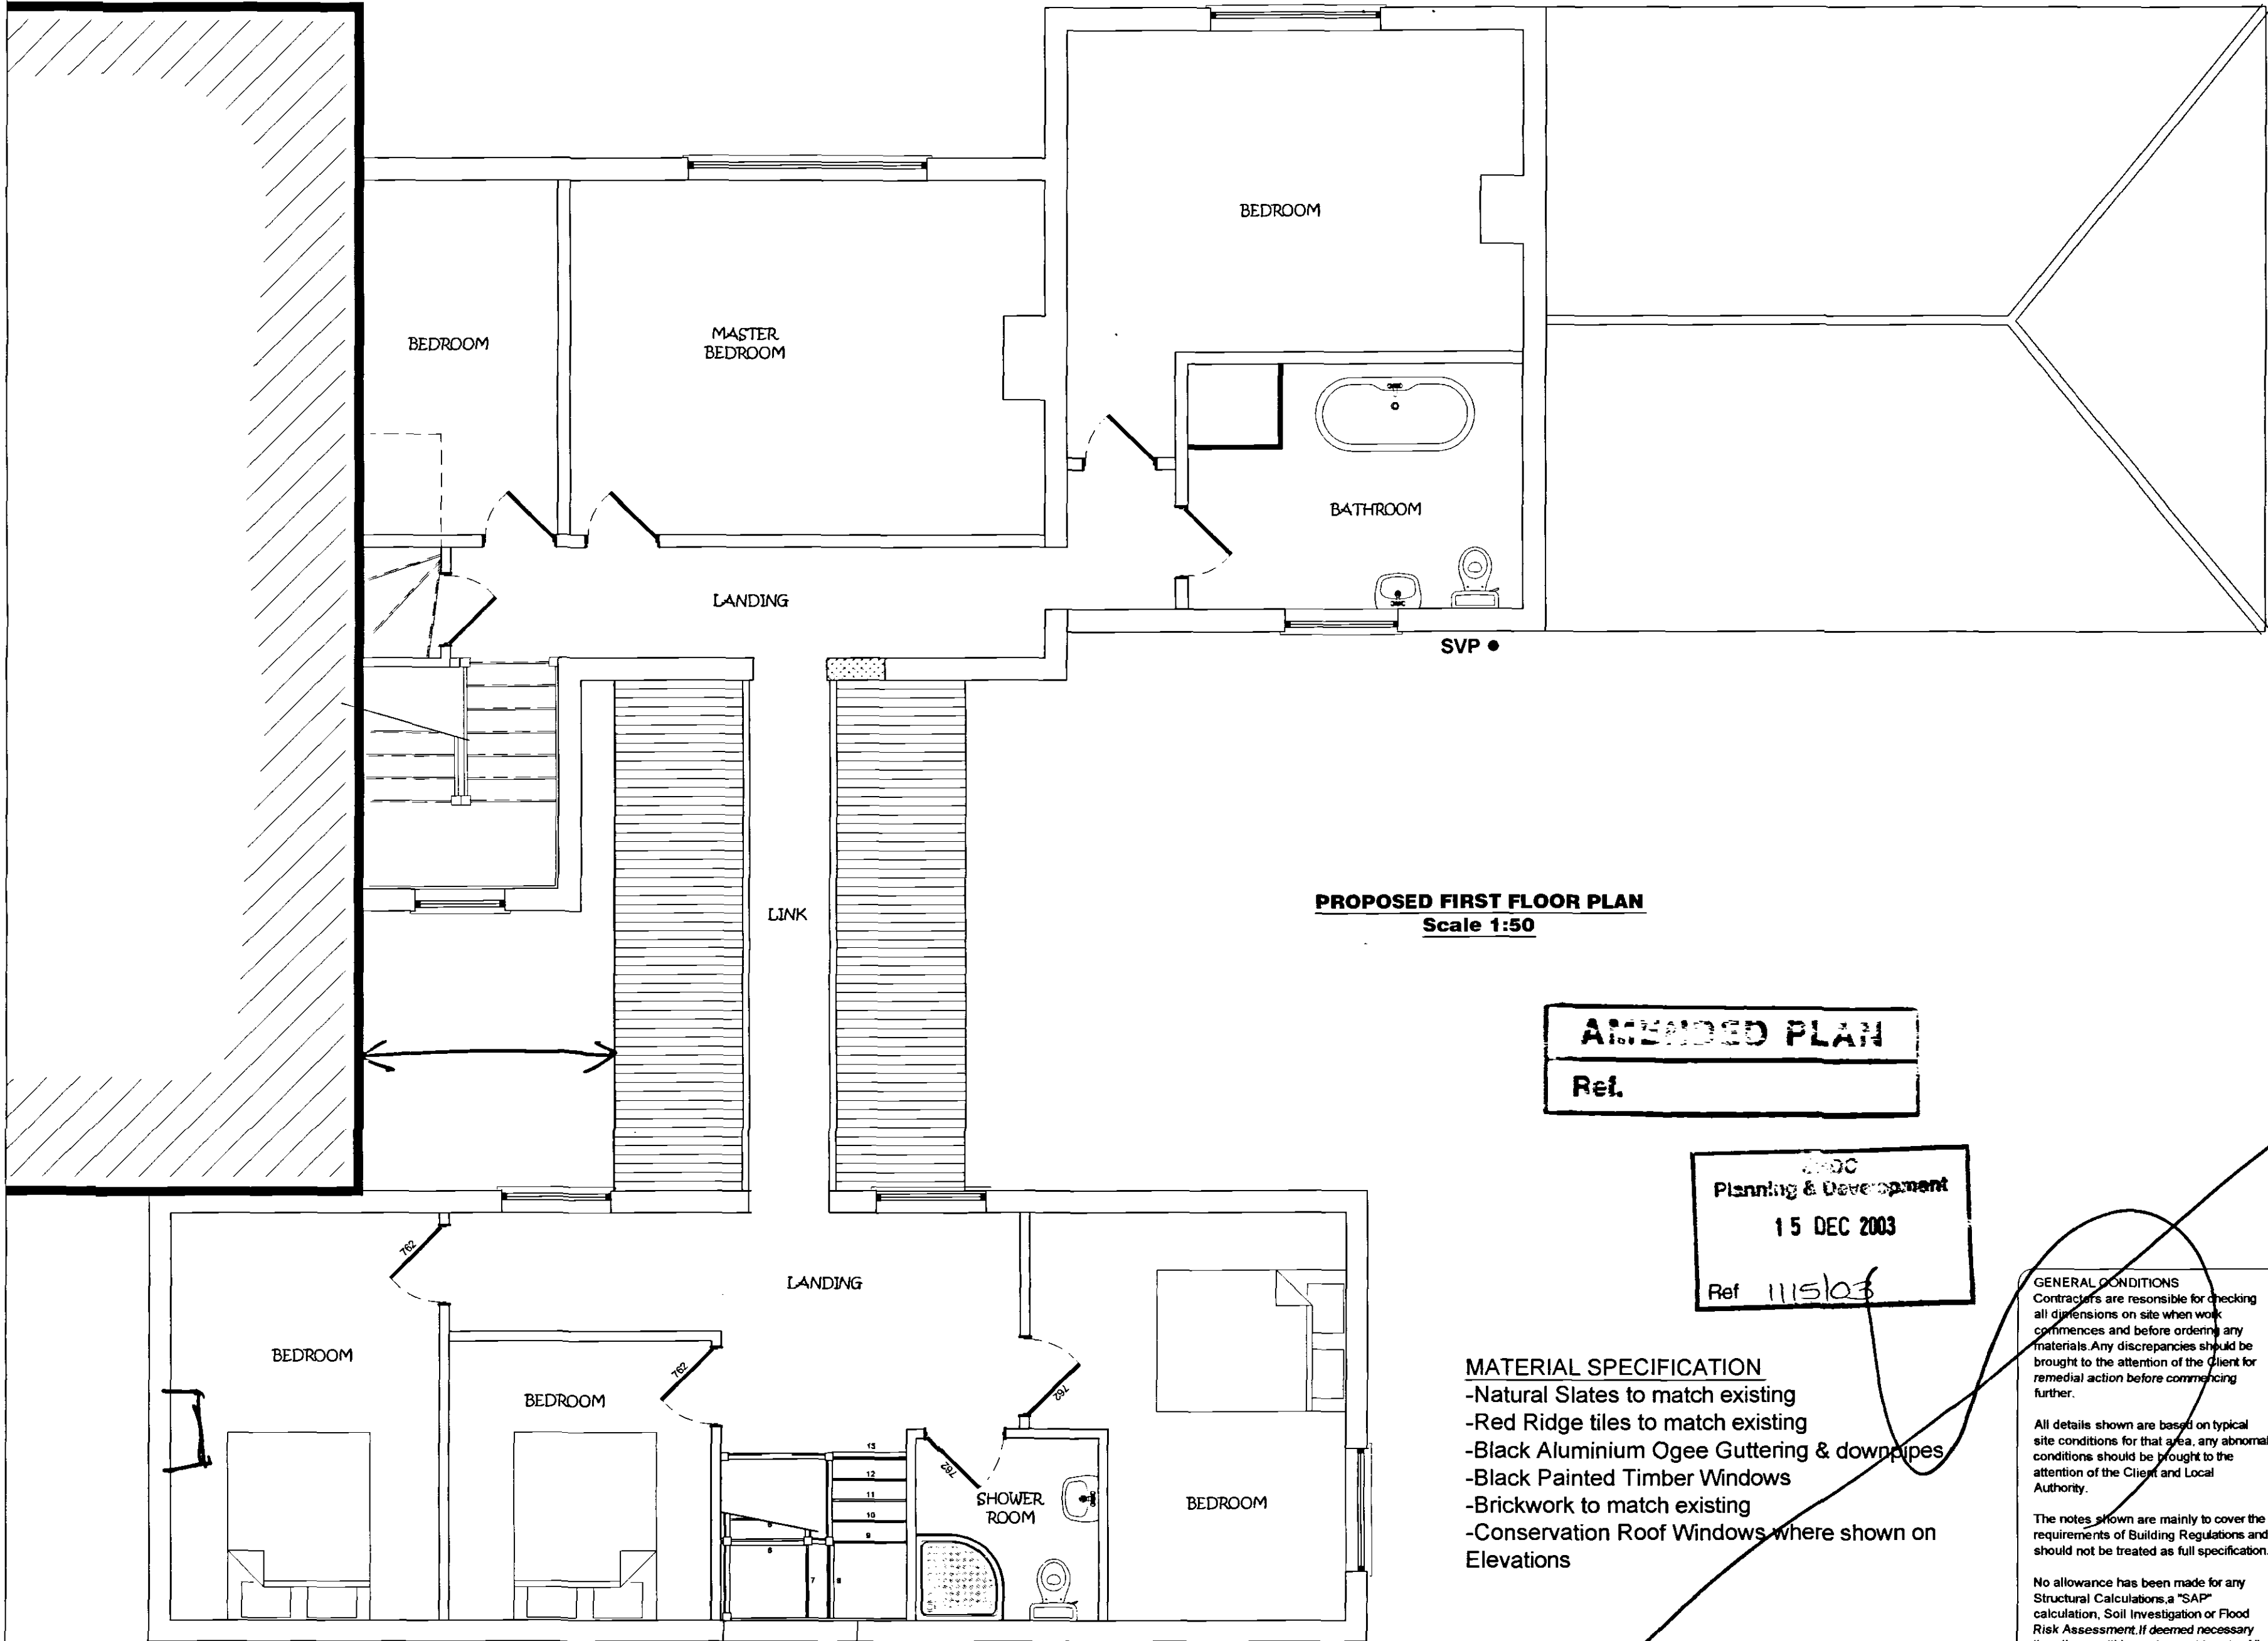


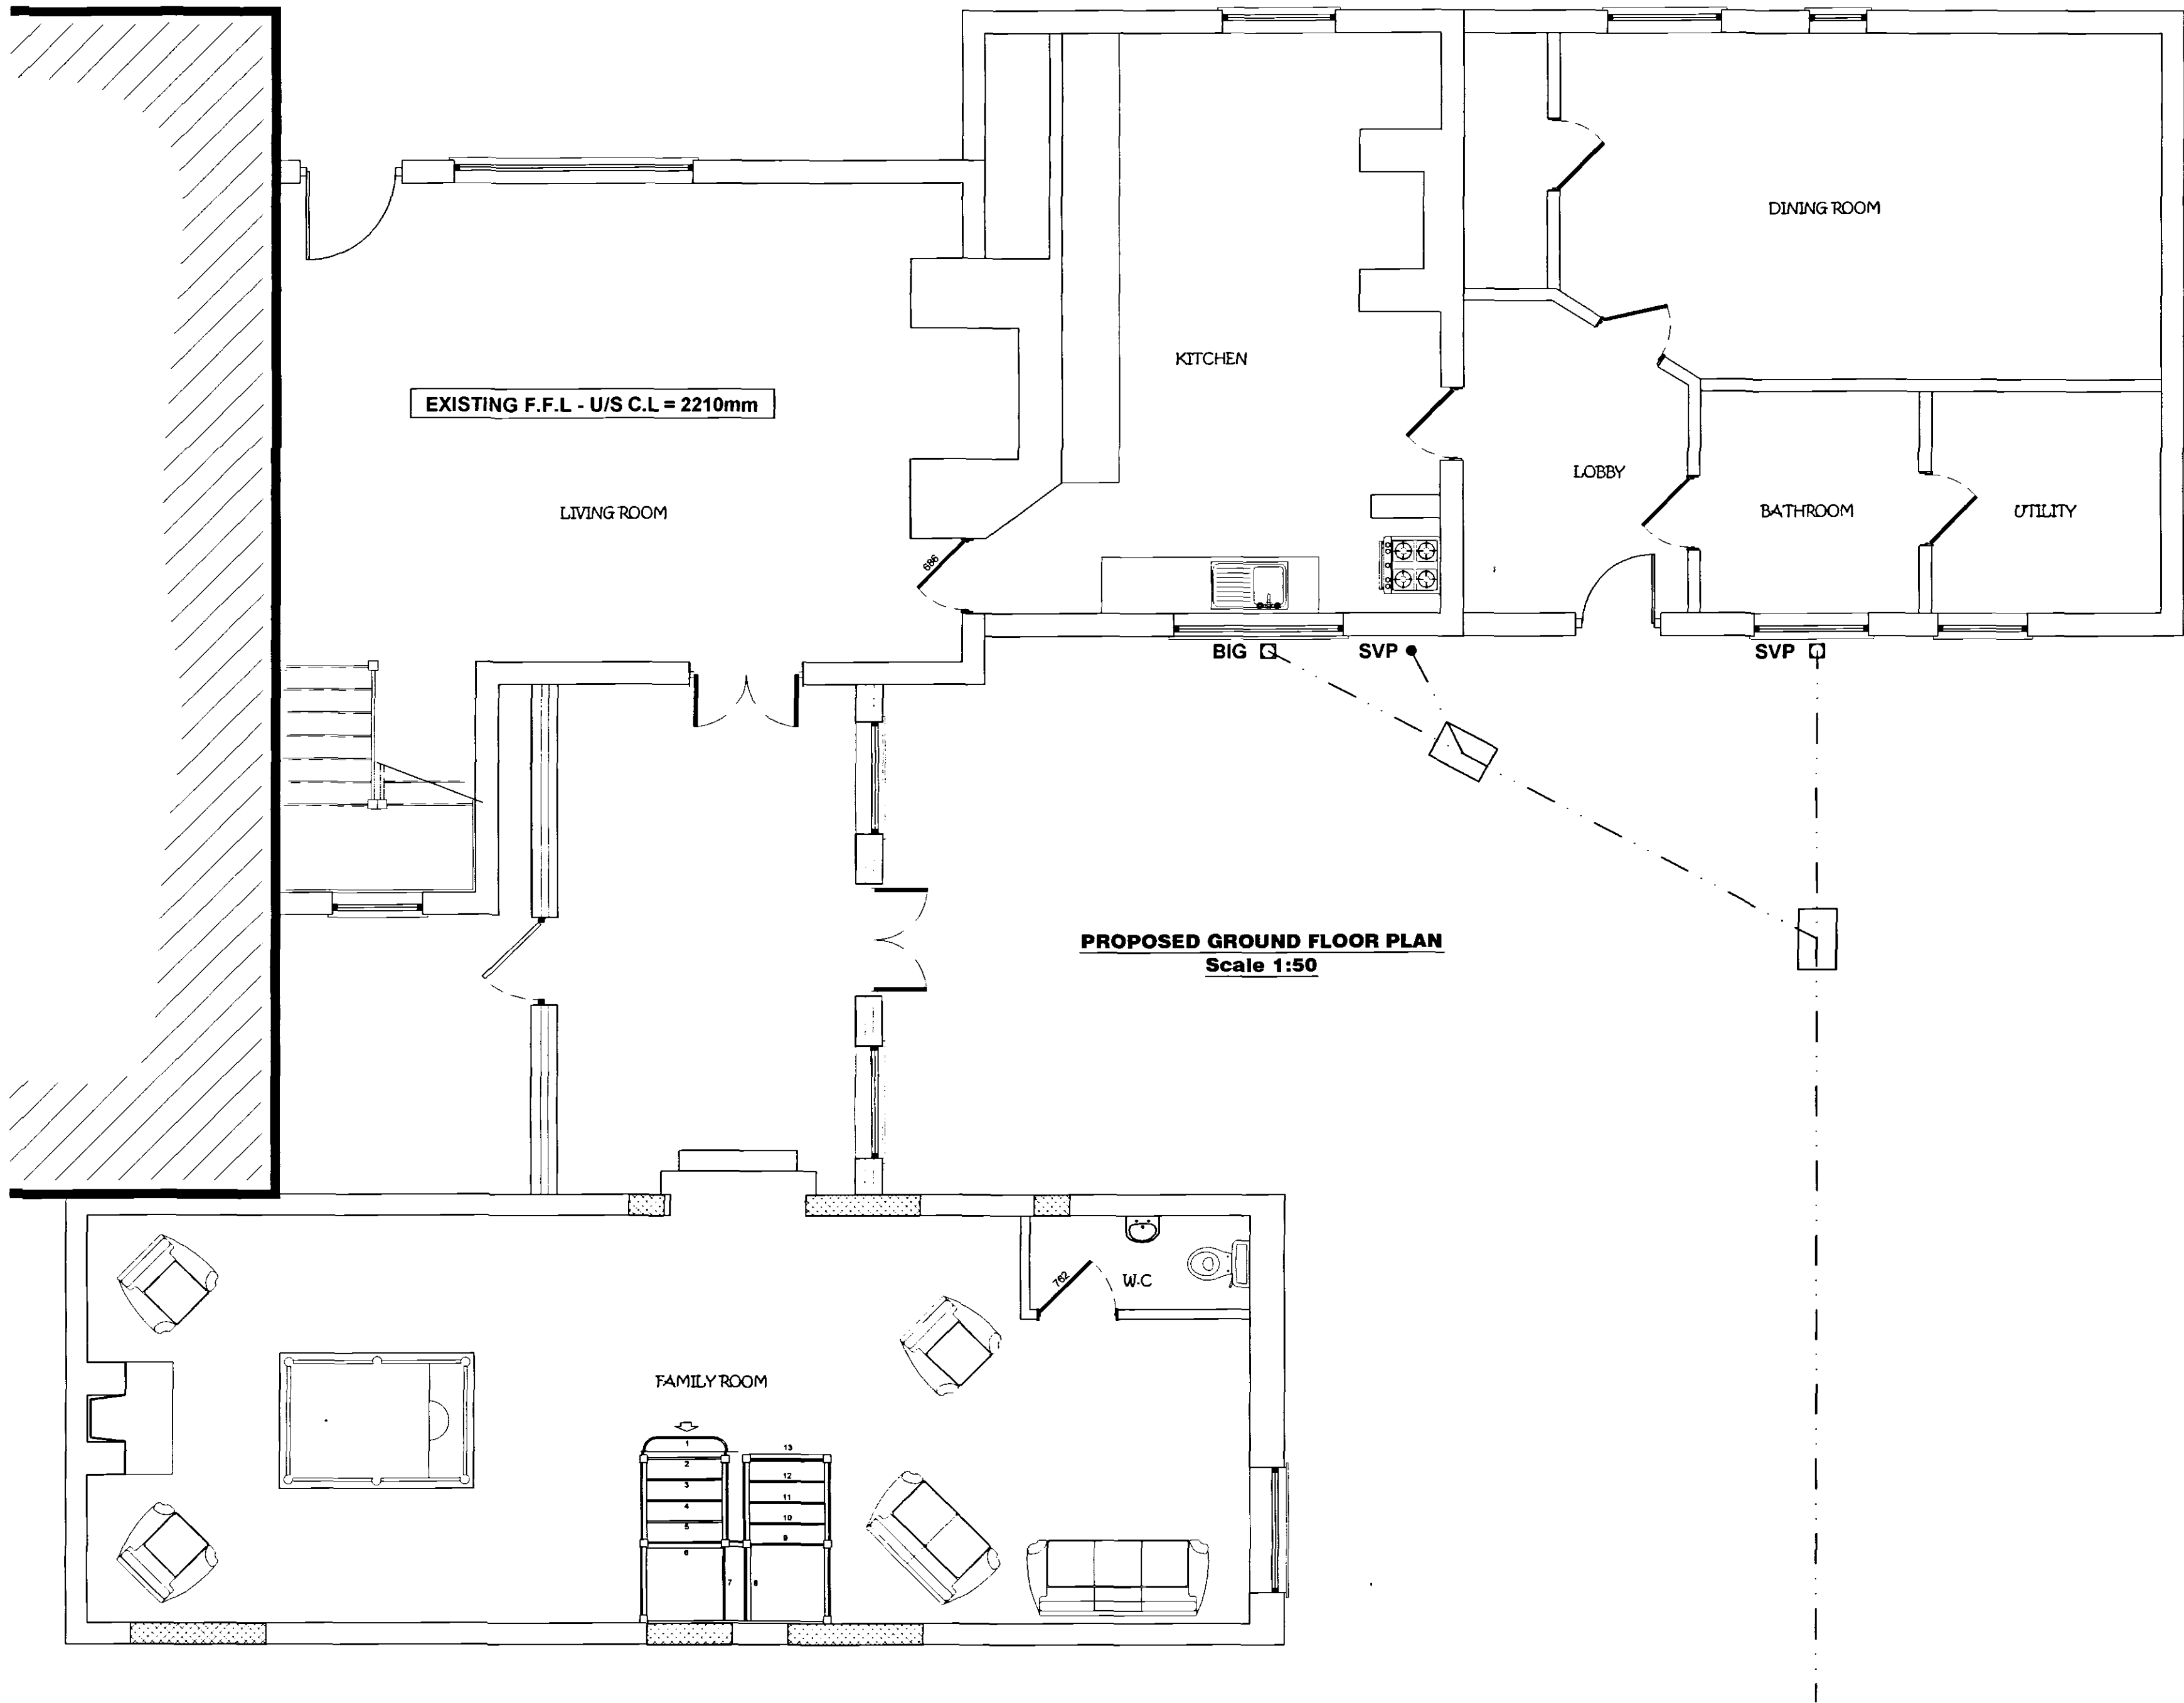

REV DESCRIPTION:
B-09.12.03 General Planning Amendments
A-21.11.03 General Planning Amendments

remway design
3 Rembrandt Way
Spalding
Lincoln
PE 11 3HX
Tel: 01775 112 058
Fax: 01775 768 921
e-mail: jason@remwaydesign.co.uk

Project: Proposed Extension & Barn Conversion

Client: Mr & Mrs L. Trevey
Chestnut House North
Penny Hill
Washway Road, Holbeach
PE12 8DN

Date: 20/03/03 DRG No: BT-02 REV: B

GENERAL CONDITIONS
Contractors are responsible for checking all dimensions on site when work commences and before ordering any materials. Any discrepancies should be brought to the attention of the Client and Local Authority.

All details shown are based on typical site conditions for that area, any abnormal conditions should be brought to the attention of the Client and Local Authority.

The notes shown are mainly to cover the requirements of Building Regulations and should not be treated as full specification.

No allowance has been made for any Structural Calculations, a "SAP" calculation, Soil Investigation or Flood Risk Assessment if deemed necessary then these will be a chargeable extra. All steel beam sizes shown on drawing are all subject to confirmation from Structural Engineer.

All materials not specified to be of a standard suitable for the work proposed and be fit for purpose. All work to be in accordance with good building practice and all necessary BS codes for Workmanship on Building Sites.