




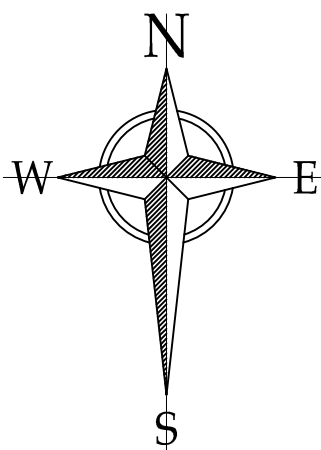


KEY

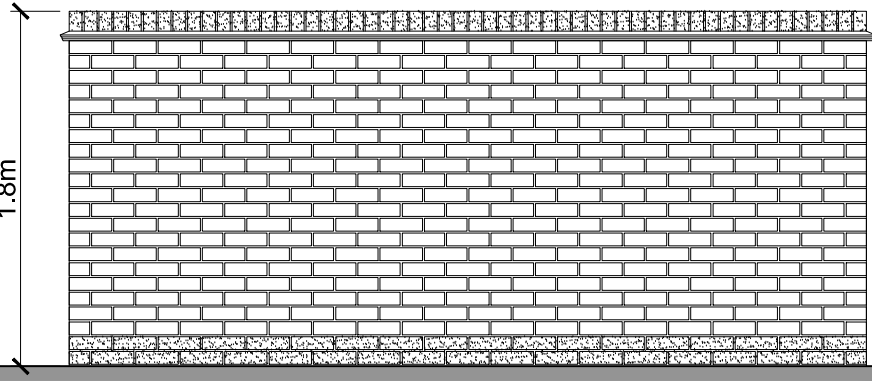

BOUNDARY TYPE - A
1.8m High Brick Wall

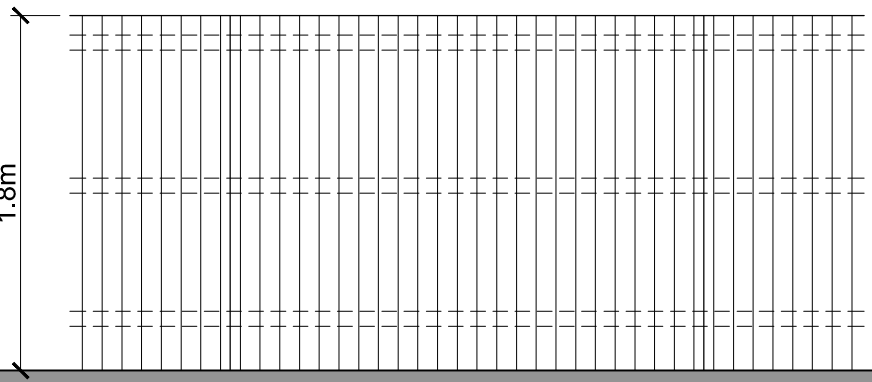

BOUNDARY TYPE - B
1.8m Close Boarded Fence

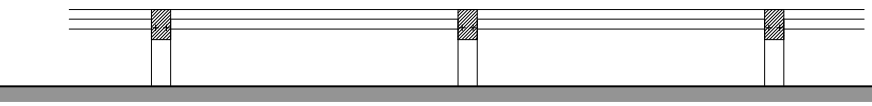

BOUNDARY TYPE - D
Knee Rail

Rev.	Date	Description



1 Goodison Road, Lincs Gateway Business Park,
Spalding, Lincs, PE12 6FY T: 01406 490590

PROJECT:	Proposed Residential Development at Holbeach Meadows
DRAWING:	Boundary Treatment Plan Northern Site (Phase 3)
SCALE:	1:500@A1
DATE:	NOV.2022
DRAWING No:	137-BT-01

DRAWN: MII
REVISION: -