


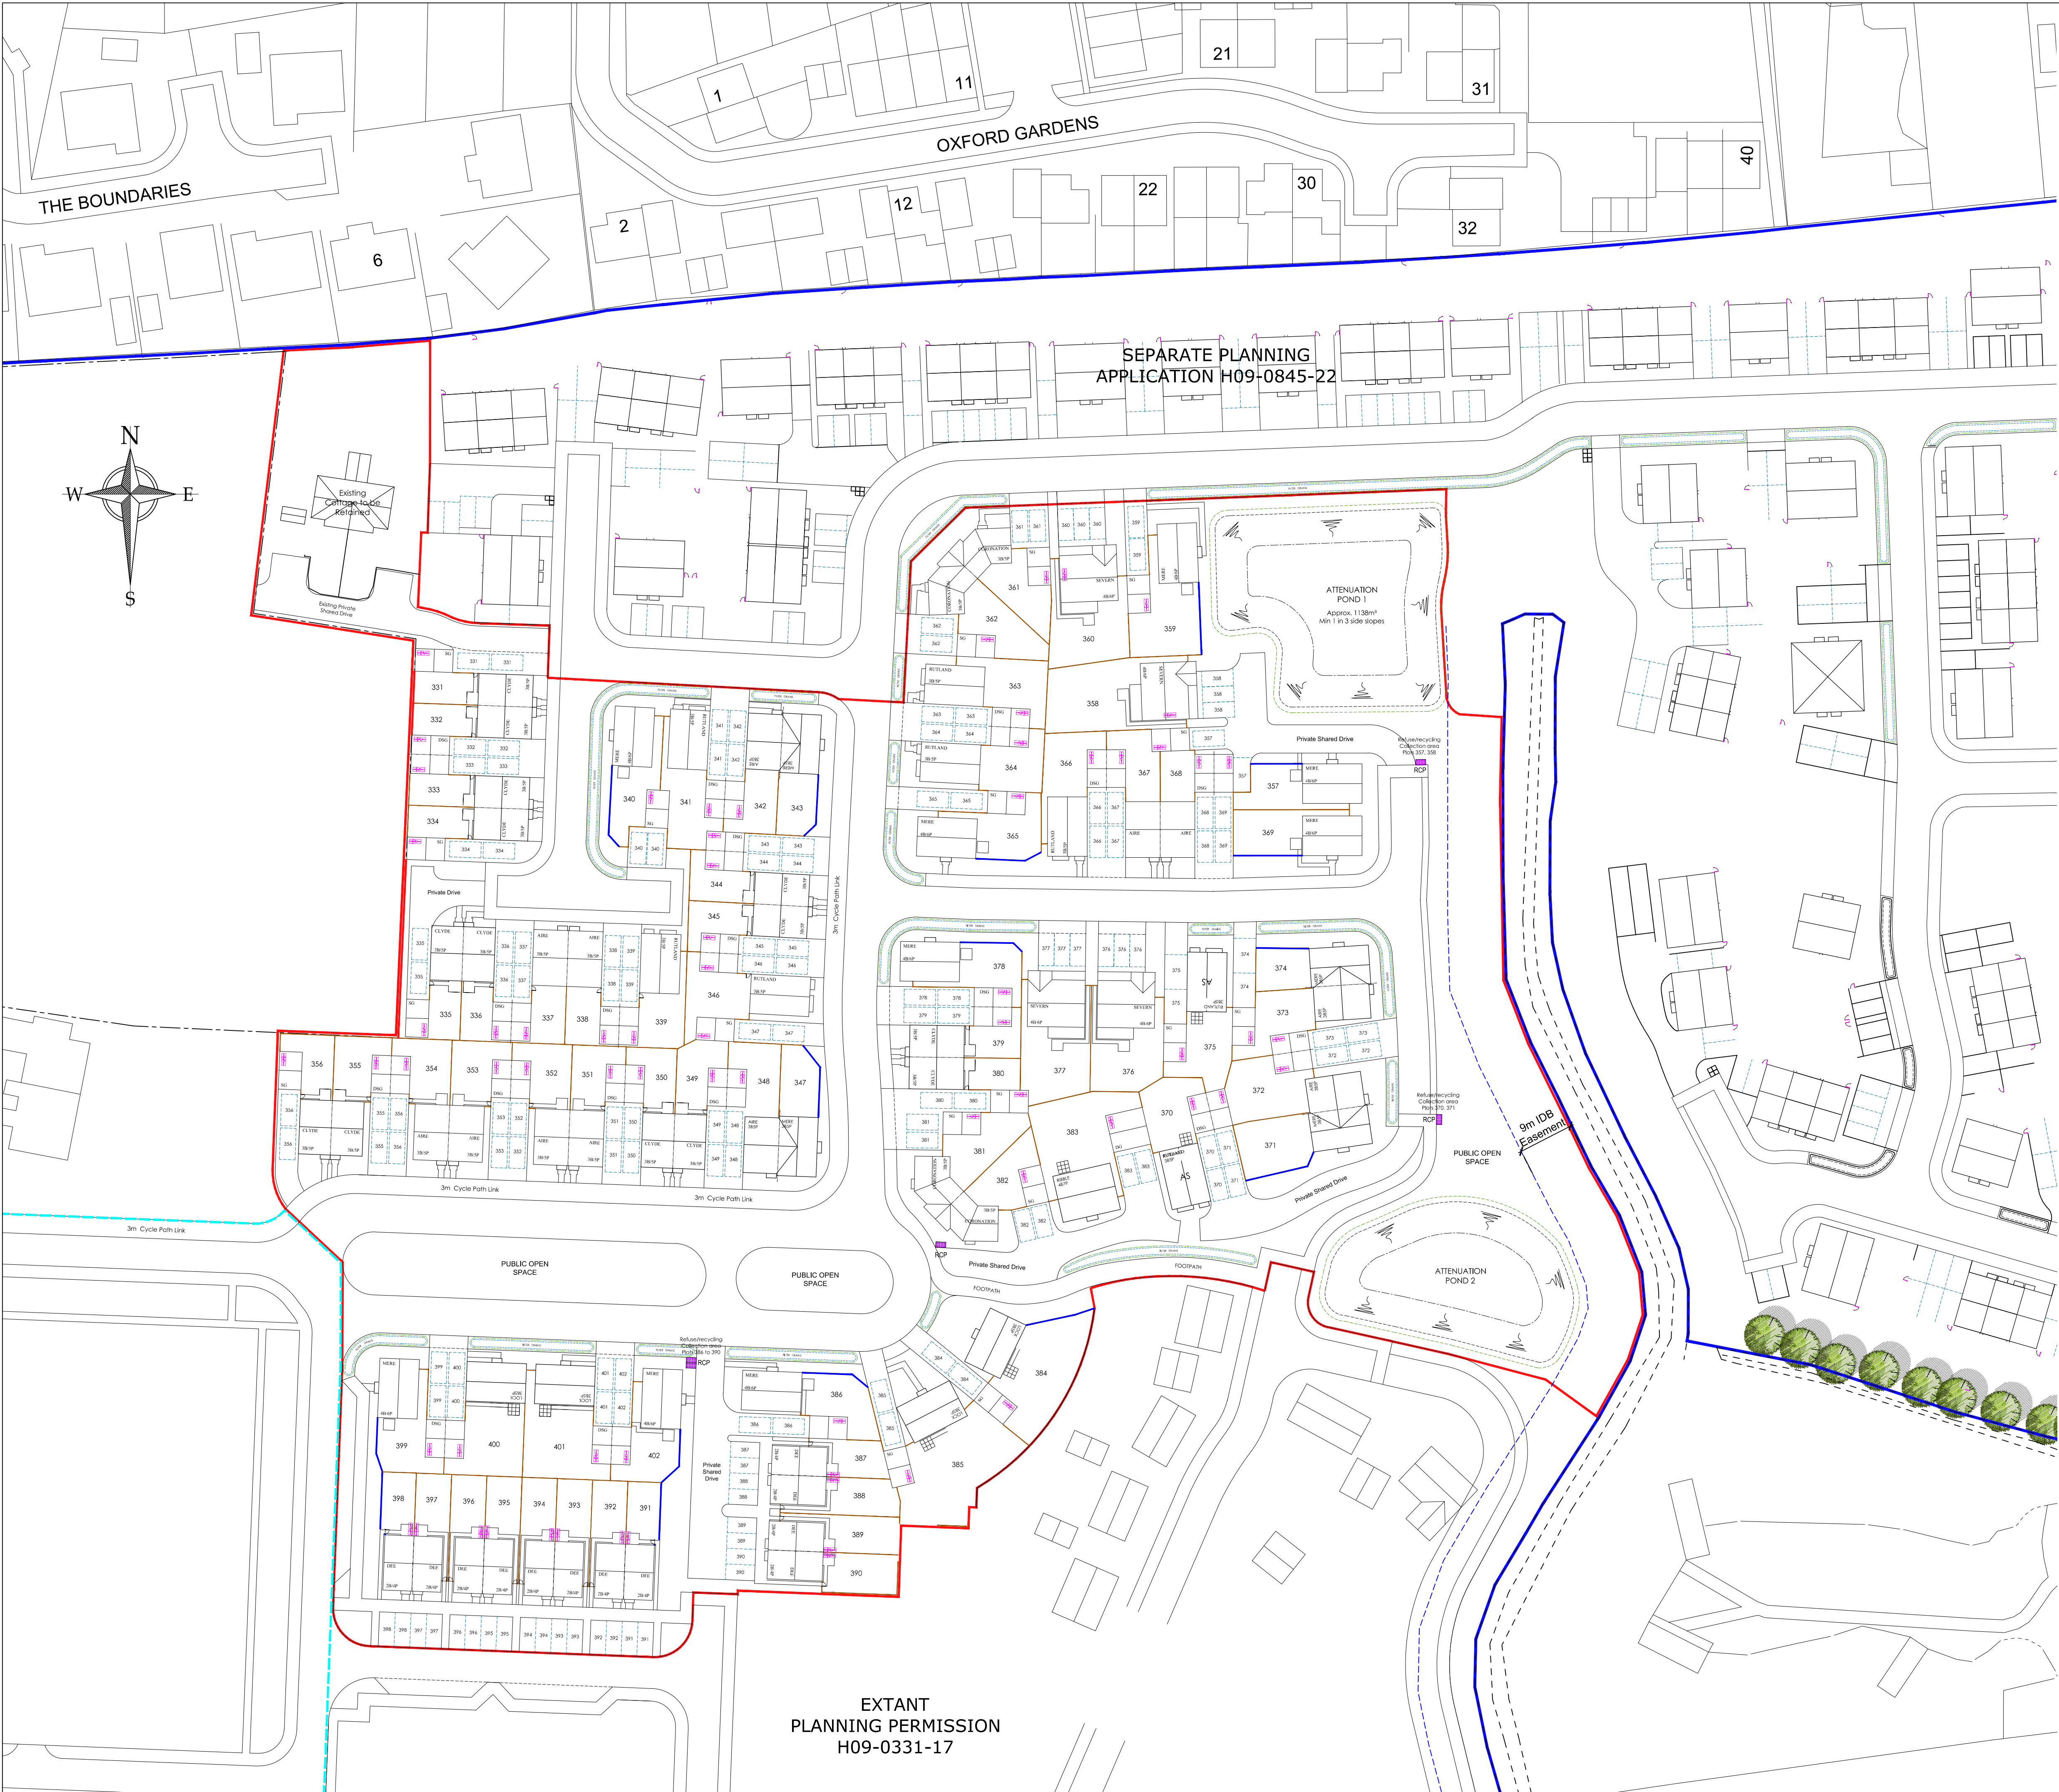


| Plot Schedule |            |               |
|---------------|------------|---------------|
| Plot No       | House Type | Cycle Storage |
| 331           | Clyde      | Garage        |
| 332           | Clyde      | Garage        |
| 333           | Clyde      | Garage        |
| 334           | Clyde      | Garage        |
| 335           | Clyde      | Garage        |
| 336           | Clyde      | Garage        |
| 337           | Aire       | Garage        |
| 338           | Aire       | Garage        |
| 339           | Rutland    | Garage        |
| 340           | Mere       | Garage        |
| 341           | Rutland    | Garage        |
| 342           | Aire       | Garage        |
| 343           | Mere       | Garage        |
| 344           | Clyde      | Garage        |
| 345           | Clyde      | Garage        |
| 346           | Rutland    | Garage        |
| 347           | Mere       | Garage        |
| 348           | Aire       | Garage        |
| 349           | Clyde      | Garage        |
| 350           | Clyde      | Garage        |
| 351           | Aire       | Garage        |
| 352           | Aire       | Garage        |
| 353           | Aire       | Garage        |
| 354           | Aire       | Garage        |
| 355           | Clyde      | Garage        |
| 356           | Clyde      | Garage        |
| 357           | Mere       | Garage        |
| 358           | Severn     | Garage        |
| 359           | Mere       | Garage        |
| 360           | Severn     | Garage        |
| 361           | Coronation | Garage        |
| 362           | Coronation | Garage        |
| 363           | Rutland    | Garage        |
| 364           | Rutland    | Garage        |
| 365           | Mere       | Garage        |
| 366           | Rutland    | Garage        |

| Plot Schedule |            |               |
|---------------|------------|---------------|
| Plot No       | House Type | Cycle Storage |
| 367           | Aire       | Garage        |
| 368           | Aire       | Garage        |
| 369           | Mere       | Garage        |
| 370           | Rutland    | Garage        |
| 371           | Mere       | Garage        |
| 372           | Aire       | Garage        |
| 373           | Aire       | Garage        |
| 374           | Mere       | Garage        |
| 375           | Rutland    | Garage        |
| 376           | Severn     | Garage        |
| 377           | Severn     | Garage        |
| 378           | Mere       | Garage        |
| 379           | Clyde      | Garage        |
| 380           | Clyde      | Garage        |
| 381           | Coronation | Garage        |
| 382           | Coronation | Garage        |
| 383           | Ribble     | Garage        |
| 384           | Lock       | Garage        |
| 385           | Lock       | Garage        |
| 386           | Mere       | Garage        |
| 387           | Dee        | Wall Mounted  |
| 388           | Dee        | Wall Mounted  |
| 389           | Dee        | Wall Mounted  |
| 390           | Dee        | Wall Mounted  |
| 391           | Dee        | Wall Mounted  |
| 392           | Dee        | Wall Mounted  |
| 393           | Dee        | Wall Mounted  |
| 394           | Dee        | Wall Mounted  |
| 395           | Dee        | Wall Mounted  |
| 396           | Dee        | Wall Mounted  |
| 397           | Dee        | Wall Mounted  |
| 398           | Dee        | Wall Mounted  |
| 399           | Mere       | Wall Mounted  |
| 400           | Lock       | Wall Mounted  |
| 401           | Lock       | Wall Mounted  |
| 402           | Mere       | Wall Mounted  |

Cycle Storage

Houses with garages - Cycles to be stored in garage.

Houses with out garages - To be provided with secure screwed wall mounted padlock hasp within private garden area.

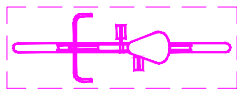

| Rev. | Date | Description |
|------|------|-------------|
|      |      |             |



1 Goodison Road, Lincs Gateway Business Park,  
Spalding, Lincs, PE12 6FY T: 01406 490590

|          |                                                      |
|----------|------------------------------------------------------|
| PROJECT: | Proposed Residential Development at Holbeach Meadows |
| DRAWING: | Cycle Storage Plan Northern Site (Phase 3)           |

|        |          |           |     |
|--------|----------|-----------|-----|
| SCALE: | 1:500@A1 | DRAWN:    | MII |
| DATE:  | NOV.2022 | REVISION: | -   |

|             |            |
|-------------|------------|
| DRAWING No: | 137-CSP-01 |
|-------------|------------|

EXTANT  
PLANNING PERMISSION  
H09-0331-17

SEPARATE PLANNING  
APPLICATION H09-0845-22