


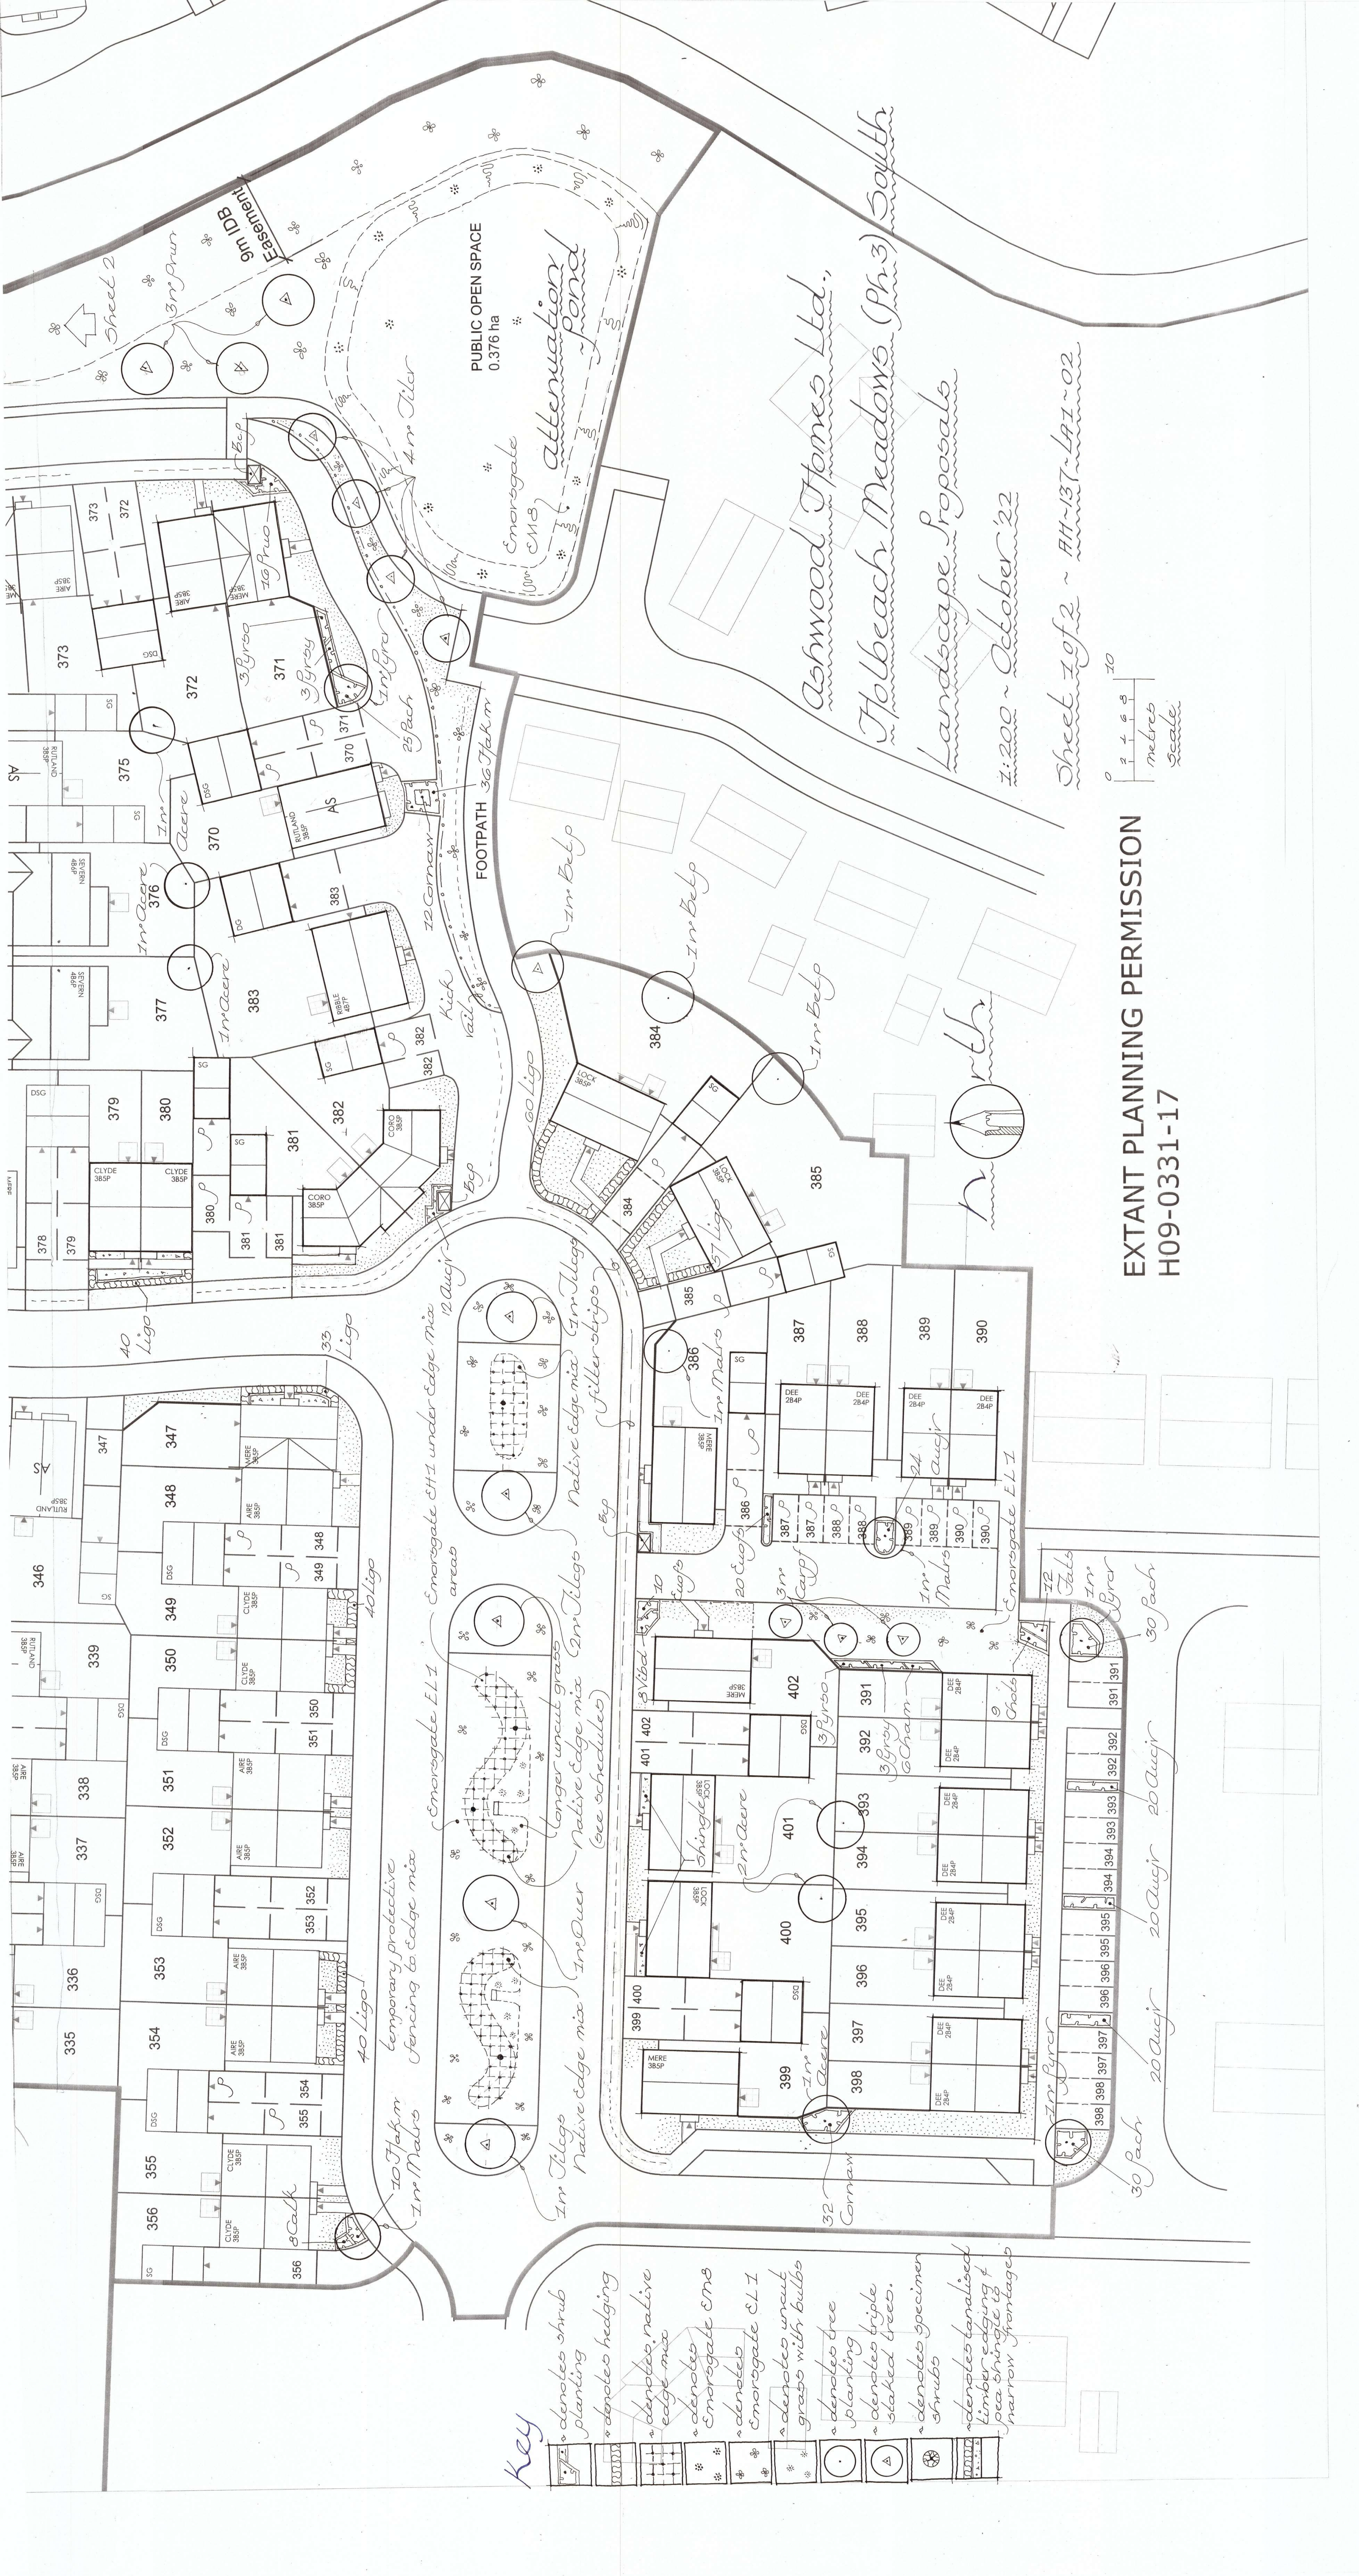


Key

- denotes shrub planting
- denotes hedging
- denotes native edge mix
- denotes Enorogate SWS
- denotes Enorogate SLS
- denotes wheat grass with bulbs
- denotes tree planting
- denotes triple-staked trees
- denotes specimen shrubs
- denotes standardised timber edging & narrow frontages

EXTANT PLANNING PERMISSION
H09-0331-17

Sheet 1 of 2 ~ FH-137-LA1-02

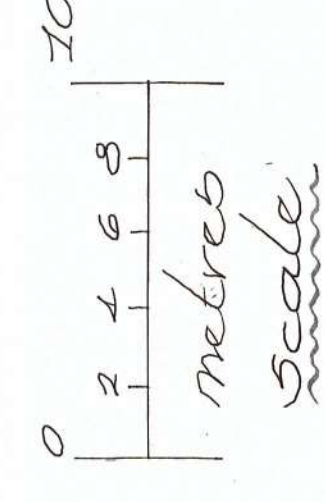

Ashwood Homes Ltd.,
Holbeach Meadows (Ph 3) South
Landscape Proposals

2:200 ~ October '22