


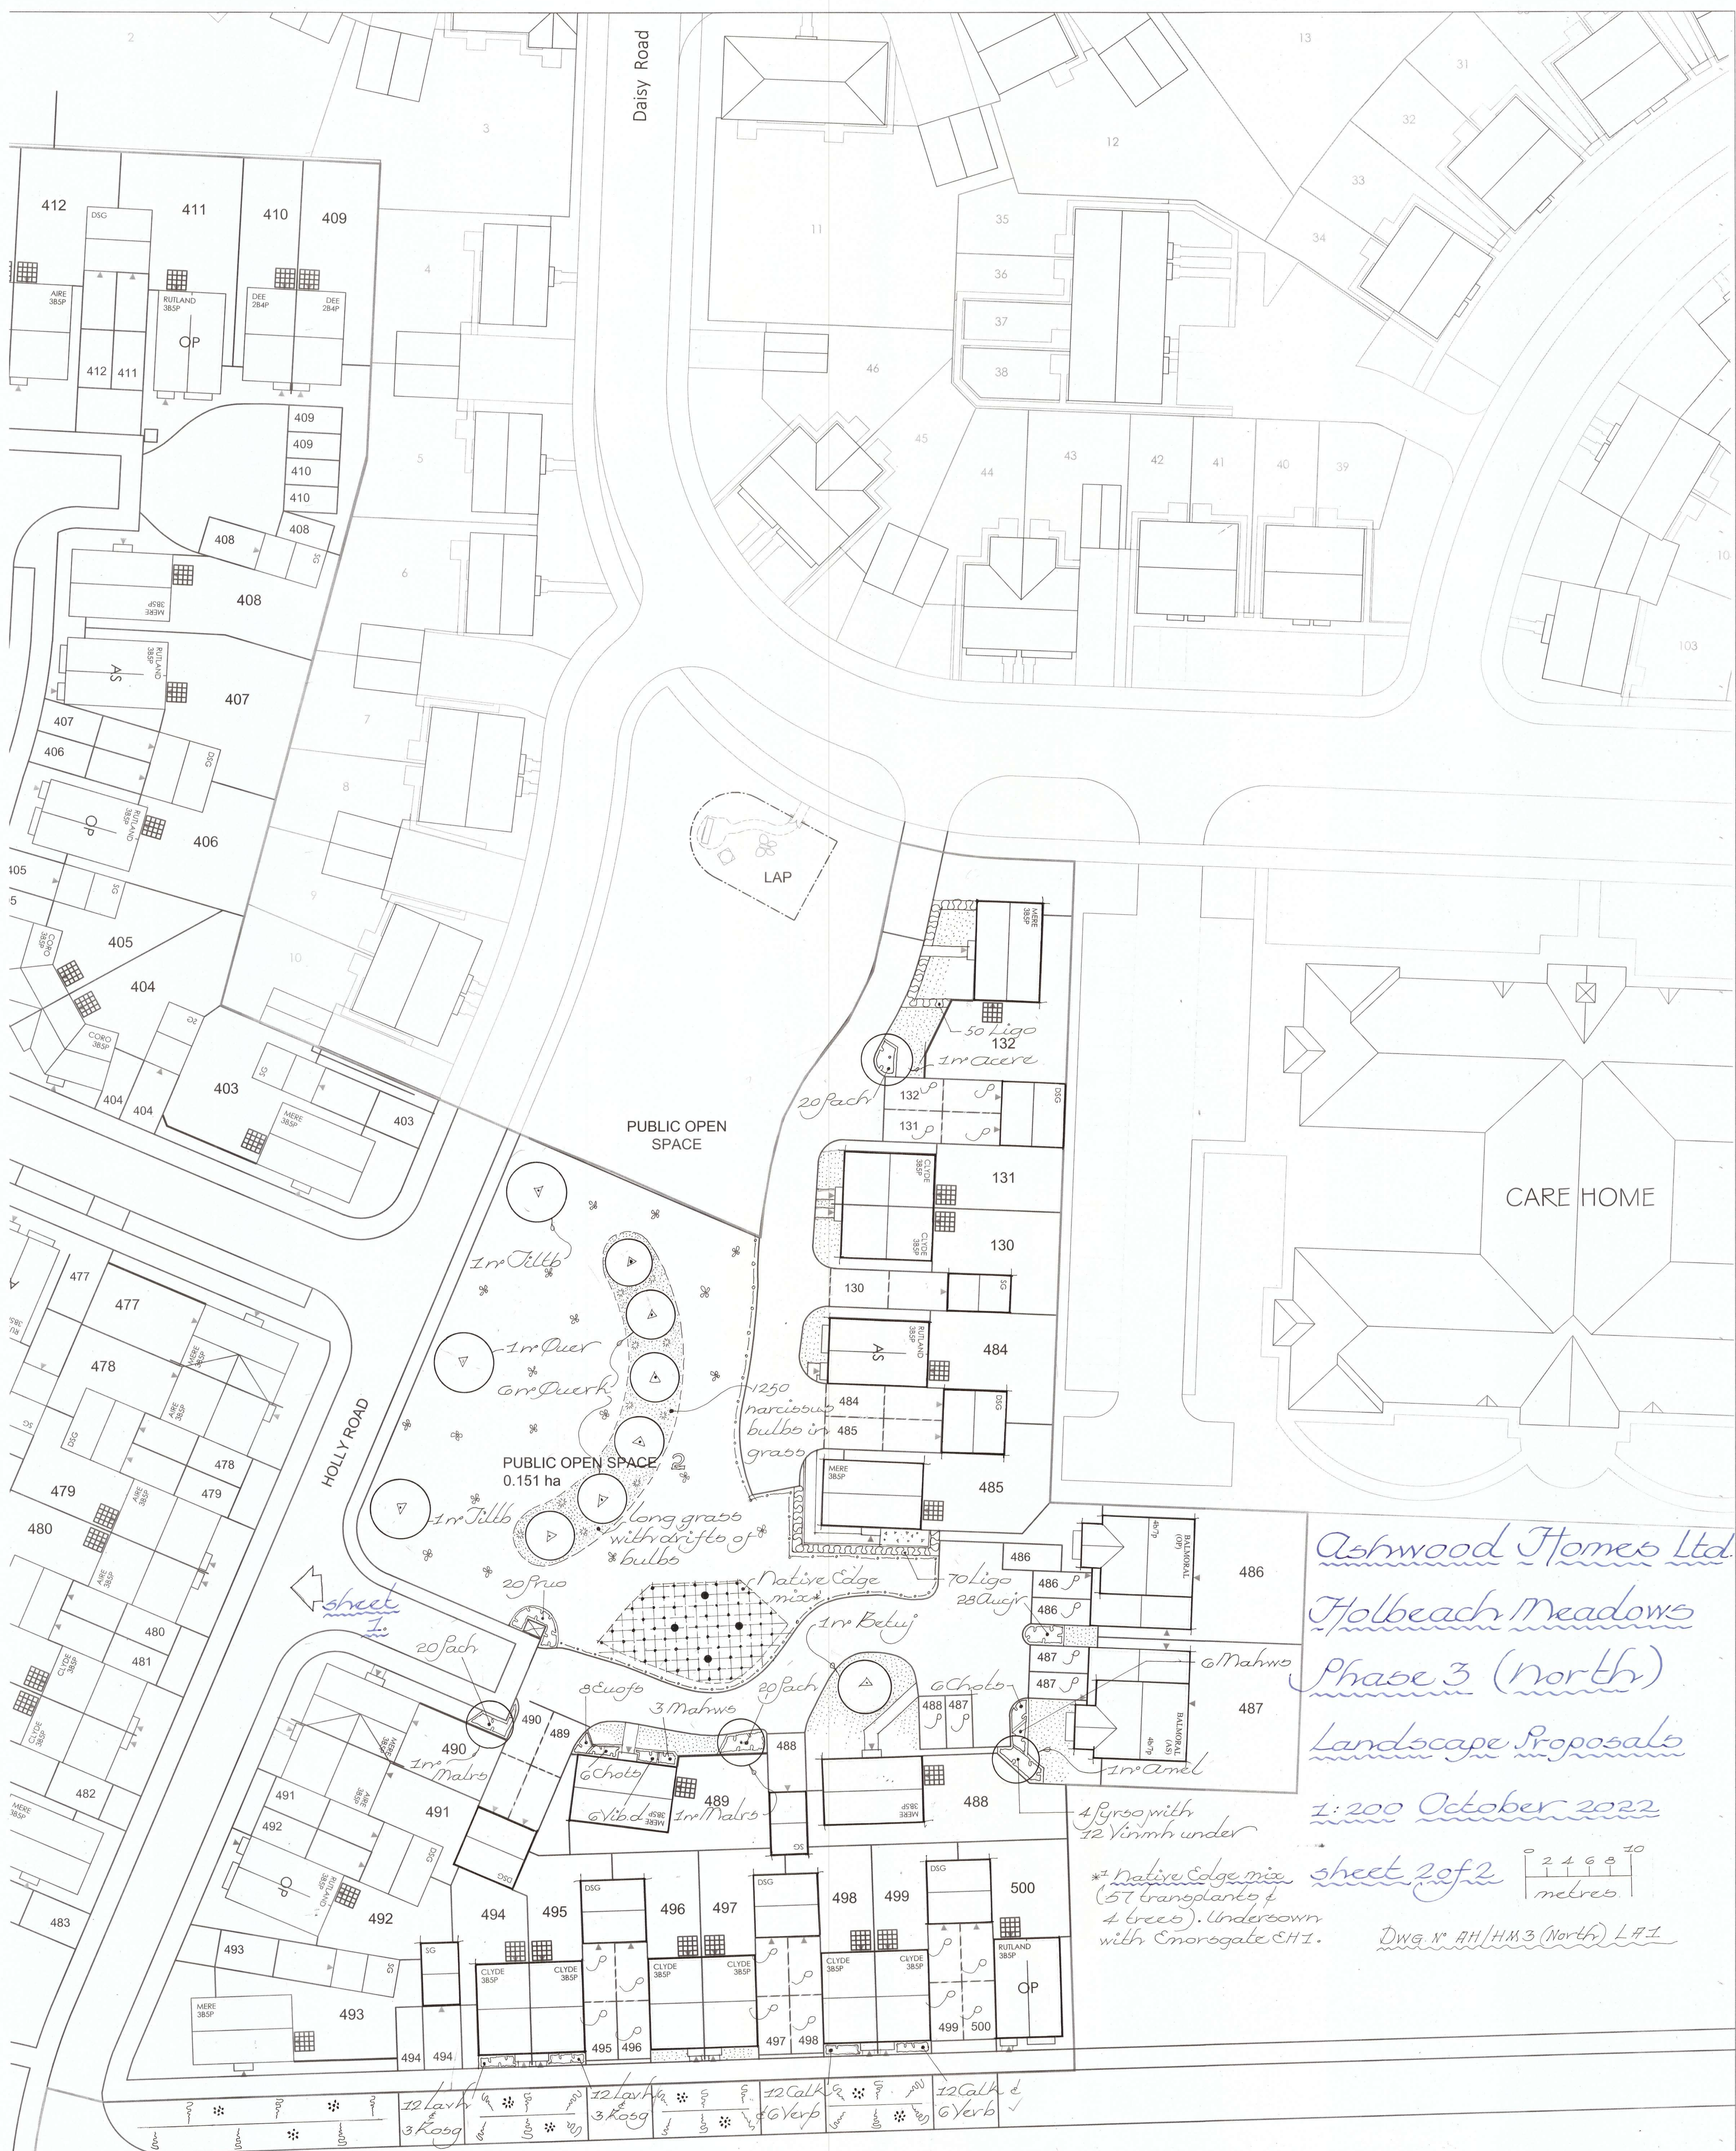

Ashwood Homes Ltd.

Holbeach Meadows

Phase 3 (North)

Landscape Proposals

1:200 October 2022

sheet 2 of 2

A horizontal number line is shown with vertical tick marks at 0, 2, 4, 6, 8, and 10. The word "metres" is written in cursive below the line.

DWG. N° AH/HM3 (North) LAI