




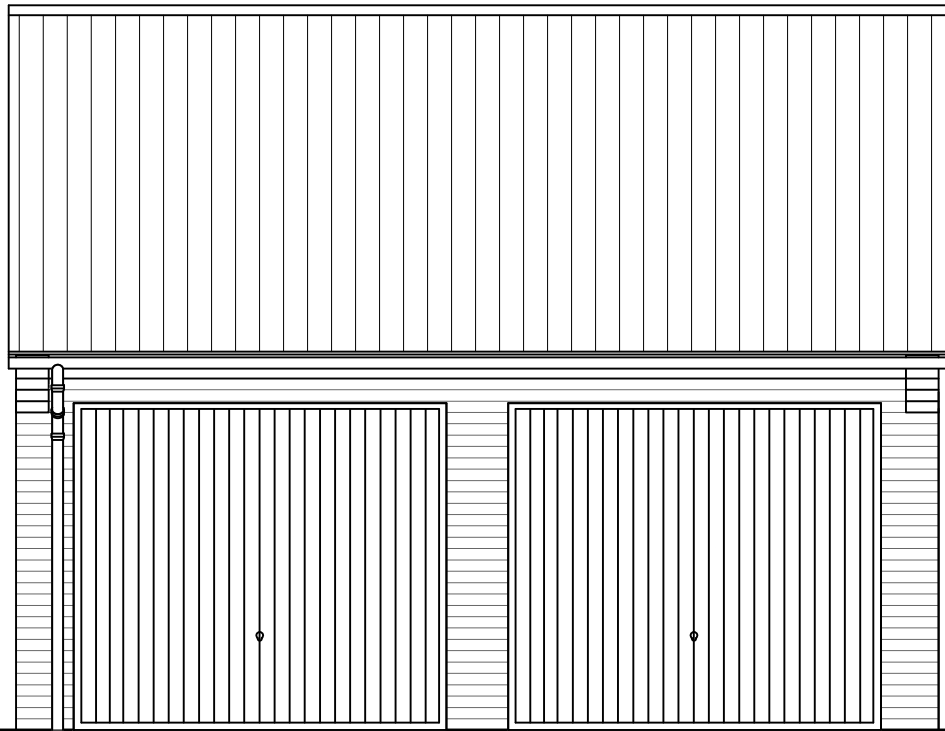


FRONT ELEVATION

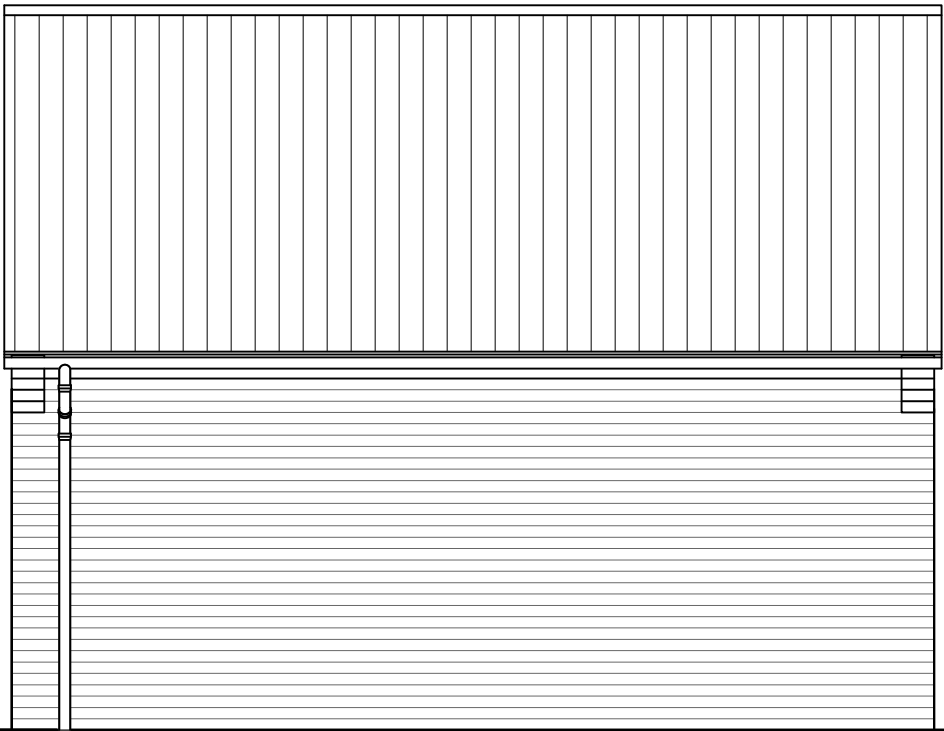

REAR ELEVATION

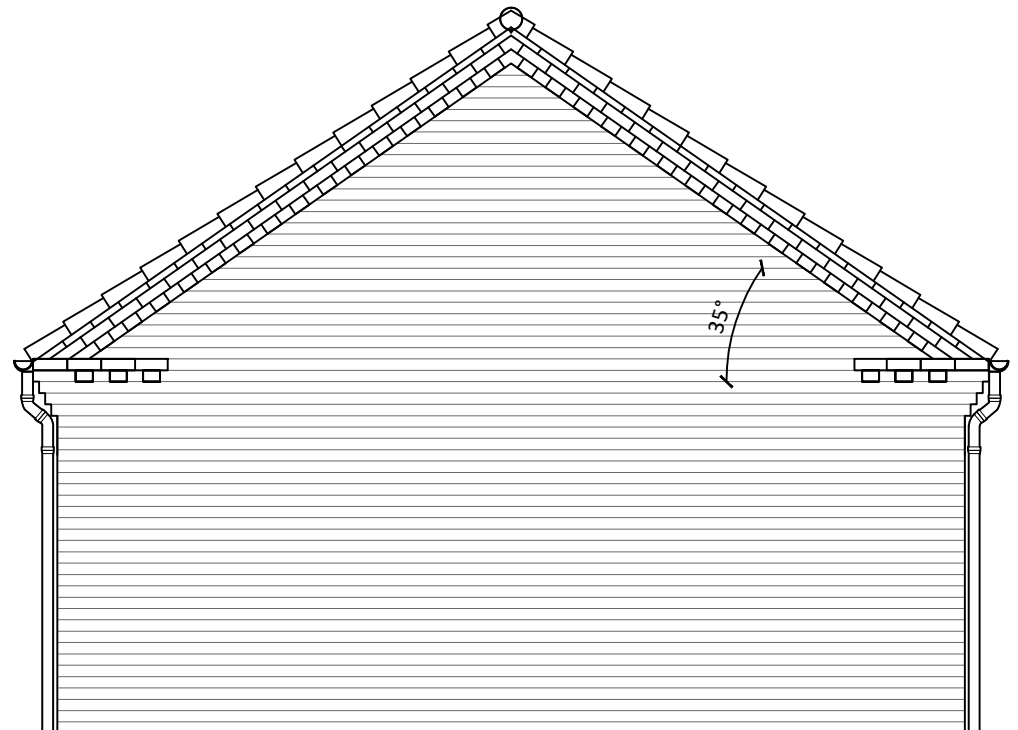

SIDE ELEVATION

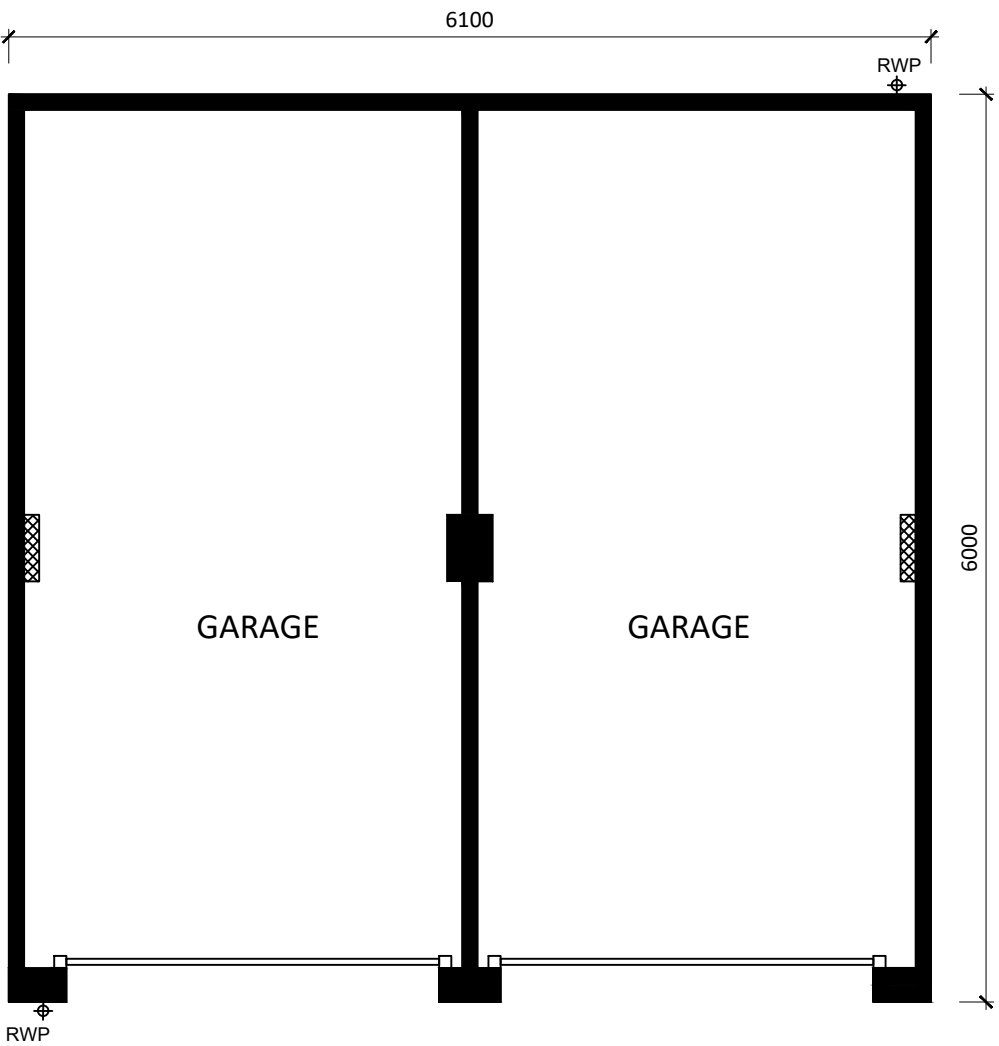



1 Goodison Road, Lincs Gateway Business Park,
Spalding, Lincs, PE12 6FY T: 01406 490590

HOUSE TYPE:	Double Garage
DRAWING TITLE:	DESIGN SHEET
DRAWING NUMBER:	DSG - 001