





FRONT ELEVATION

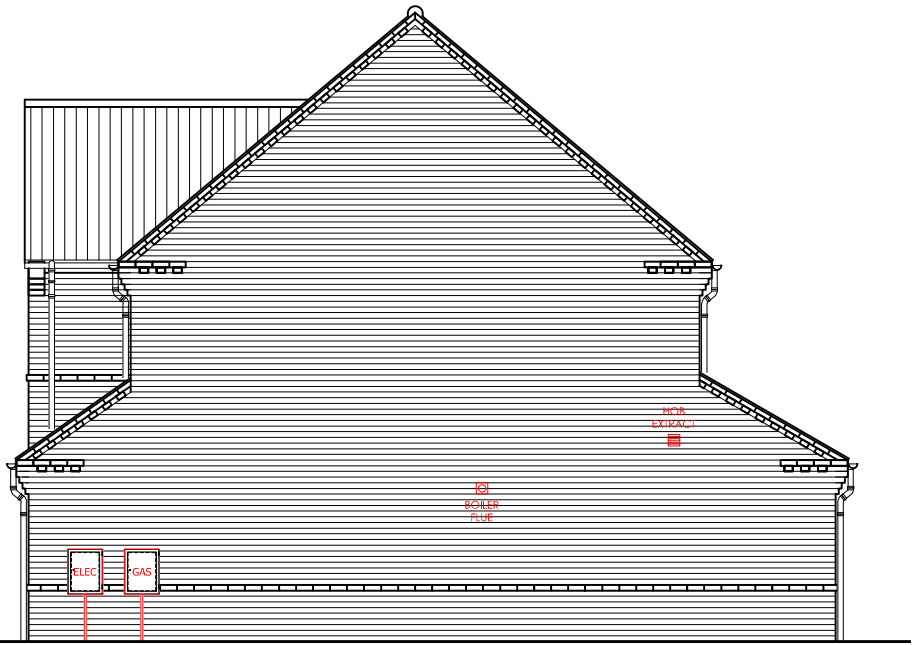

SIDE ELEVATION



REAR ELEVATION

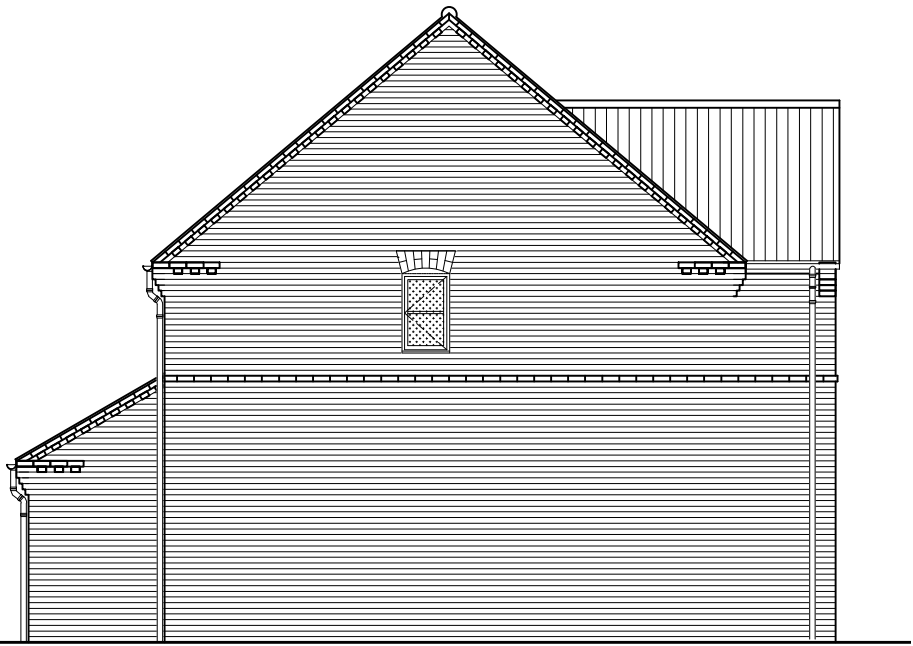

SIDE ELEVATION



|   |                 |                                   |
|---|-----------------|-----------------------------------|
| <br>1 Goodison Road, Lincs Gateway Business Park,<br>Spalding, Lincs, PE12 6FY T: 01406 490590 | HOUSE TYPE:     | SEVERN<br>(1345 FT <sup>2</sup> ) |
|   | DRAWING TITLE:  | DESIGN SHEET                      |
|   | DRAWING NUMBER: | SEVERN-002                        |