
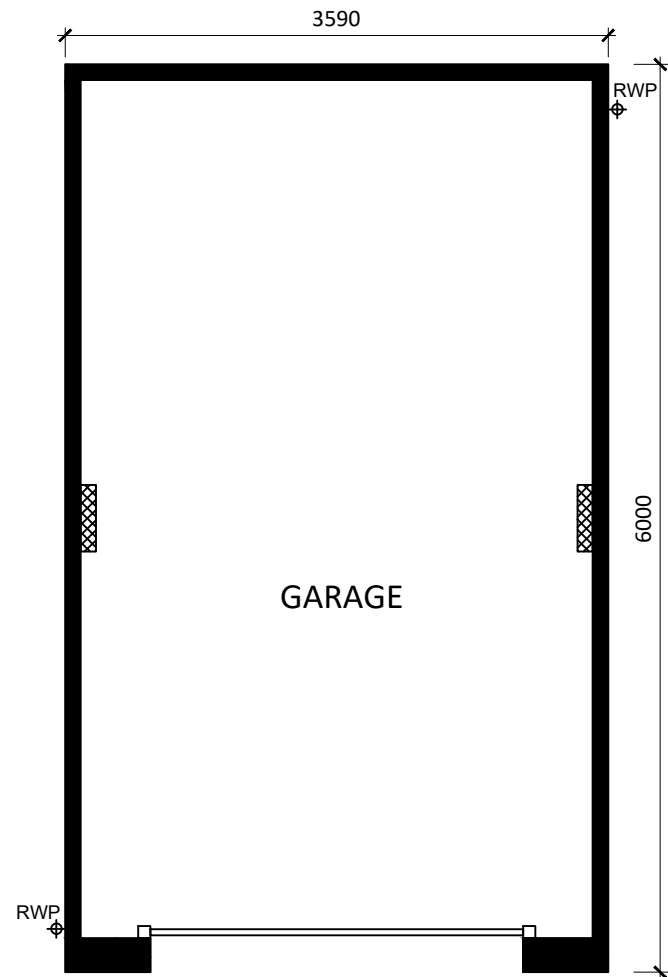


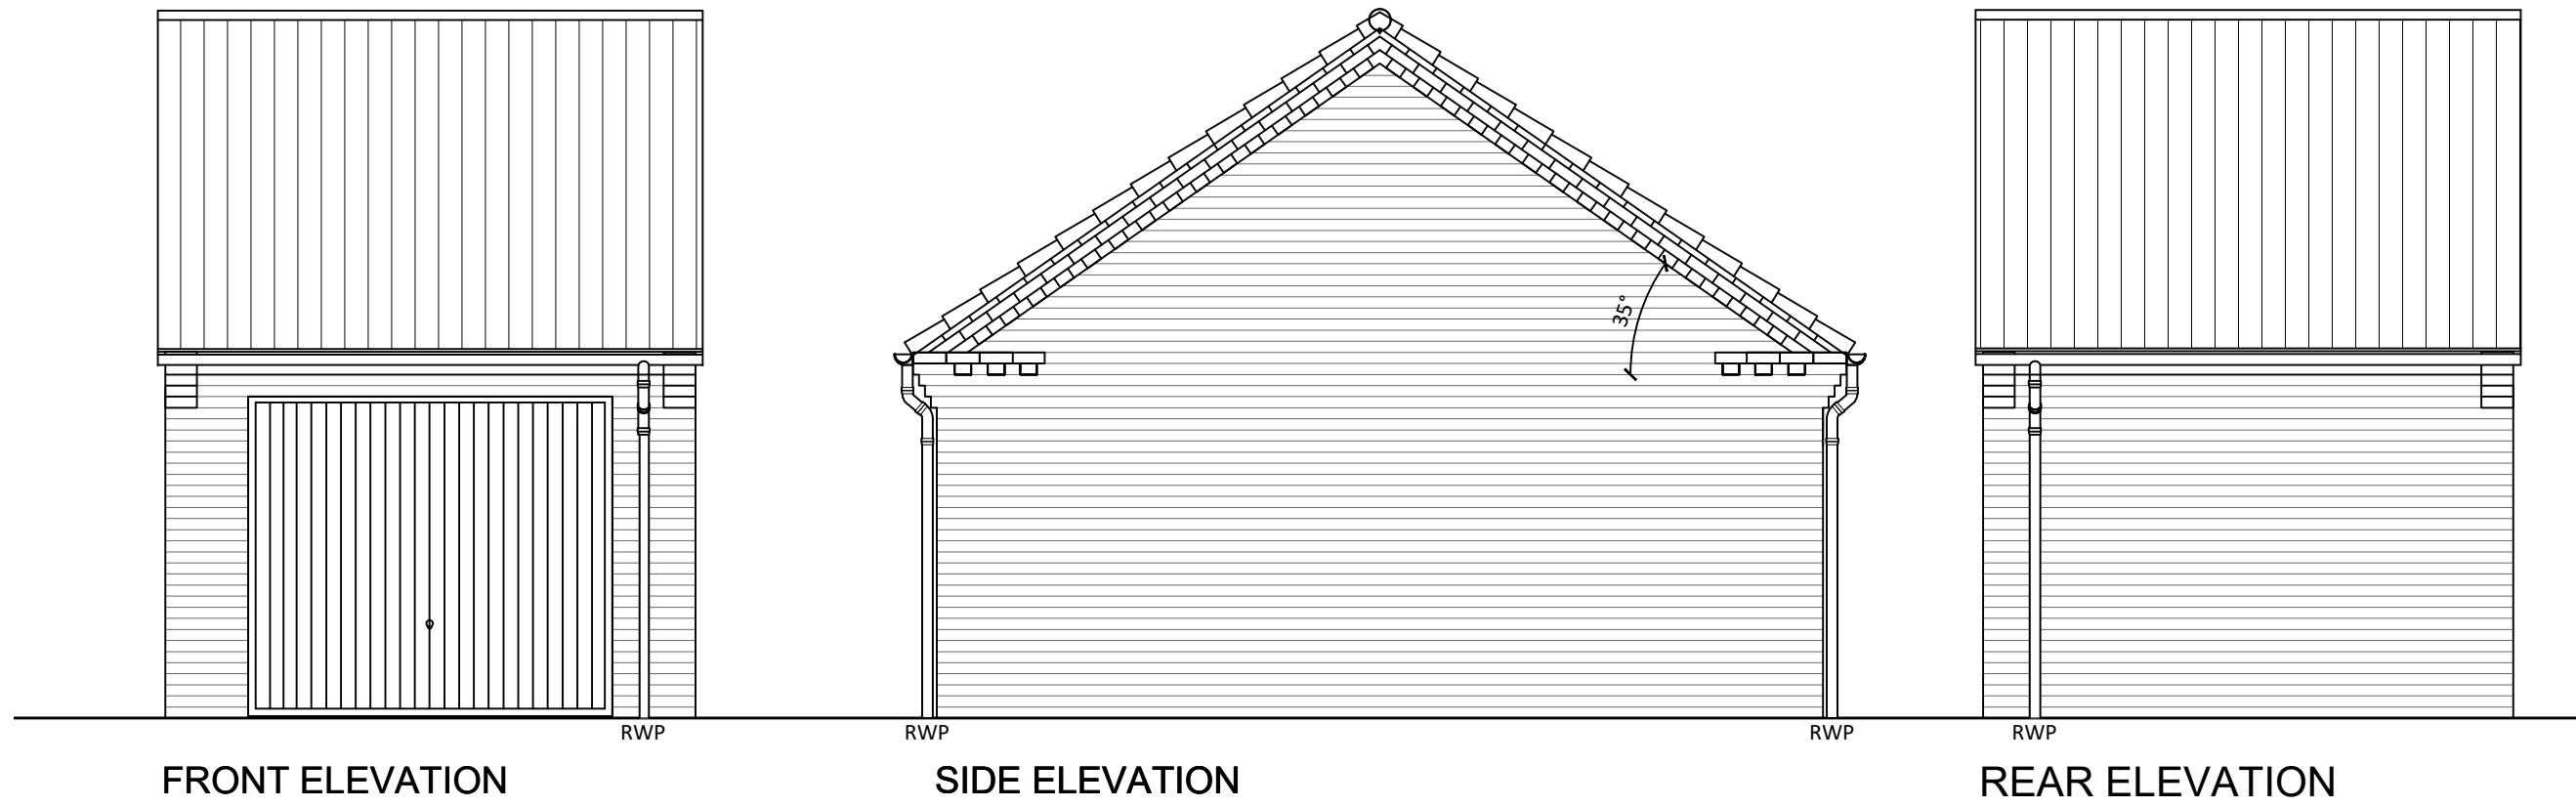

 1 Goodison Road, Lincs Gateway Business Park, Spalding, Lincs, PE12 6FY T: 01406 490590	HOUSE TYPE: Single Garage
	DRAWING TITLE: DESIGN SHEET
	DRAWING NUMBER: SG - 001