




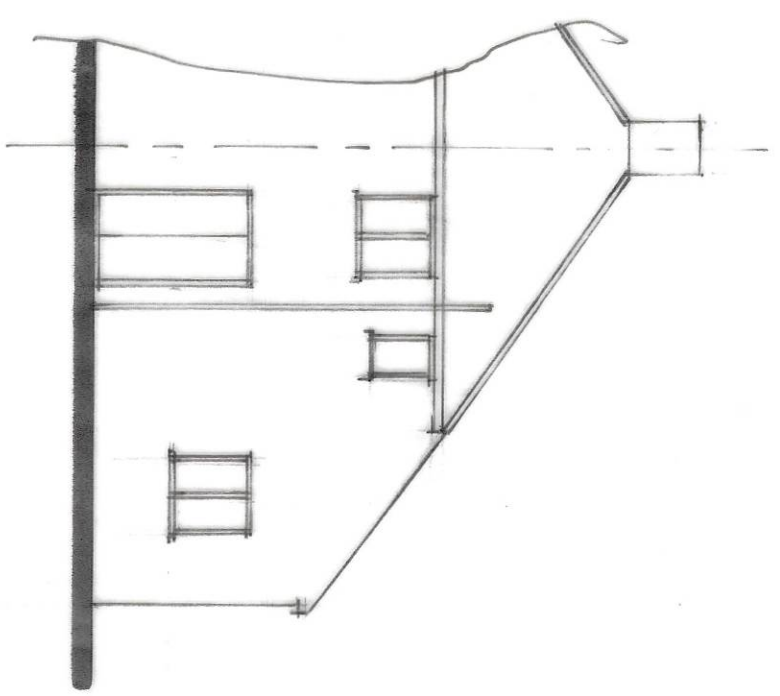


REAR

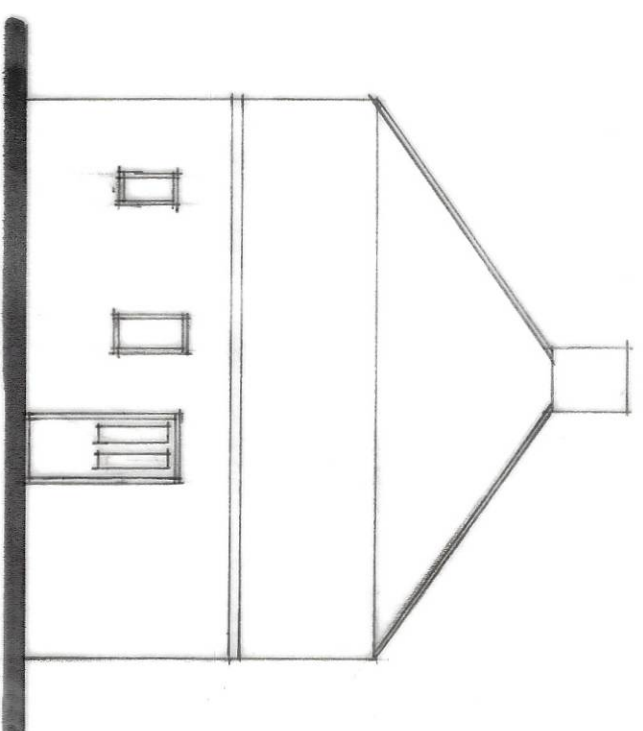

SIDE

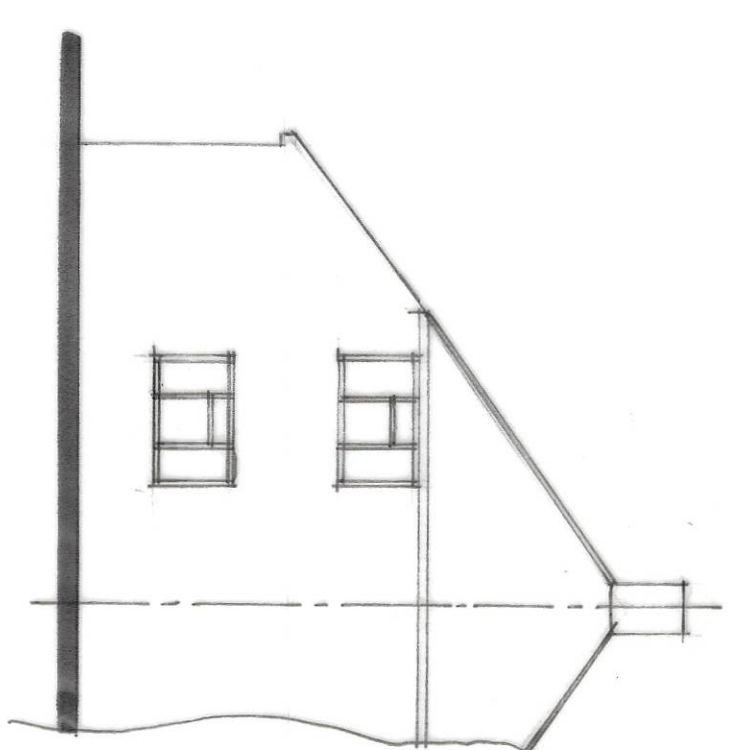

FRONT

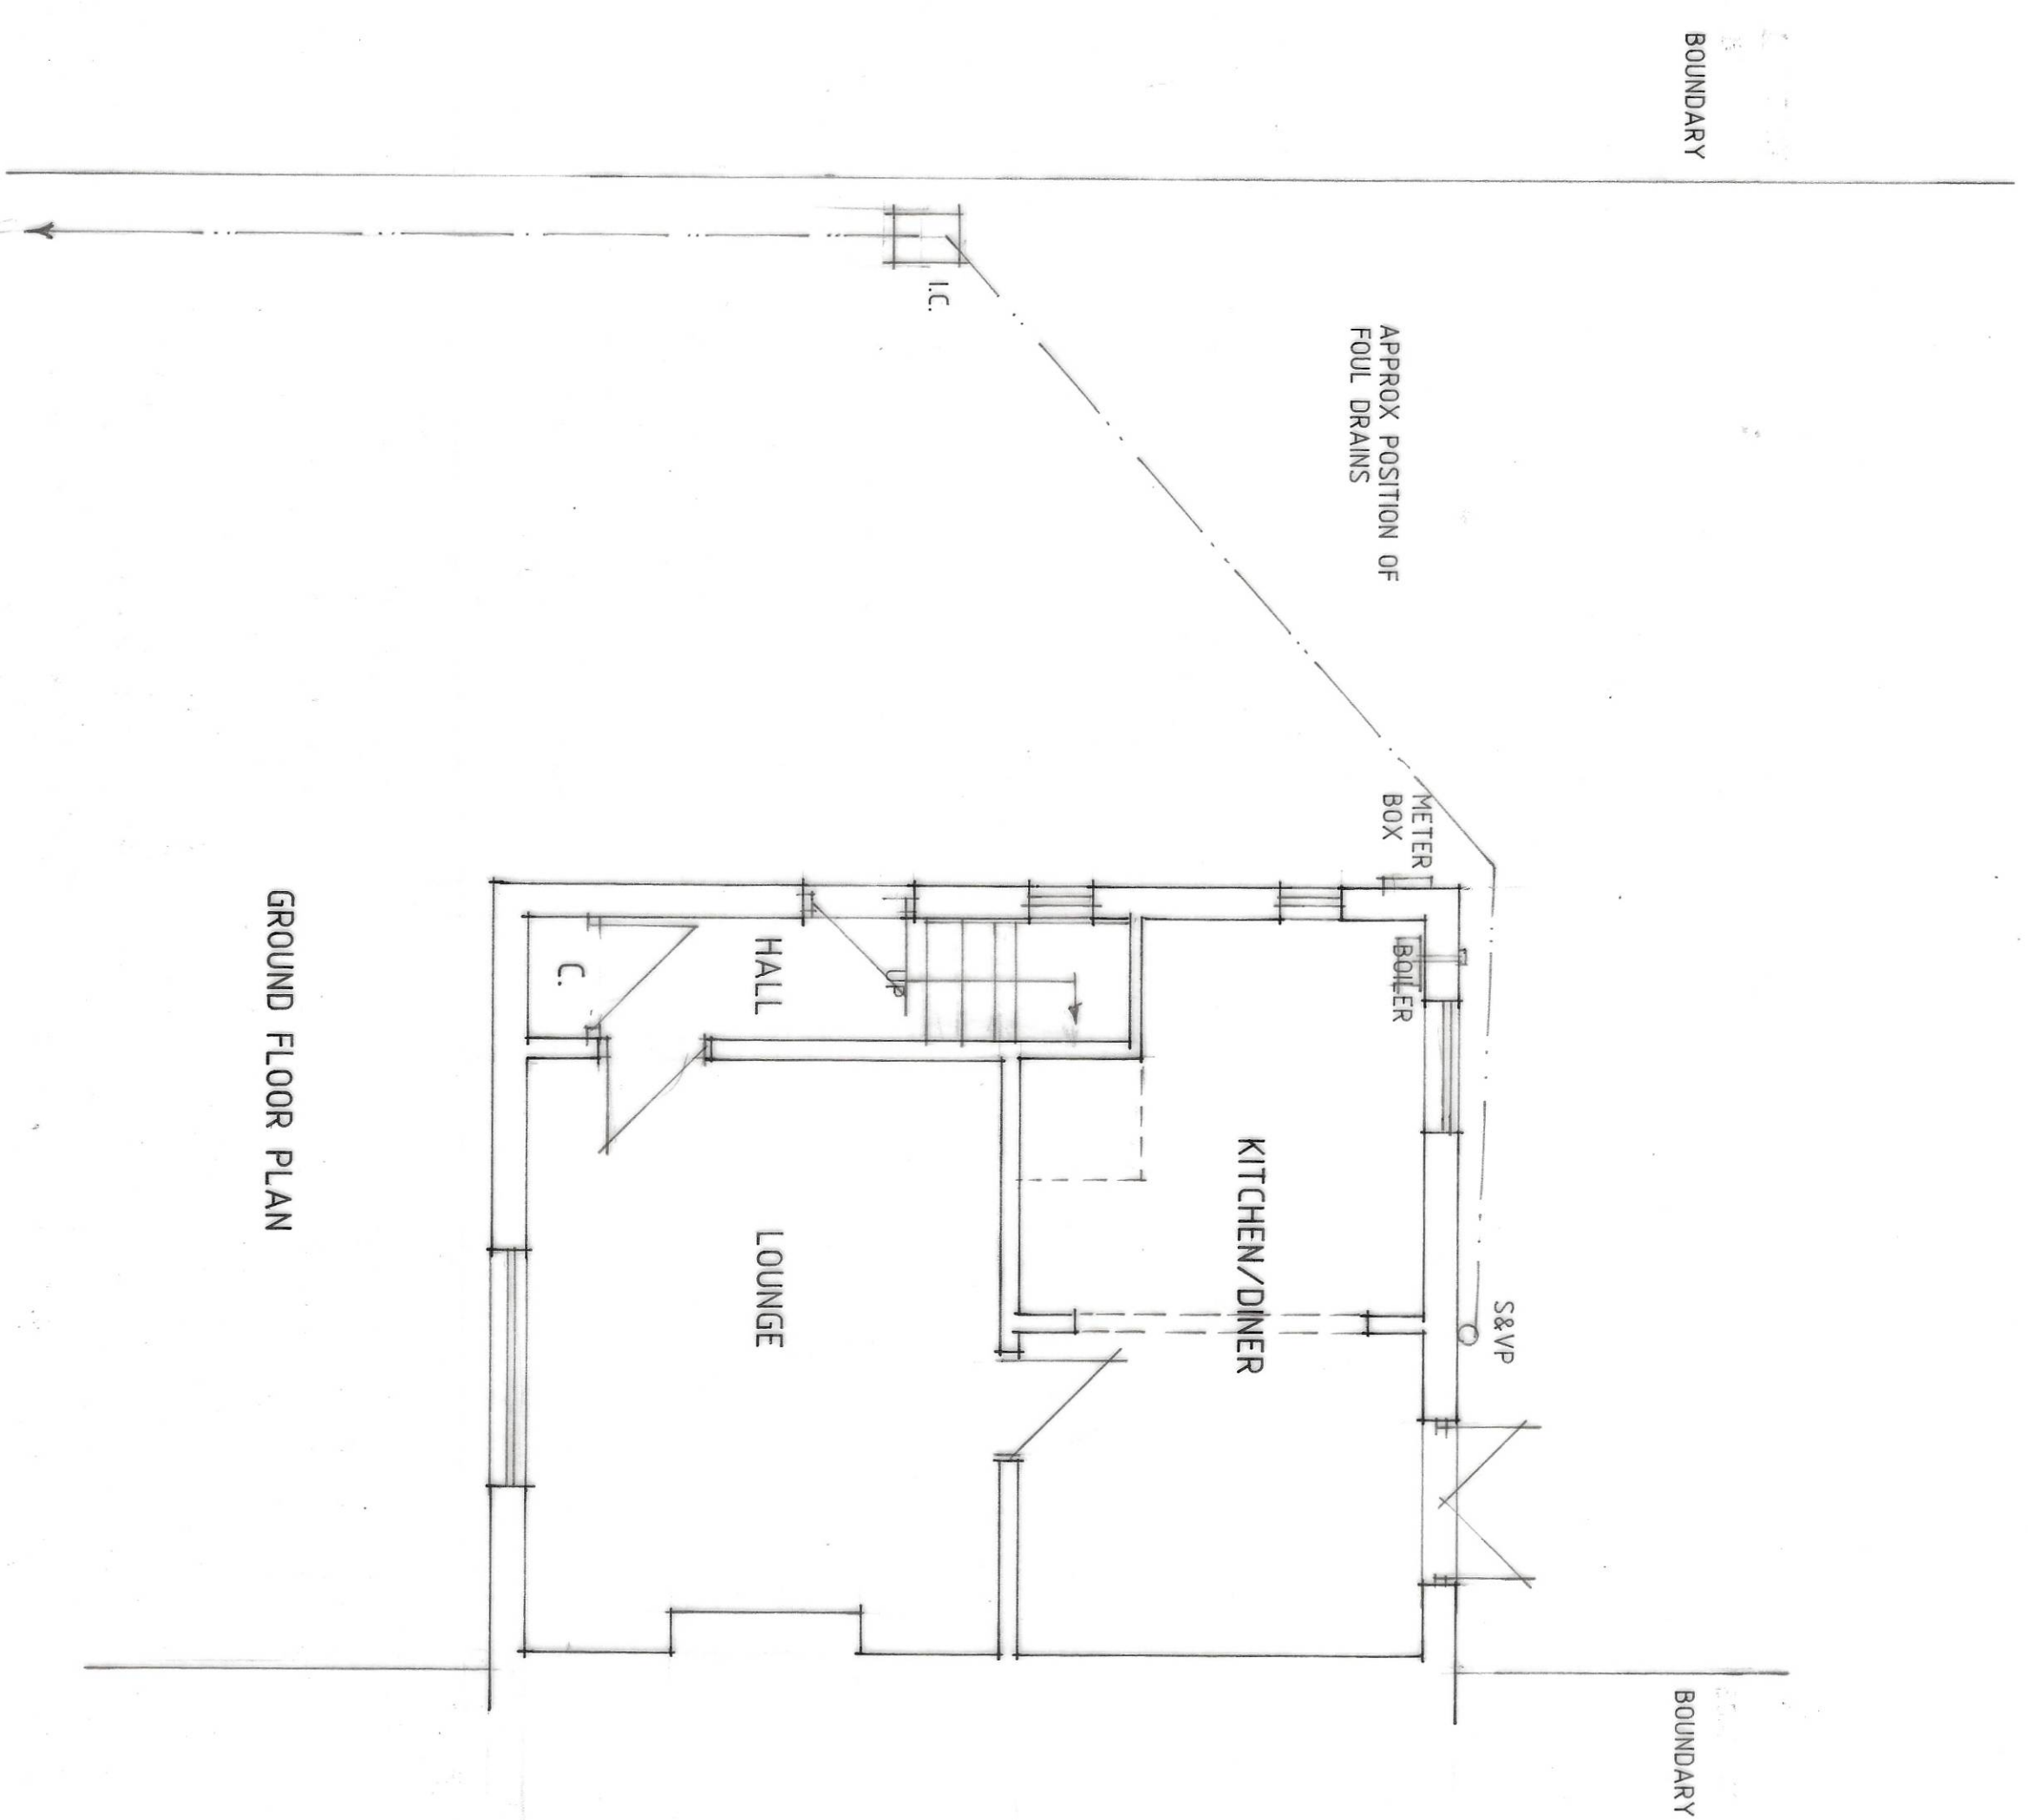

GROUND FLOOR PLAN

Status
CONSULTANTS IN ARCHITECTURE & PLANNING

PROPOSED EXTENSION AT
12 WIGNALS GATE, HOLBEACH
FOR

MR. D. STUCKEY.

PLAN AS EXISTING

1:50 1:100 SD23-016/1

OCT-23 B.GILHAM.

2 Ellingburgh Walk, Holbeach,
Lincolnshire, LN12 7JZ
Tel. 01506 423433 Fax. 01506 430702

1/2010-0700