


SCALE 1" = 200'

GUEST HOLBEACH ST. MA PRE-EXISTING OFFICE LAYOUT

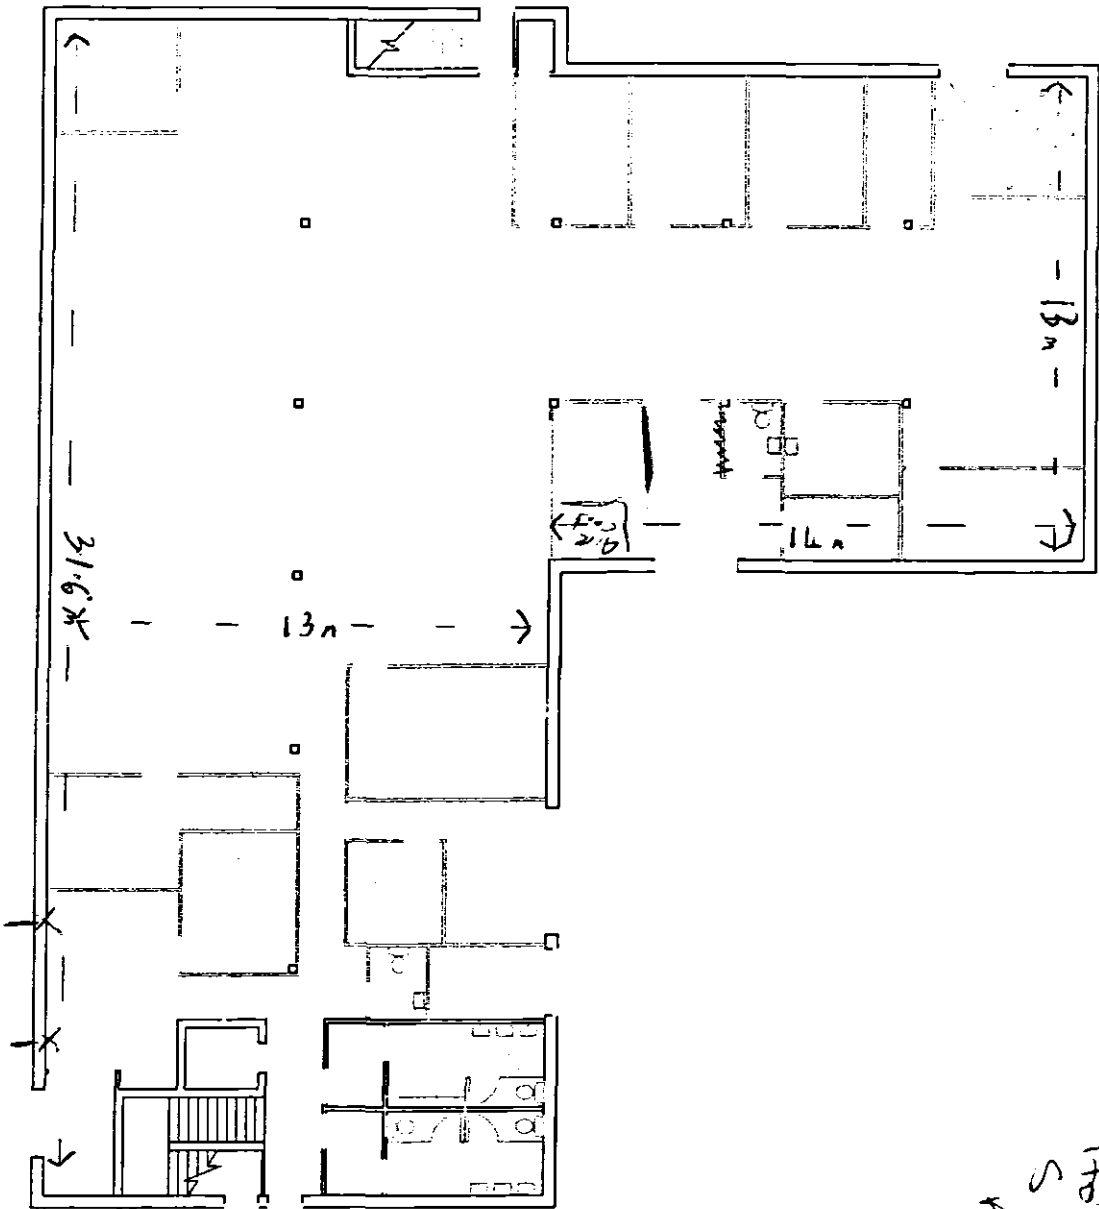

MAST CHILD CARE CENTER
MAST COMMUNITY BUILDING
SLUICE ROAD
IT'S BEST ST. MA'S
SPRINGING LINES
P. 2645.

SITTING OF
ADVERTISING BOARD
3'6" x 2'6" (approx) APPROX