


LANDSCAPING & BOUNDARY TREATMENT SCHEME

- A - SILVER BIRCH (BETULA PENDULA) FEATHERED
- B - WHITEBARK (SCORBUS ARIA) FEATHERED
- C - HAWTHORN (CRATAEGUS LAEVIGATA) FEATHERED
- D - PROPOSED 1.8 METRE HIGH CLOSE BOARDED FENCING
- E - 1.8 METRE HIGH BRICK WALL
- F - EXISTING 1.8 METRE CLOSE BOARDED FENCING


All planting to be in accordance with BS 4423:1989 and amendment No.1 (1991)

All trees to be planted with minimum 0.6m plastic mulch mat and to be staked, tied and banded.

1/3 to 1/2 bag of peat free and shrub planting compost to be incorporated into backfill for each tree hole.

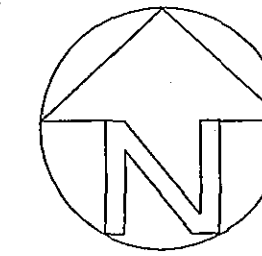

LOCATION PLAN 1/250

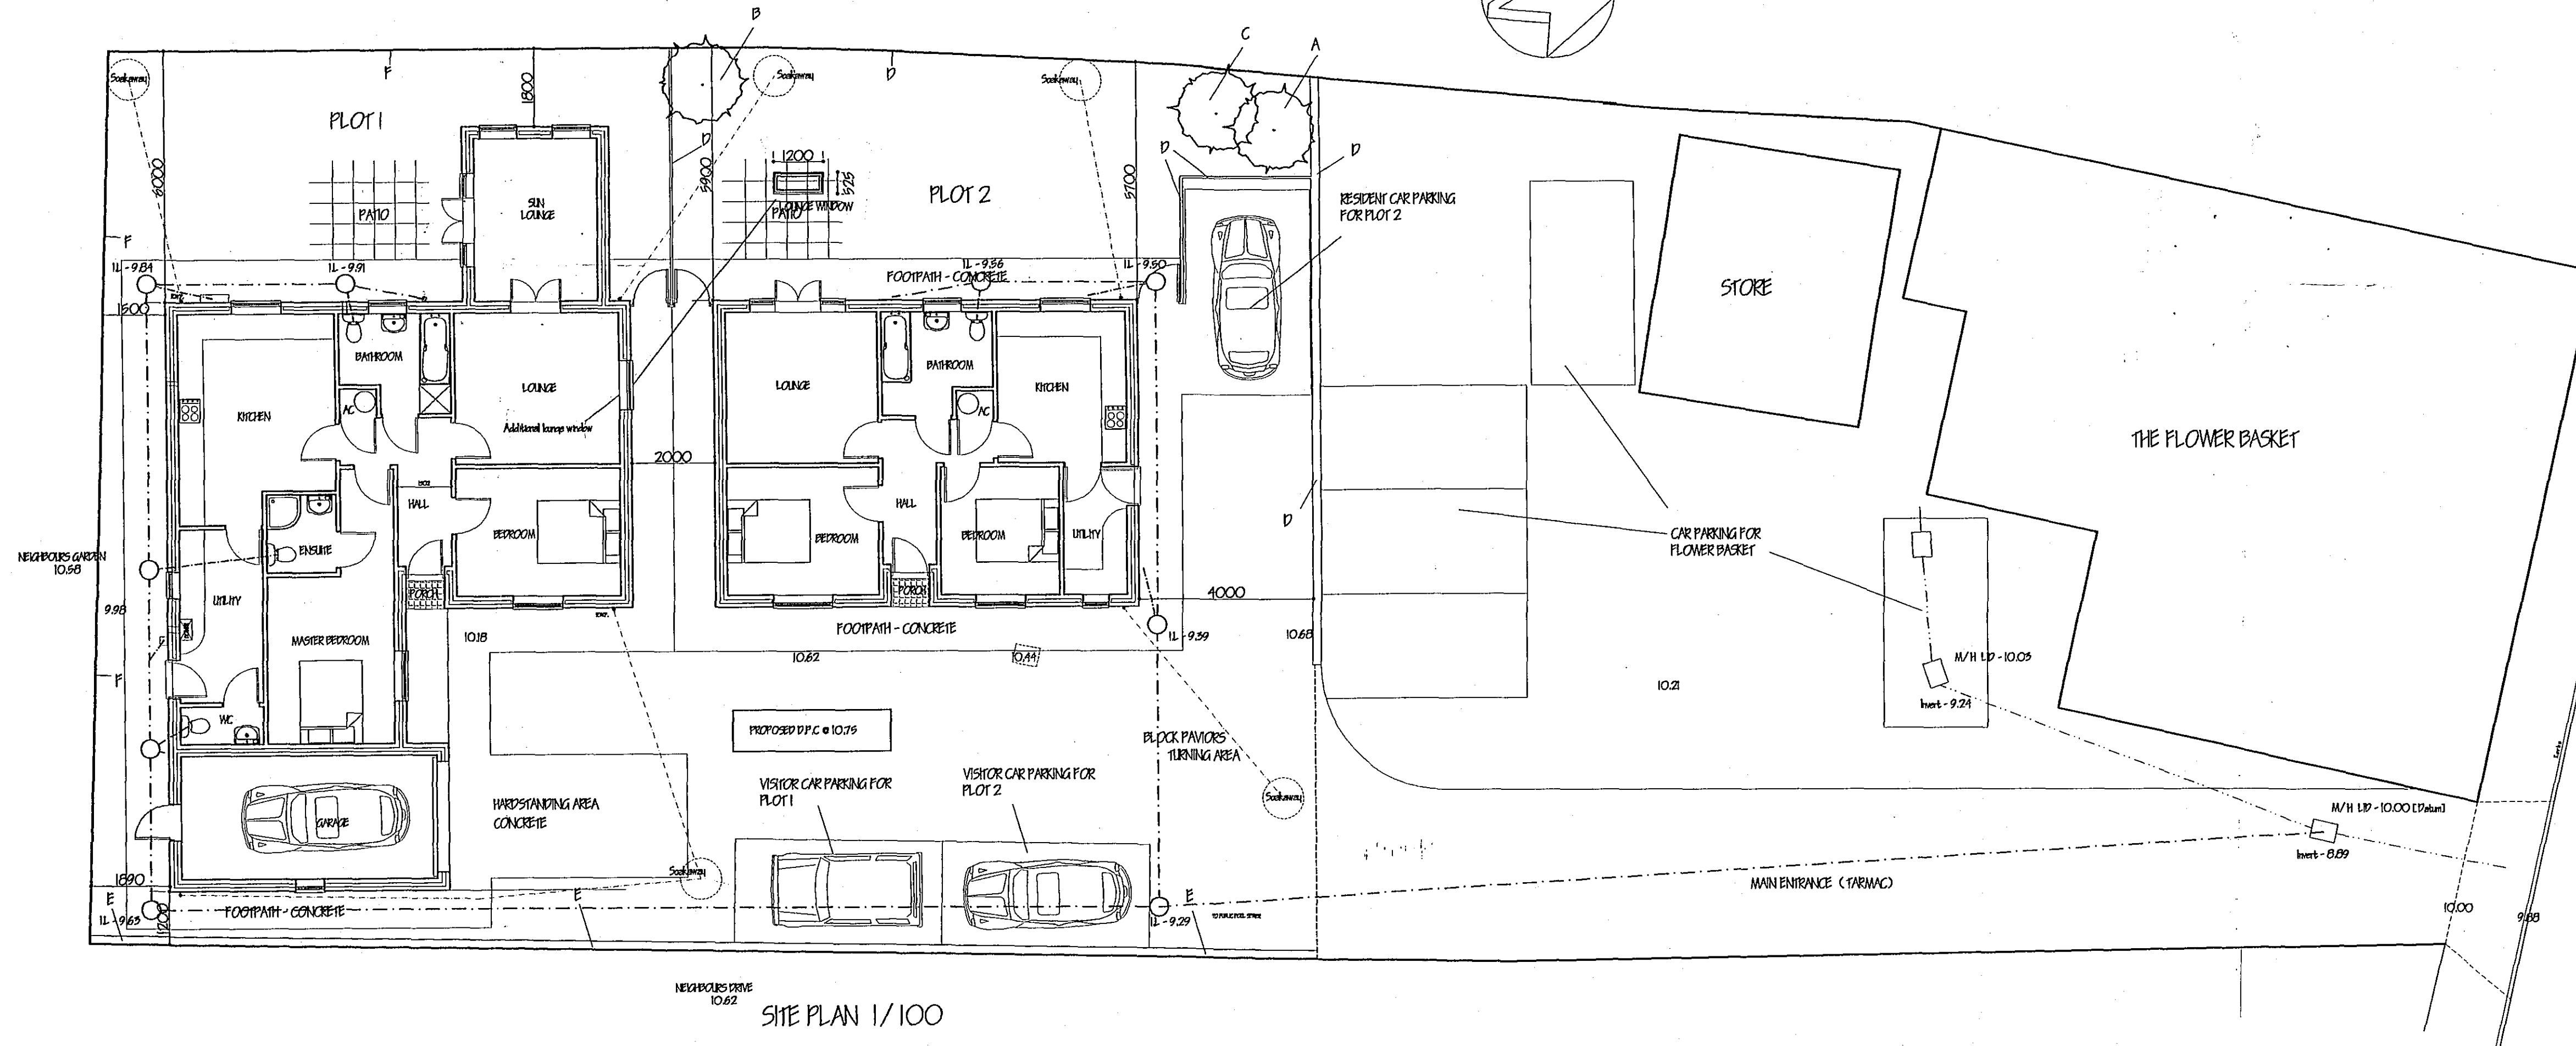

SITE PLAN 1/100

H.	PLOT 1 - LOUNGE WINDOW (As-built)	AUG '07.
G.	SITE LEVELS - PLANNING CONDITION	DEC '06.
F.	BUILDING REGULATIONS APPLICATION	NOV '06.
E.	PLANNING OFFICERS AMENDMENTS	SEP '06.
D.	AMENDED LANDSCAPING SCHEME - NEIGHBOUR	SEP '06.
C.	BOUNDARY DIMENSIONS	AUGUST '06.
B.	CLIENTS AMENDMENTS	AUG '06.
A.	AMENDMENTS - PLANNING OFFICER LETTER	JULY '06.
ref.	revision	date

G. R. MERCHANT
I.ENG AMICE FIWO
ARCHITECTURAL, STRUCTURAL
AND LAND DRAINAGE
CONSULTANTS
 Unit 4, Wrights Mews
 12A Park Road, Holbeach,
 Spalding, Lincs. PE12 7EE
 Tel 01408 430800
 Fax 01408 428744
 E-Mail: G. R. Merchant @ Merchant. FS.
 Co. UK

Project
 RESIDENTIAL DEVELOPMENT TO REAR OF
 FLOWER BASKET
 HOLBEACH
 Lincs

Client
 MR & MRS G AMBROSE

Drawing
 BLOCK PLAN & LOCATION PLAN

Job Ref.
 1443/06

Date
 MAY '06.

Scales
 1/100 1/2500

DO NOT SCALE FROM THIS DRAWING
 This drawing is copyright and may not be altered, traced, photographed or used for any other purpose other than that for which it is issued. The General Contractor is to check all dimensions on site and report any discrepancies to the Architect. All details shown on this drawing including foundations are based upon typical site conditions related to the area. No responsibility can be accepted for abnormal conditions which may be discovered during construction unless reported to the Architect so that design amendments may be considered. Site and surveys are recommended in respect of foundations to establish specific site conditions before foundation work is undertaken. This drawing is linked to the amount of information contained and does not purport to contain a full specification of the works. It is solely for the purpose of obtaining Planning / Building Regulation approval. This drawing must not be used as a contract document alone. The works will not be undertaken or inspected on site by G.R. Merchant or any representative thereof. It is the client or their appointed agents responsibility to control workmanship, adaptation of materials, adherence to specification, variations to contract etc.
 All materials to be new unless otherwise stated and all components and materials etc. to be used fixed and installed etc. in strict accordance with manufacturers instruction and relevant codes of practice. Materials shall conform to appropriate British standard specifications or BS A certificate or European code equivalent. The Employer / Client shall ensure that the selected contractor is conversant with and adopts all measures necessary to achieve compliance with Health and Safety legislation for building sites and work places. The Employer / Client is advised that should the works need to comply with the Construction Design and Management Regulations an independent Planning Supervisor will be required. The works shall comprise of all that is shown on the drawing and details. Work that may not specifically shown but may be reasonably inferred as necessary to carry out the works shall be deemed to be included.