



A
B
C
D
E
F
G
H
J
K
L
M
N
P
Q
R


A-A

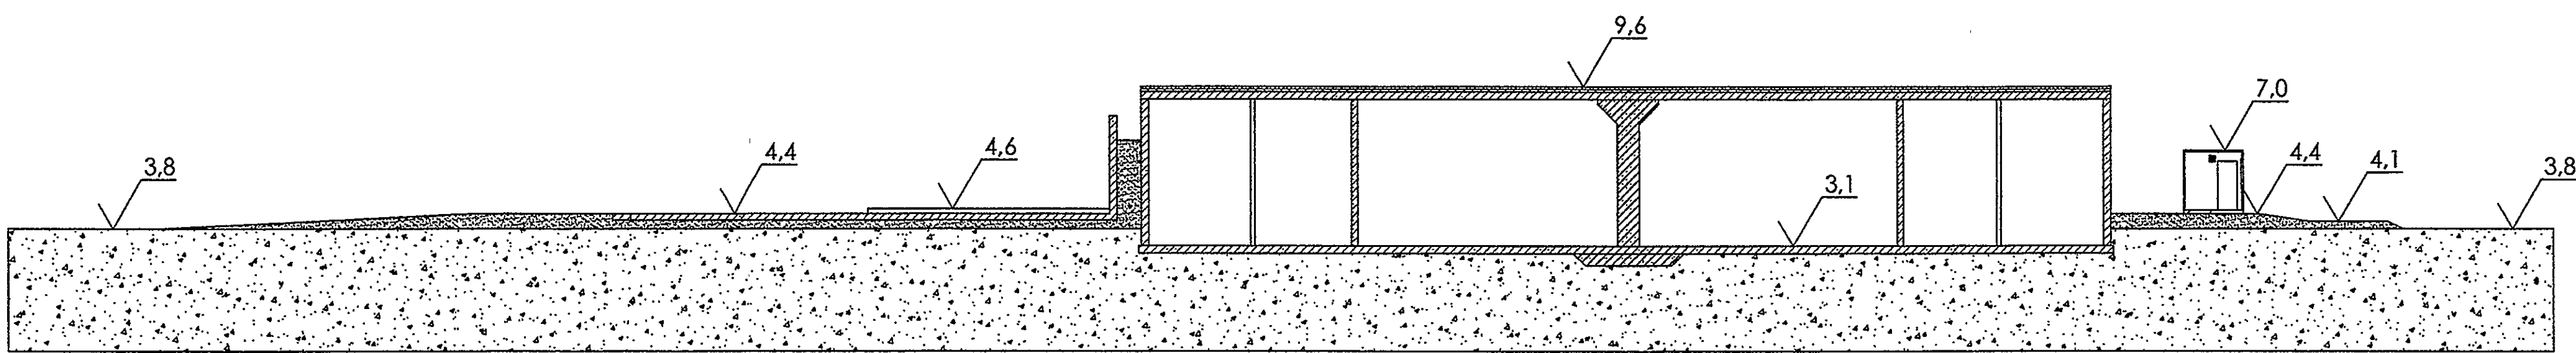








B-B

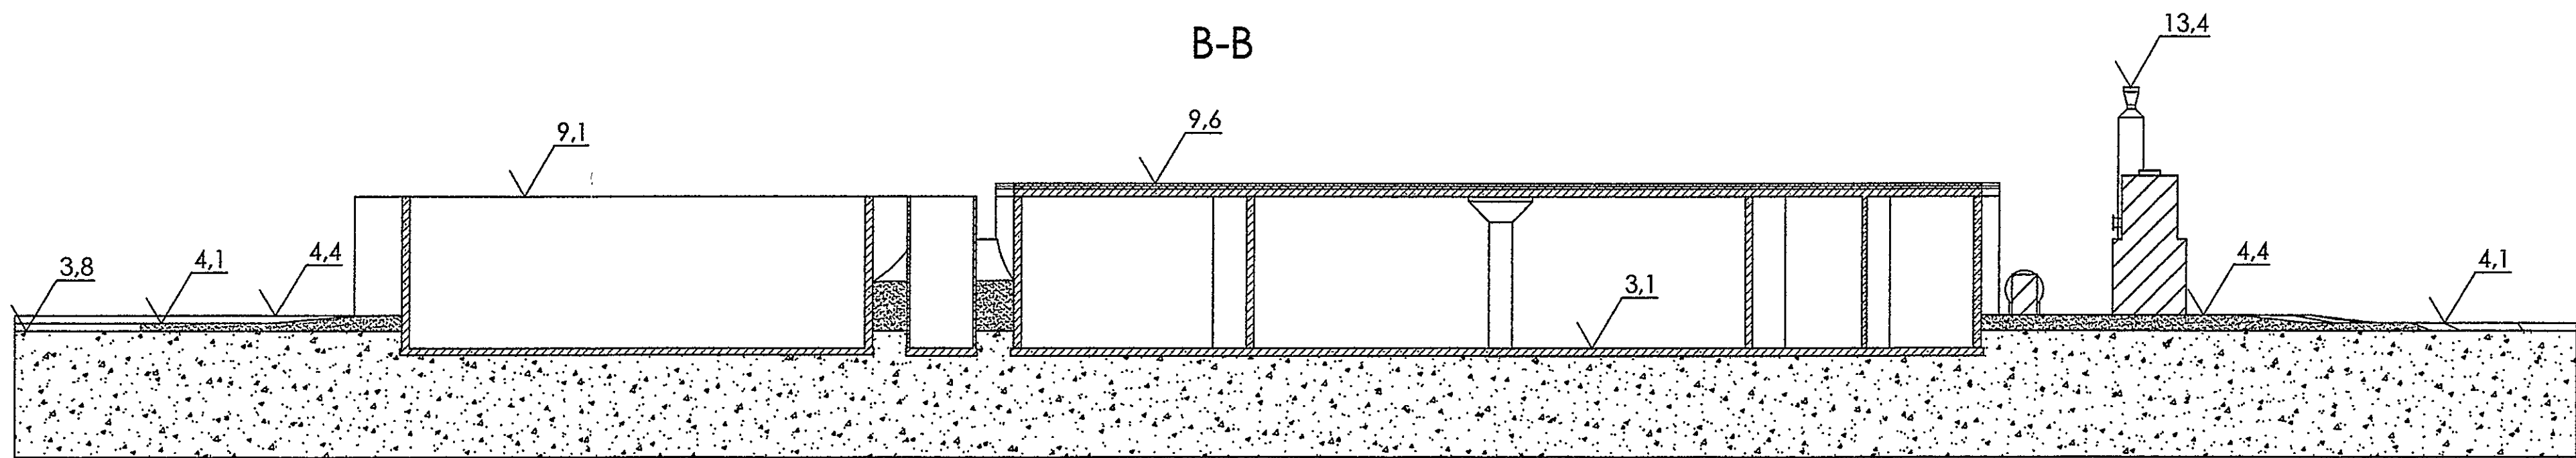

C-C

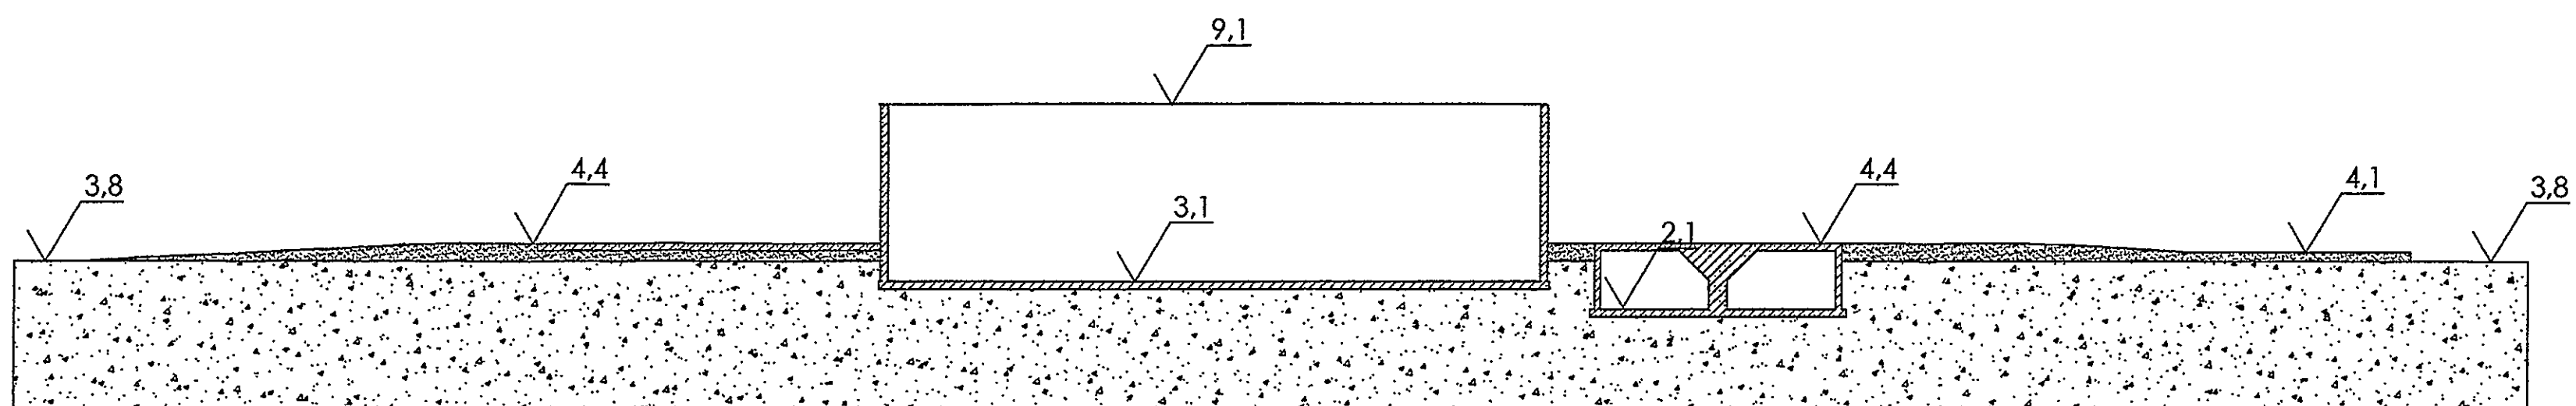

D-D

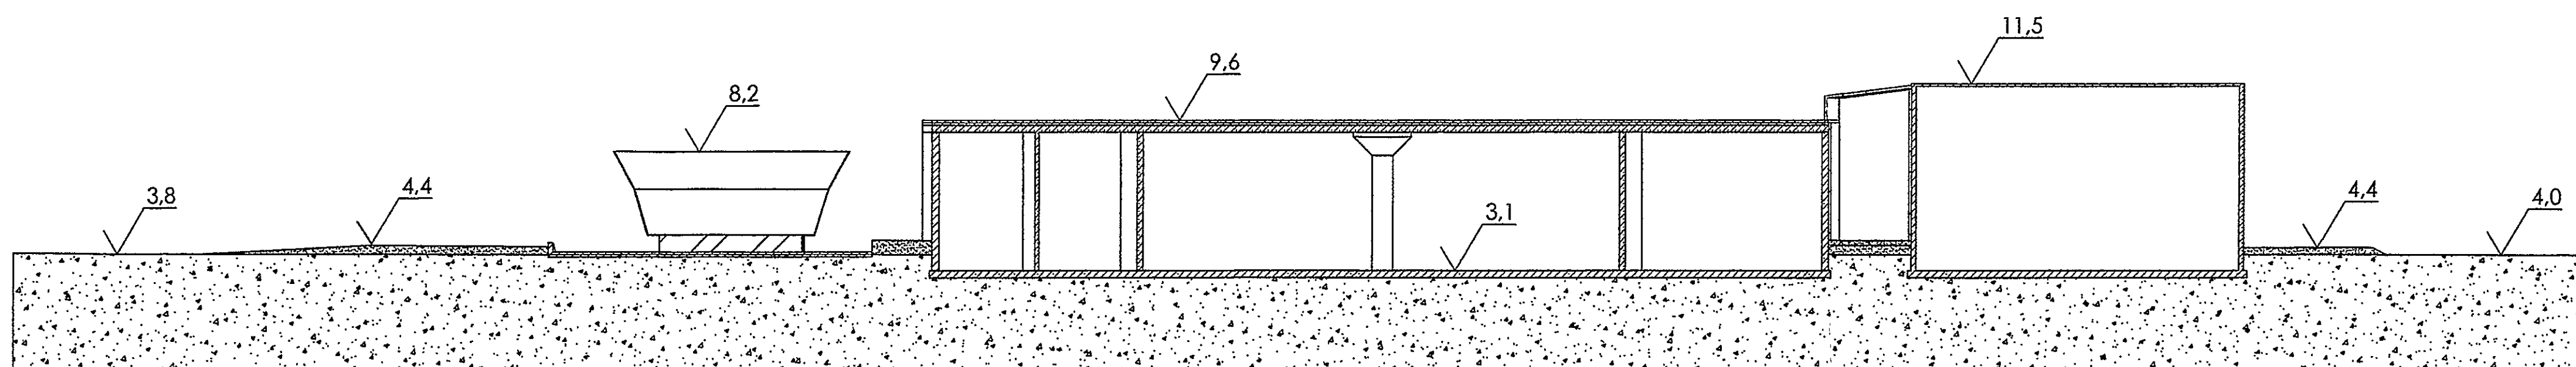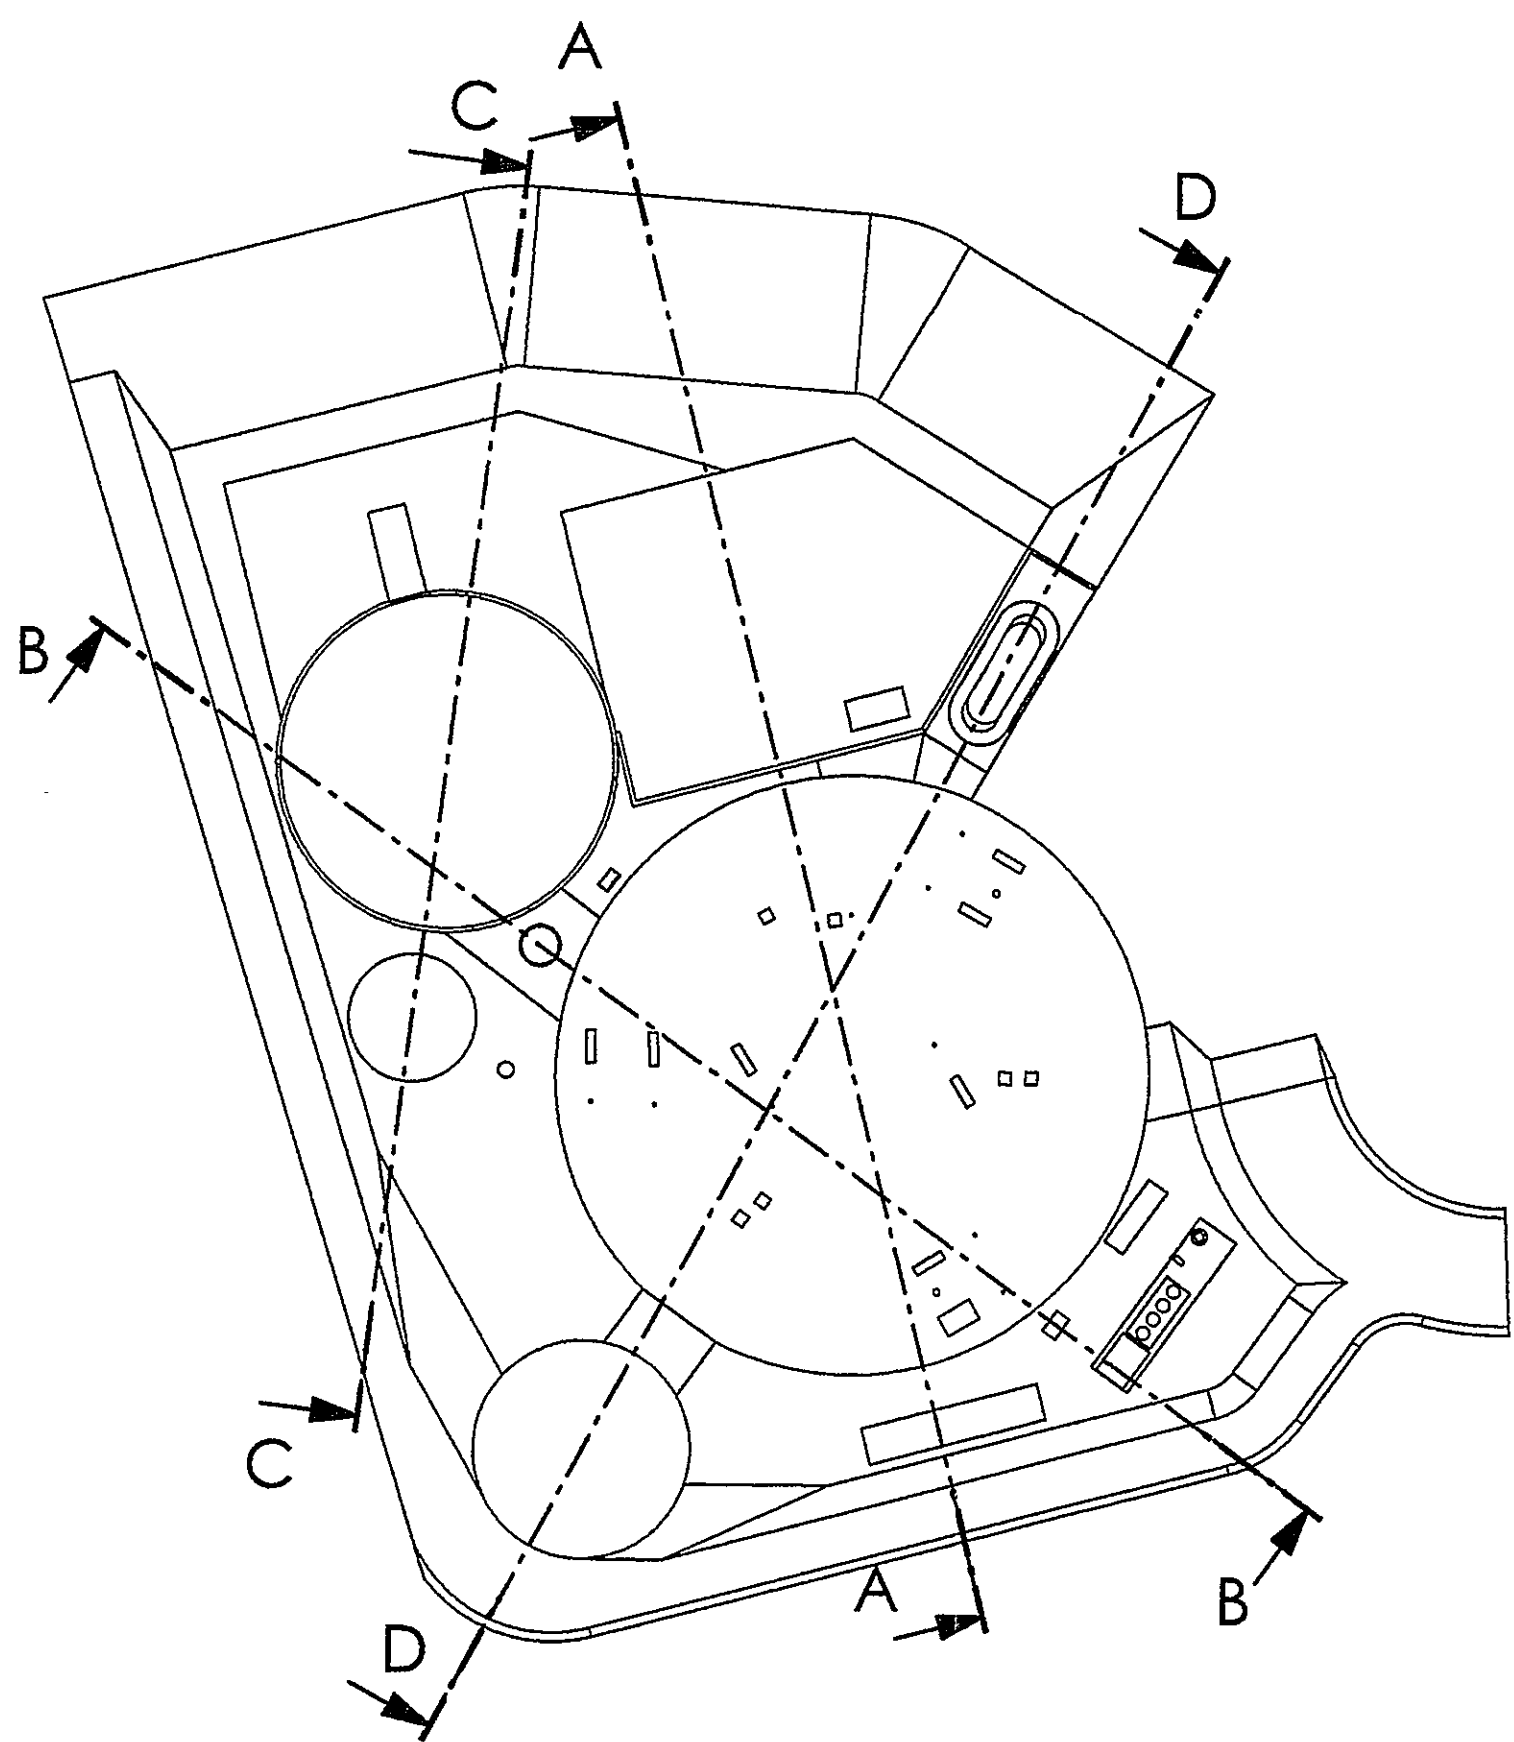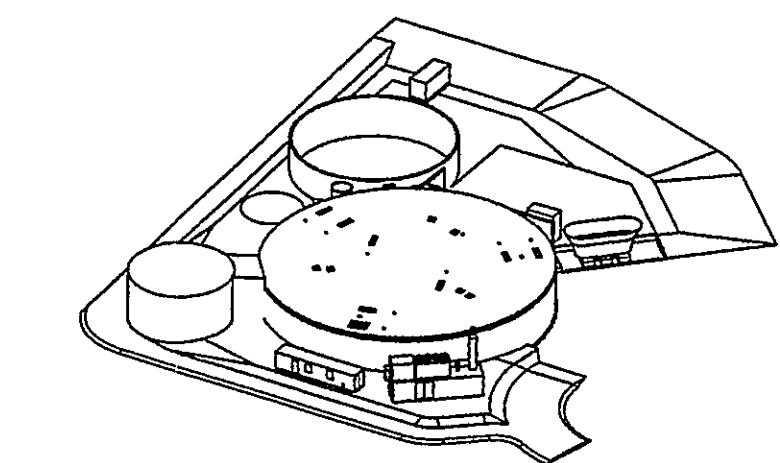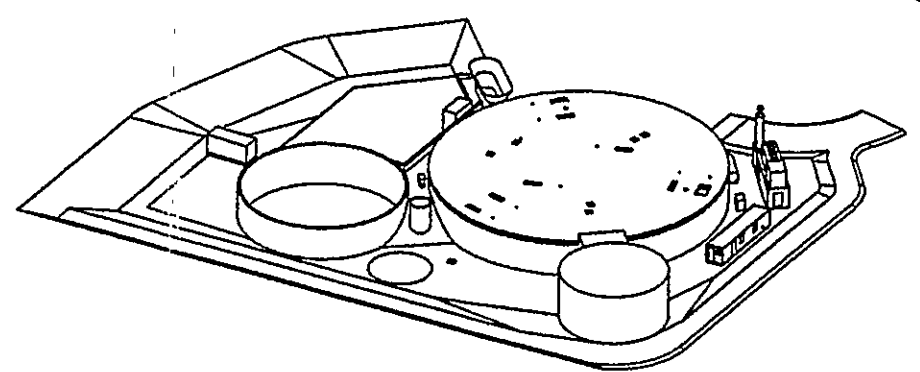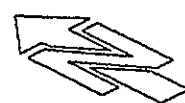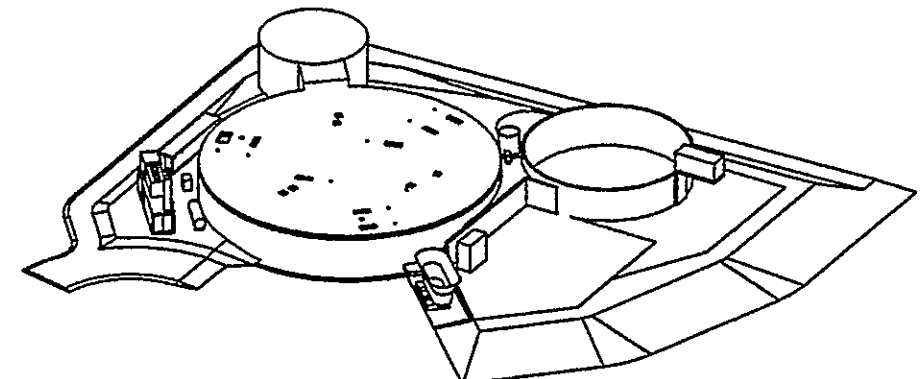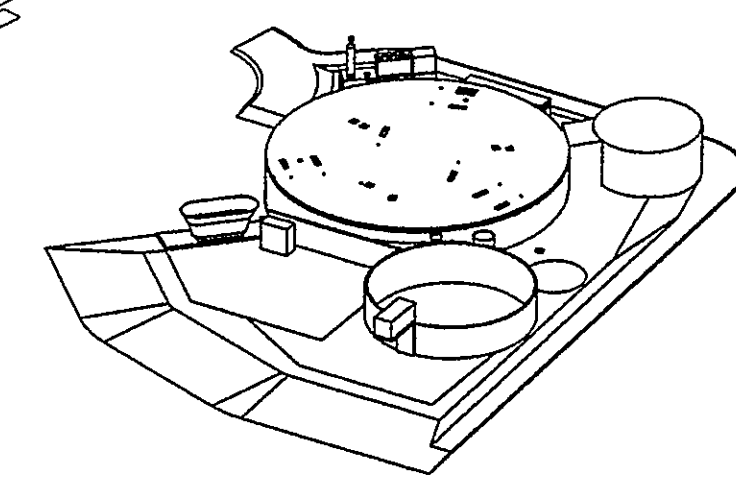

DETERMINED
PLAN

- Concrete
- Proposed earth bound
- Natural surface

BIOG BIOGASTECHNIK		General Tolerance ISO 2768 - m	Workpiece Edges ISO 13715	Scale 1:200	Weight
				Material	
		Date	Name	Description	
		Drawn Chn2	24.10.2009 GeoS	BIOG1000-002 Layout AD	
		Approved		Cross sections Plant	
		BioG		Number	
		BIOGASTECHNIK Weissenhofen 17 4972 Utznach		BIOG1000-002-940	Sheet 1 of 1 A0
Rev.	Modification note	Date	Name		
Respect the Protection Note ISO 15076					
				git for	git by

Flussbau
- 3 NOV 2009
1140108