


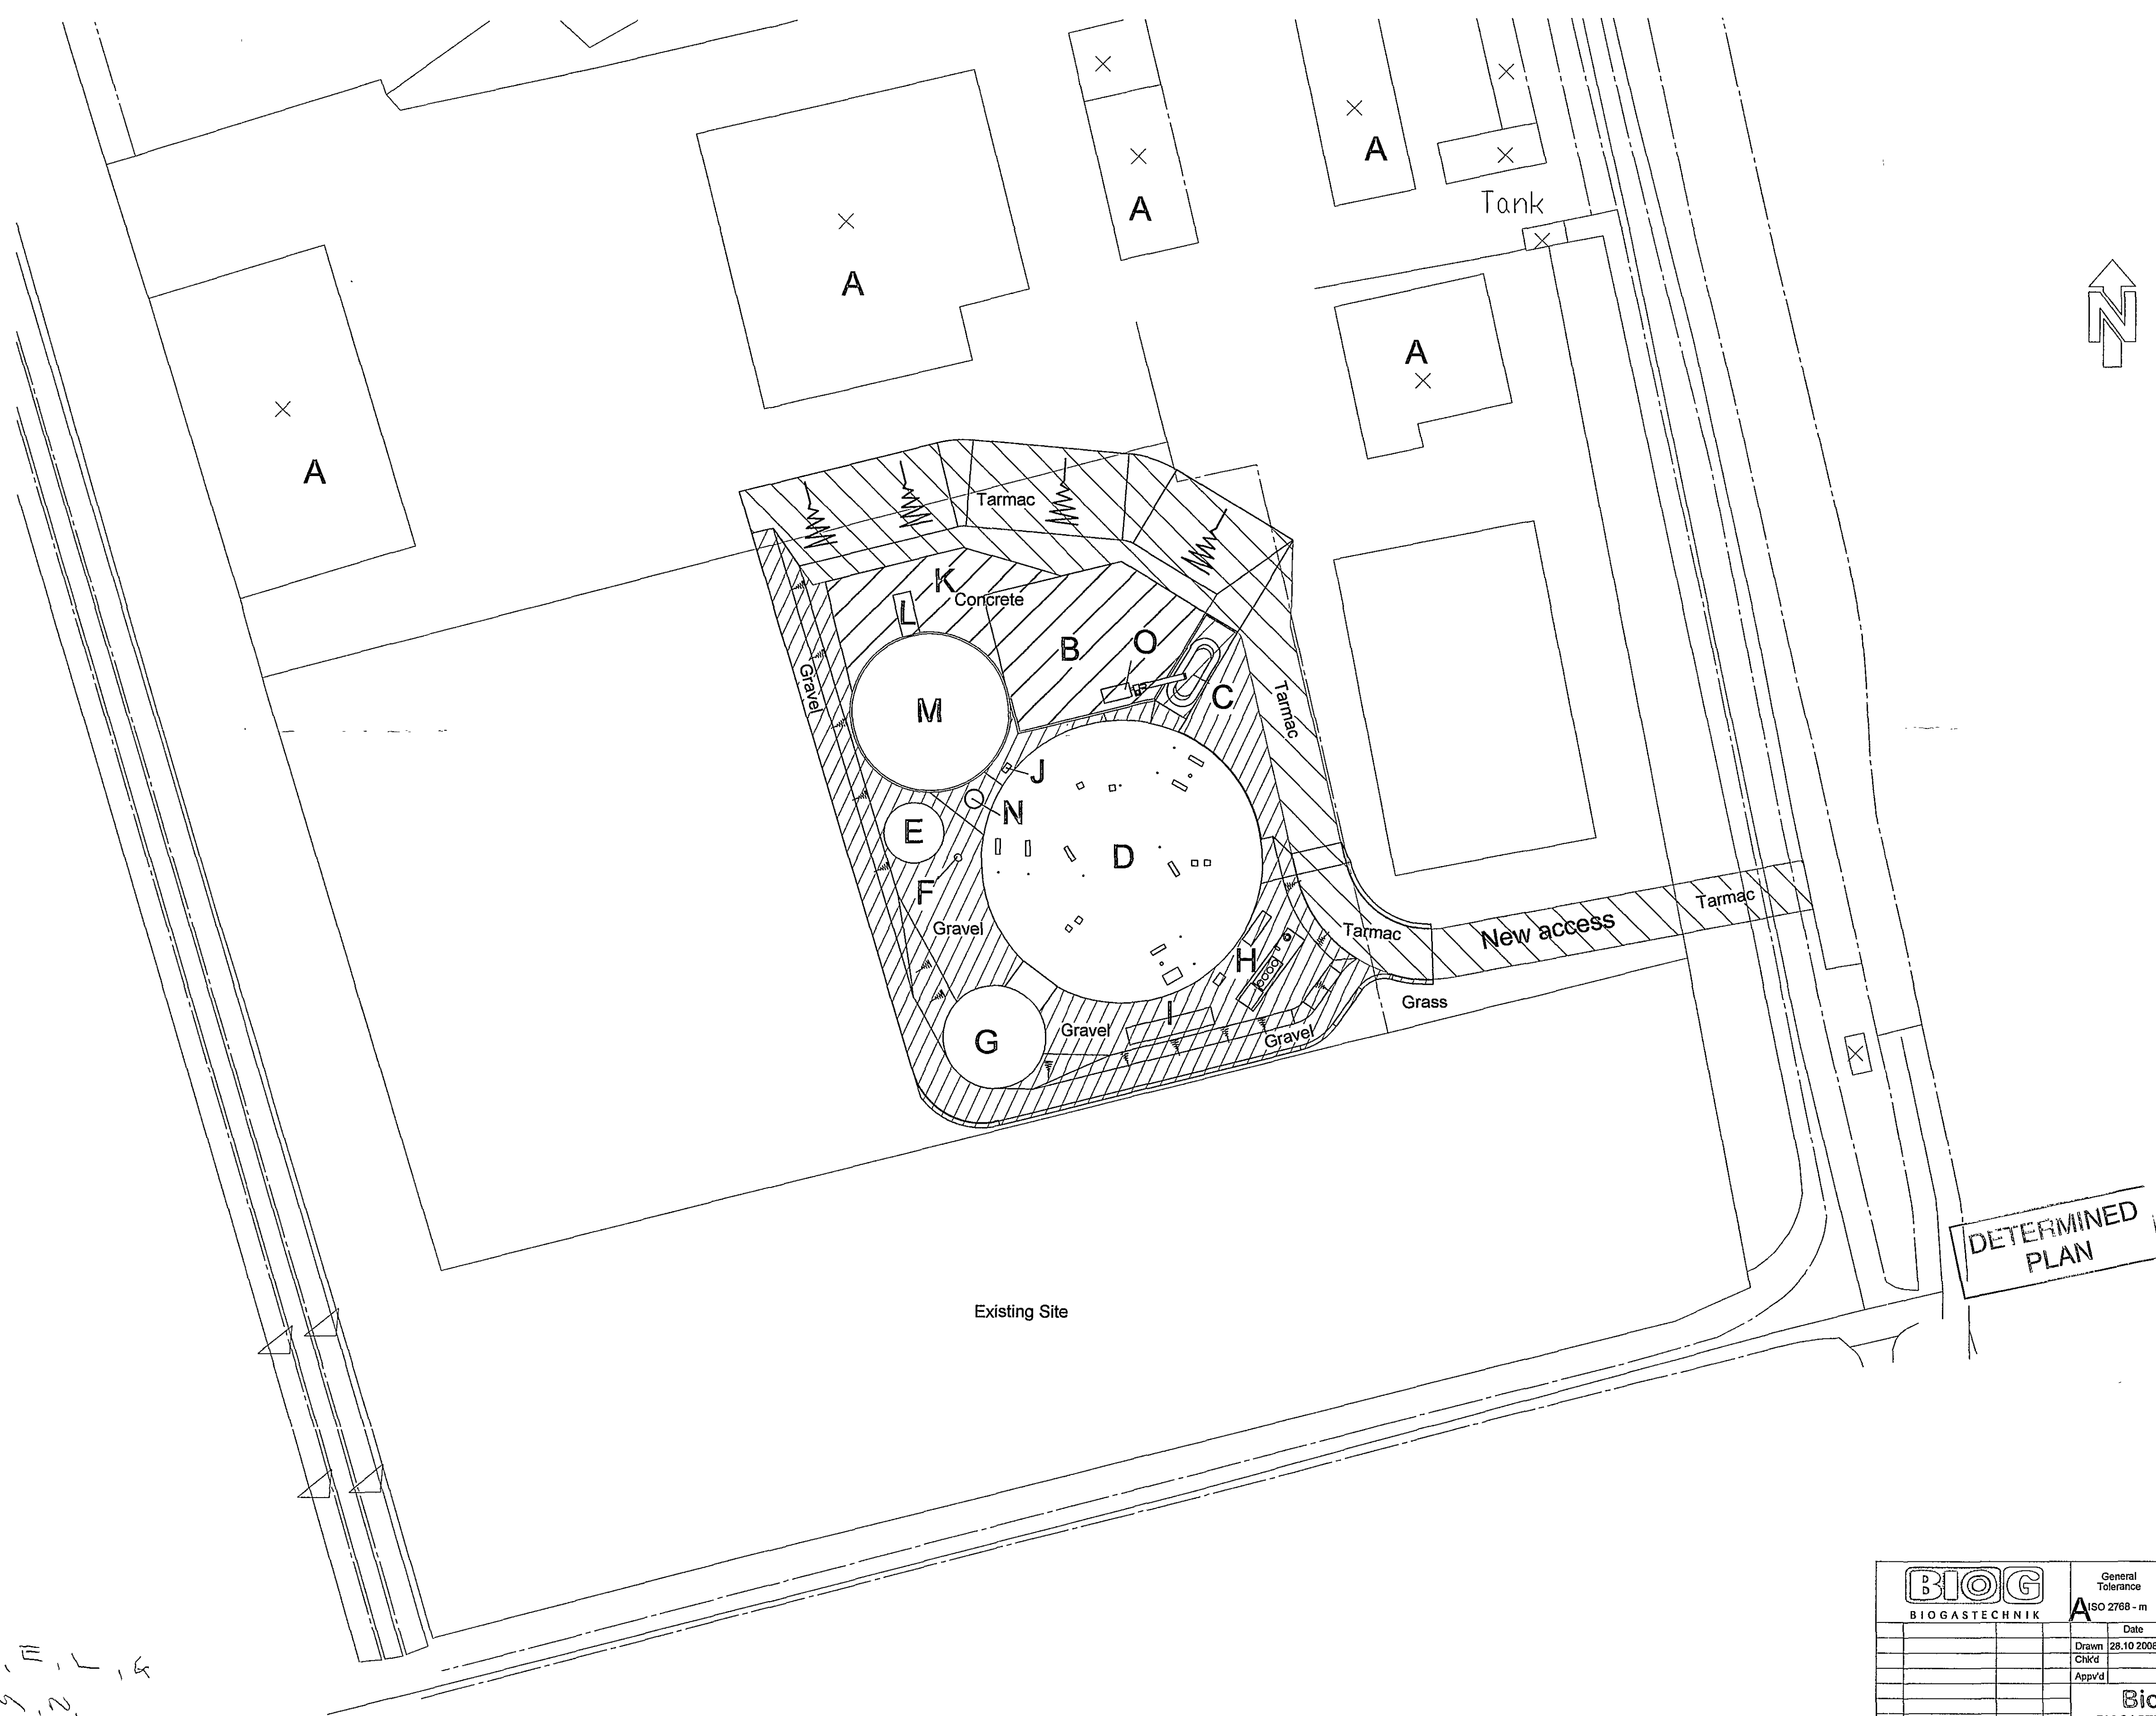

Plant Development
- 3 NOV 2008
1140/08

DETERMINED
PLAN

A	Existing Buildings
B	Interim Storage
C	Feed Hopper
D	The Digester (Energy ring)
E	Slurry Tank
F	Pump Station
G	Gasometer
H	CHP Unit and Control Housing
I	Electric & Heating container
J	Overflow
K	Separator Hard Standing
L	Separator Container
M	End-Substrate Tank
N	Water Buffer Tank
O	Shredder

sealed D, E, L, M, N, O
open

BIOG BIOGASTECHNIK		General Tolerance ISO 2768 - m		Workpiece Edges ISO 13715		Scale 1:500	Weight Material
A		Date 28.10.2008		Name GerS		Description BIOG1000-002 Layout AD Blockplan plant	
Revised		Modification note		Date		Number BIOG1000-002-910	
Respect the Protection Note ISO 16016		Name Weilbolden 17 4972 Utzenaich		Name Weilbolden 17 4972 Utzenaich		Sheet 4 of 7 A1	