
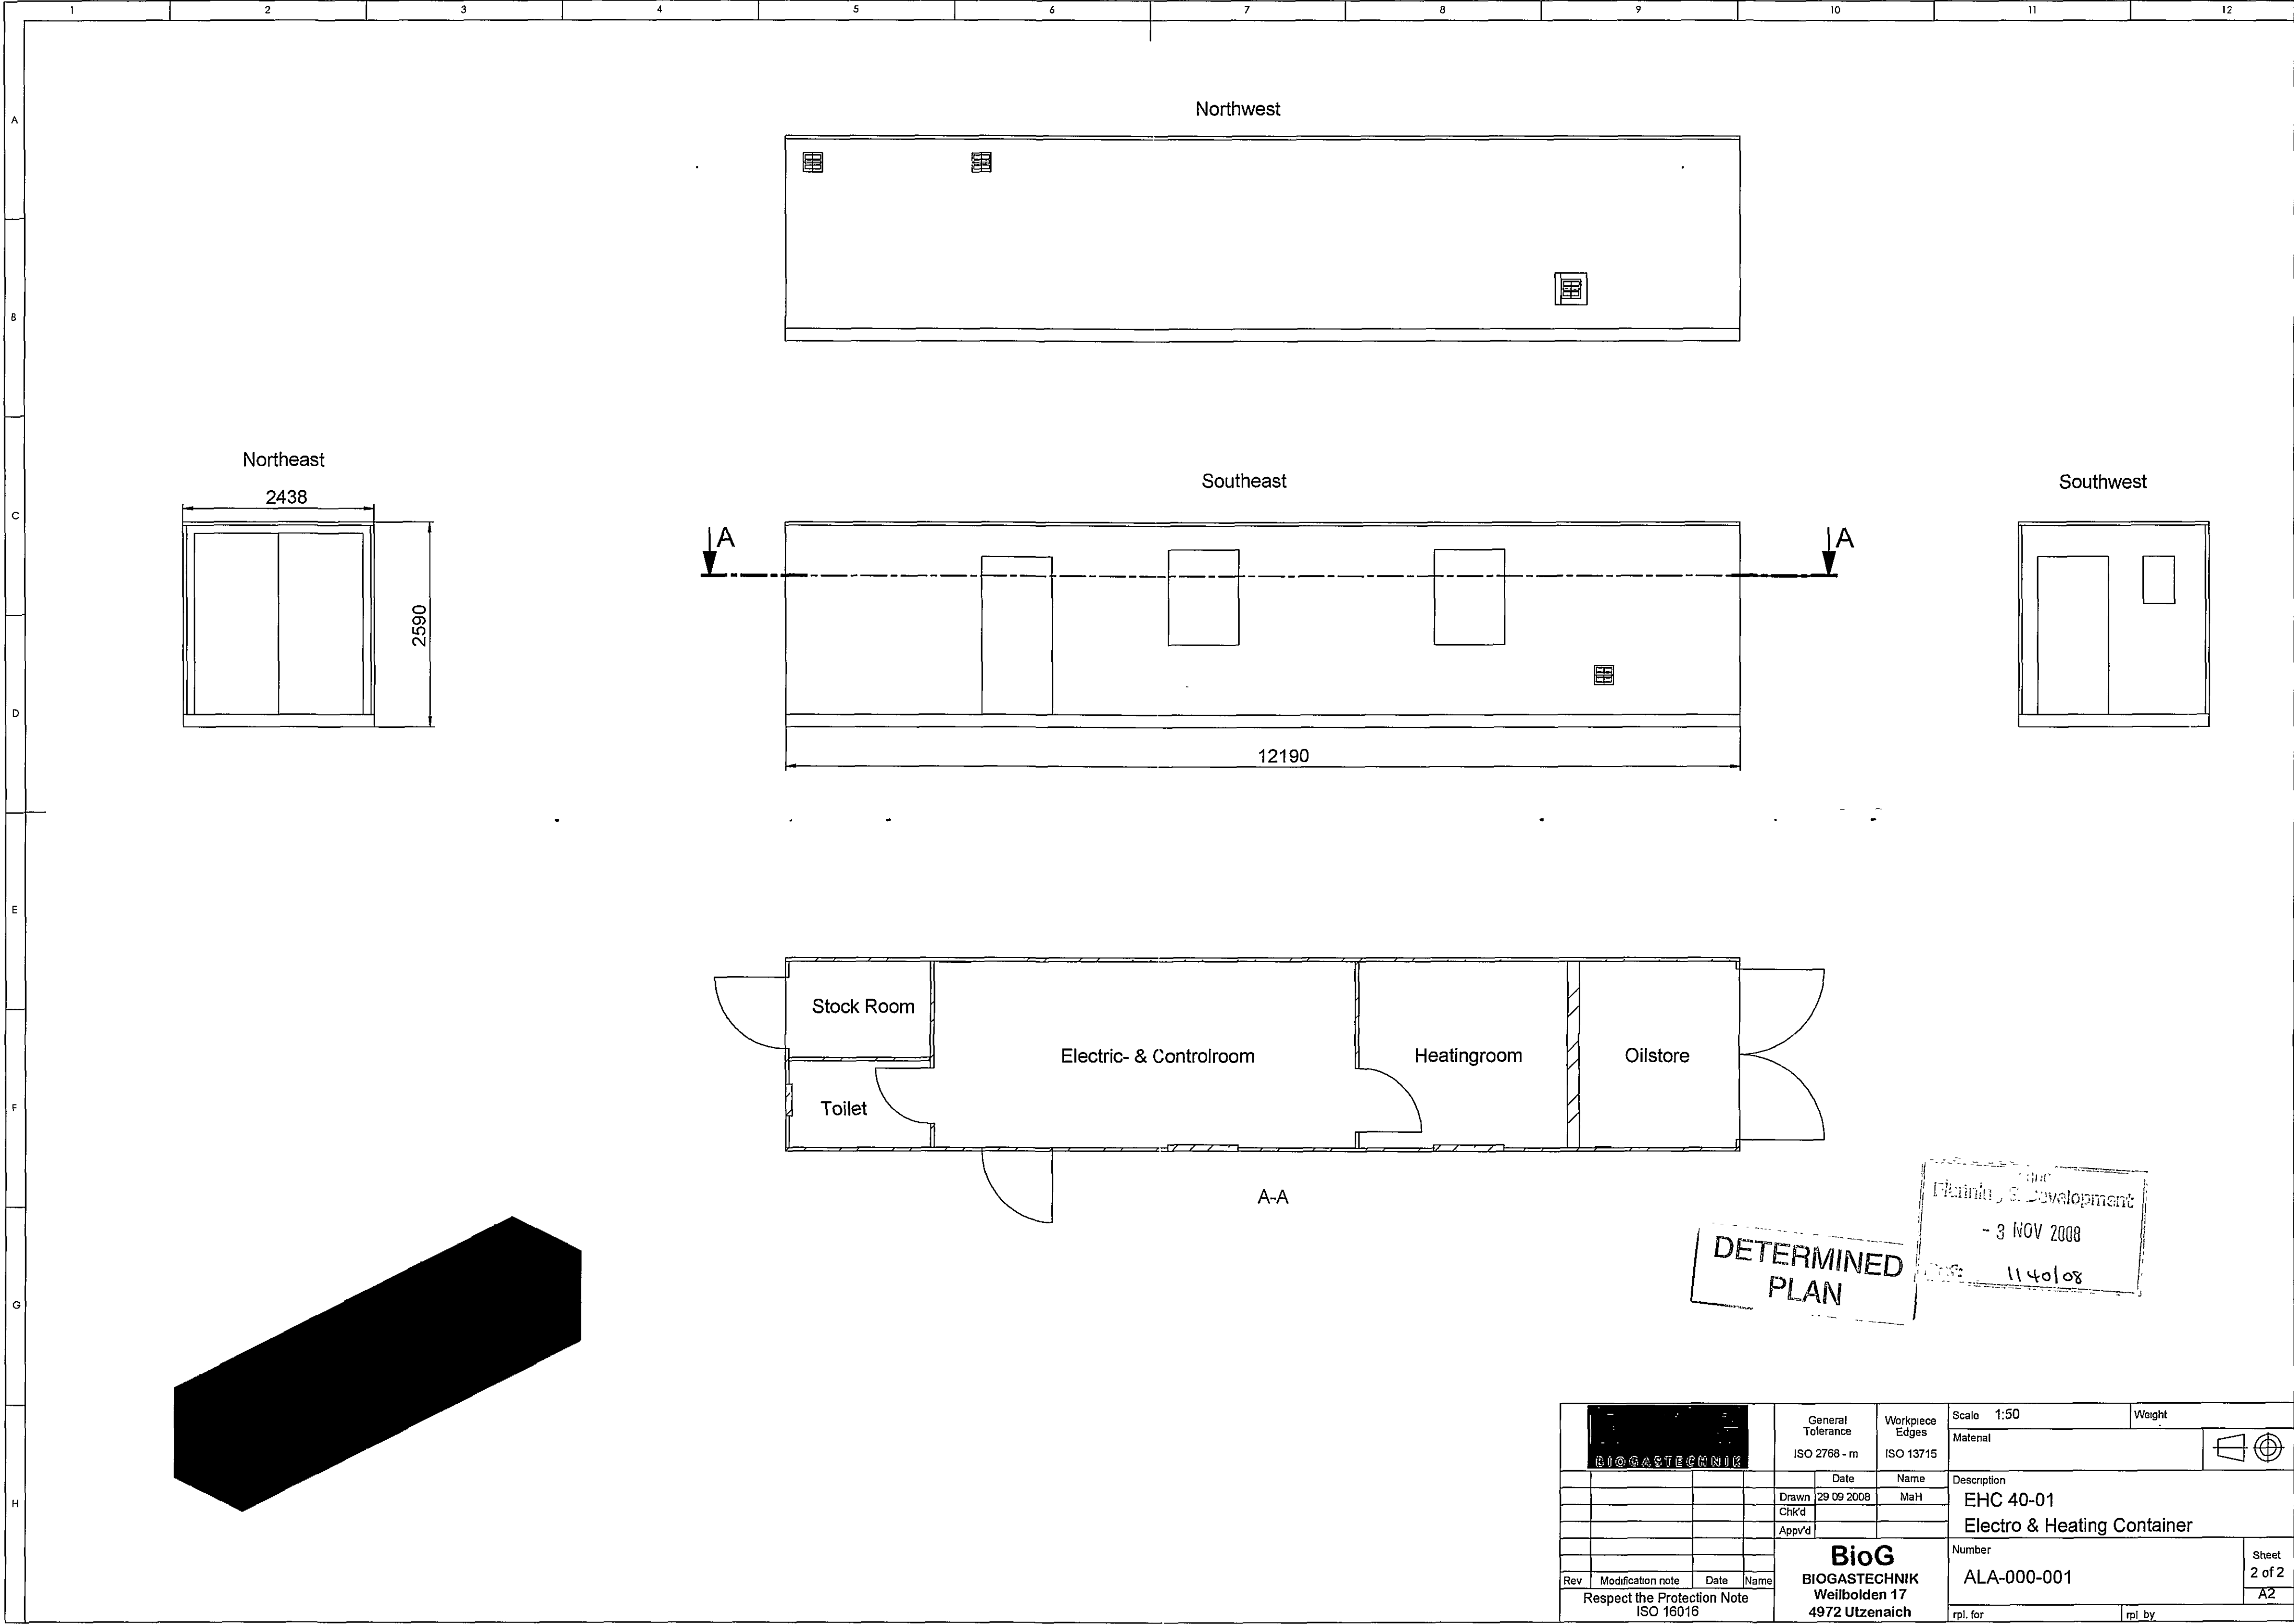


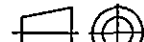

|                                                                                       |  |                   |  |                                                                                      |  |                              |  |                                                         |  |        |  |                                                                                       |  |
|---------------------------------------------------------------------------------------|--|-------------------|--|--------------------------------------------------------------------------------------|--|------------------------------|--|---------------------------------------------------------|--|--------|--|---------------------------------------------------------------------------------------|--|
|  |  |                   |  | General Tolerance<br>ISO 2768 - m                                                    |  | Workpiece Edges<br>ISO 13715 |  | Scale 1:50                                              |  | Weight |  |                                                                                       |  |
|                                                                                       |  |                   |  |                                                                                      |  |                              |  | Material                                                |  |        |  |  |  |
|                                                                                       |  |                   |  | Date                                                                                 |  | Name                         |  | Description<br>EHC 40-01<br>Electro & Heating Container |  |        |  |                                                                                       |  |
|                                                                                       |  |                   |  | Drawn 29 09 2008                                                                     |  | MaH                          |  |                                                         |  |        |  |                                                                                       |  |
|                                                                                       |  |                   |  | Chk'd                                                                                |  |                              |  |                                                         |  |        |  |                                                                                       |  |
|                                                                                       |  |                   |  | Appv'd                                                                               |  |                              |  |                                                         |  |        |  |                                                                                       |  |
|                                                                                       |  |                   |  | <b>BioG</b><br><b>BIOGASTECHNIK</b><br><b>Weißbolden 17</b><br><b>4972 Utzenaich</b> |  |                              |  | Number                                                  |  |        |  | Sheet                                                                                 |  |
|                                                                                       |  |                   |  |                                                                                      |  |                              |  | ALA-000-001                                             |  |        |  | 2 of 2                                                                                |  |
|                                                                                       |  |                   |  |                                                                                      |  |                              |  |                                                         |  |        |  | A2                                                                                    |  |
|                                                                                       |  |                   |  |                                                                                      |  |                              |  |                                                         |  |        |  |                                                                                       |  |
|                                                                                       |  |                   |  |                                                                                      |  |                              |  |                                                         |  |        |  |                                                                                       |  |
| Rev                                                                                   |  | Modification note |  | Date                                                                                 |  | Name                         |  | rpl. for                                                |  |        |  | rpl. by                                                                               |  |
| Respect the Protection Note<br>ISO 16016                                              |  |                   |  |                                                                                      |  |                              |  |                                                         |  |        |  |                                                                                       |  |