


A-A

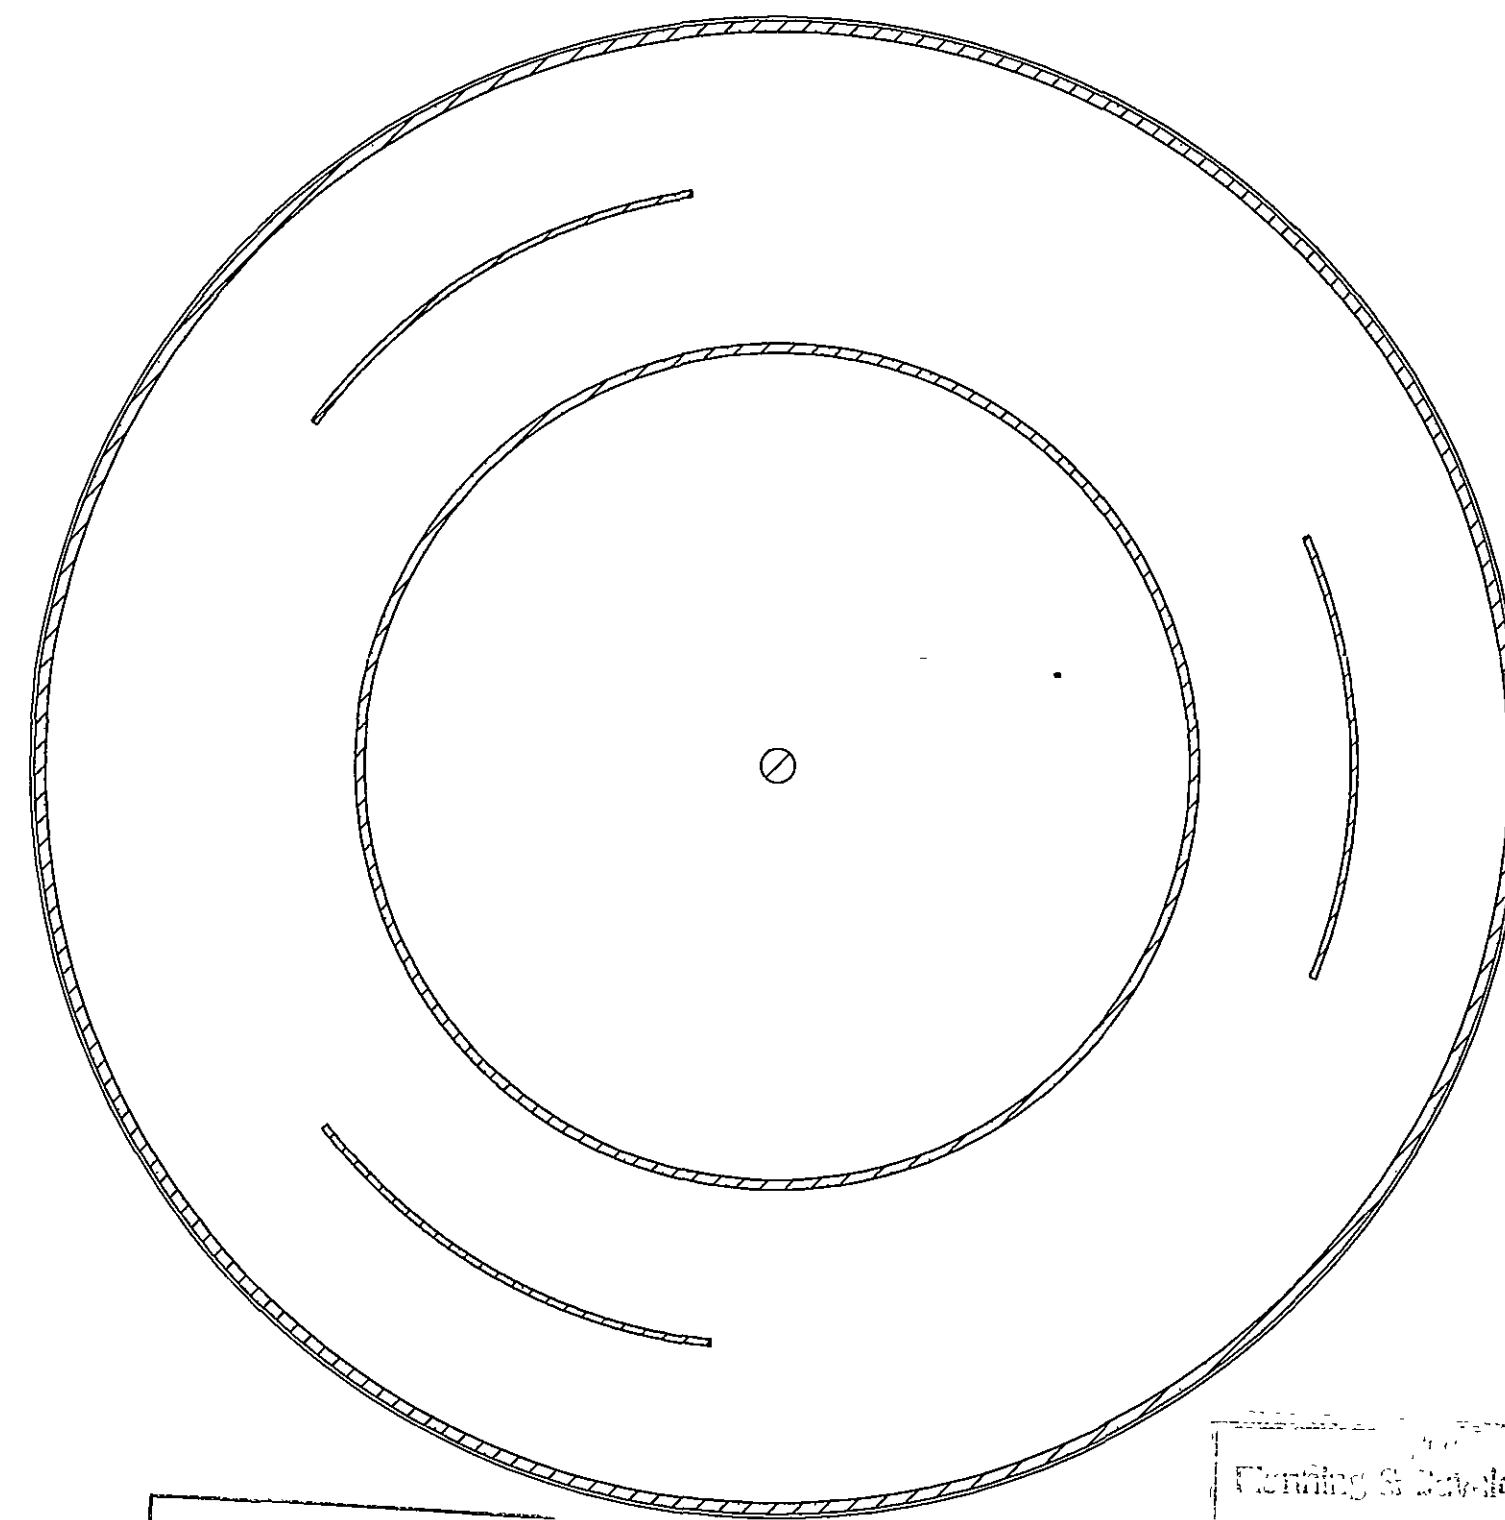

DETERMINED
PLAN

B-B

Planting & Development
- 3 NOV 2008
1140108

				General Tolerance		Workpiece Edges		Scale 1 200		Weight	
				ISO 2768 - m		ISO 13715		Material			
					Date	Name		Description			
				Drawn	30 09 2008	GerS		BIOG1000-002 EnergyRing			
				Chk'd				The Digester			
				Appv'd				Number			
				BioG BIOGASTECHNIK Weilbolden 17 4972 Utzenaich				BioG1000-002-700		Sheet 1 of 1	
								A2			
Rev	Modification note		Date	Name				rpl for		rpl by	
Respect the Protection Note ISO 16016											