
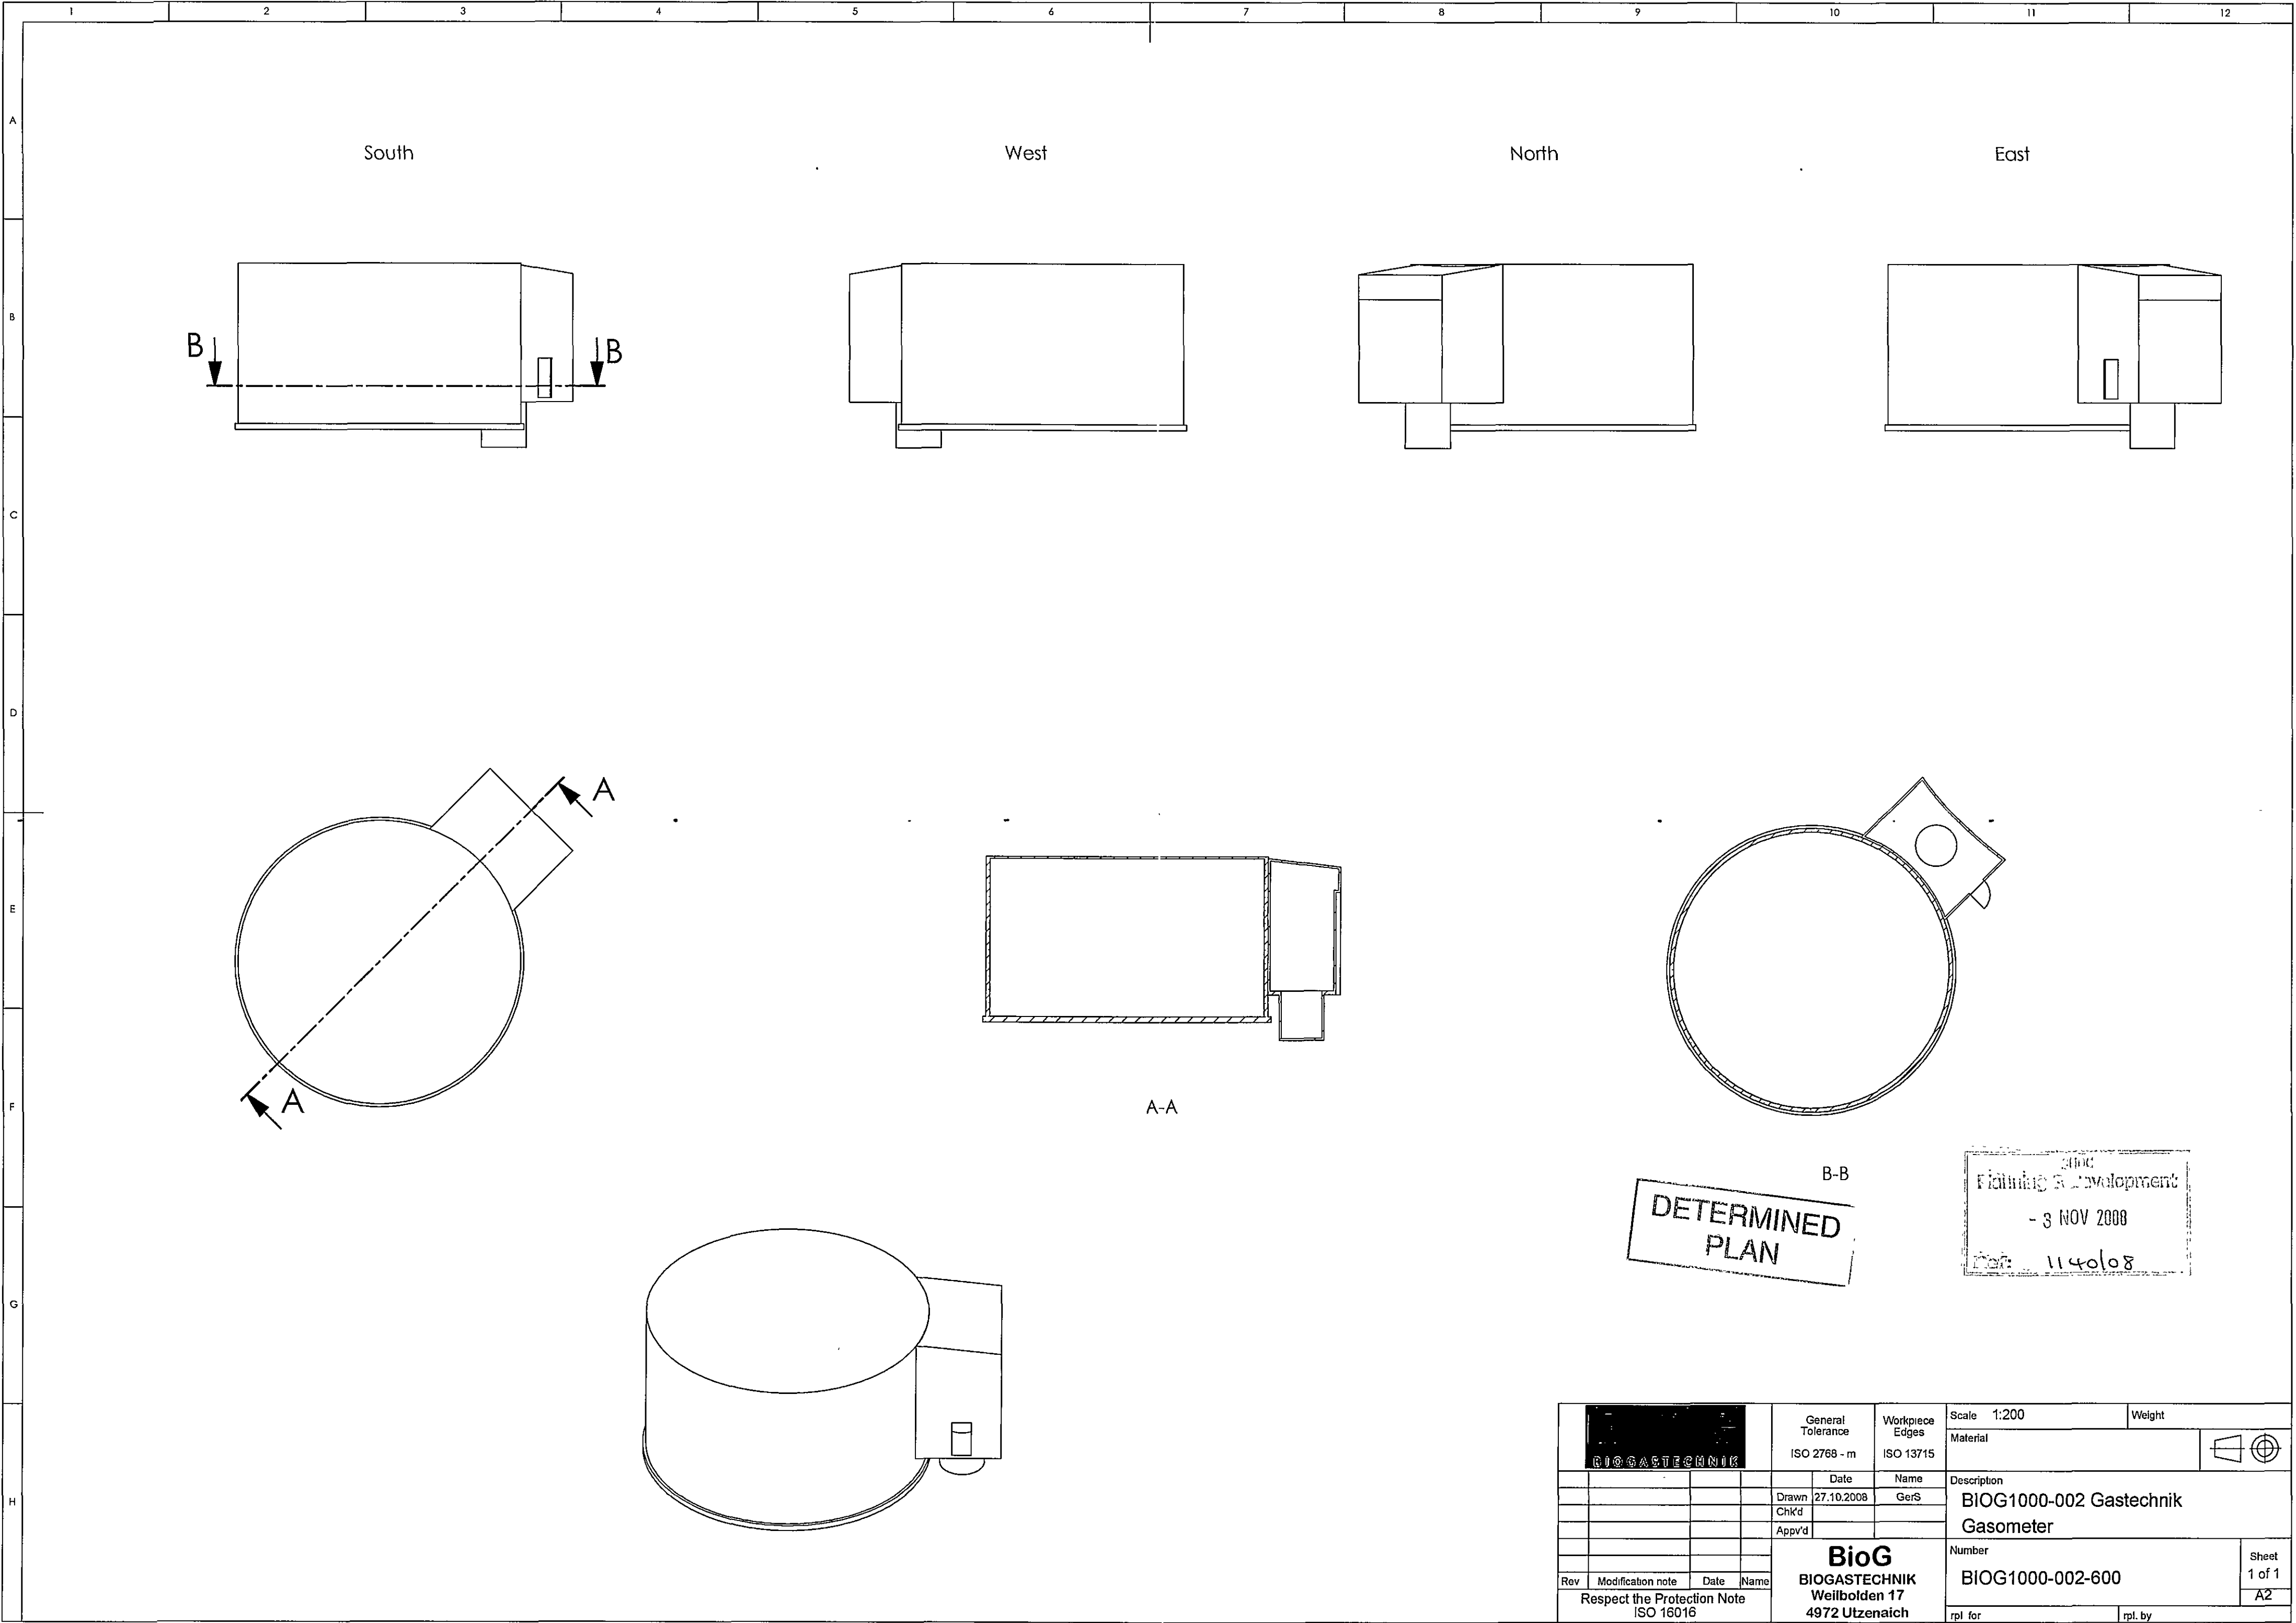


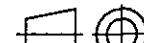

				General Tolerance ISO 2768 - m		Workpiece Edges ISO 13715		Scale 1:200		Weight			
								Material					
													
				Date		Name		Description BIOG1000-002 Gastechnik Gasometer					
				27.10.2008		GerS							
				Chk'd									
				Appv'd									
				BioG BIOGASTECHNIK Weilbalden 17 4972 Utzenaich				Number		Sheet 1 of 1			
								BIOG1000-002-600					
Rev	Modification note	Date	Name					Respect the Protection Note ISO 16016				A2	
										rpl. for		rpl. by	