



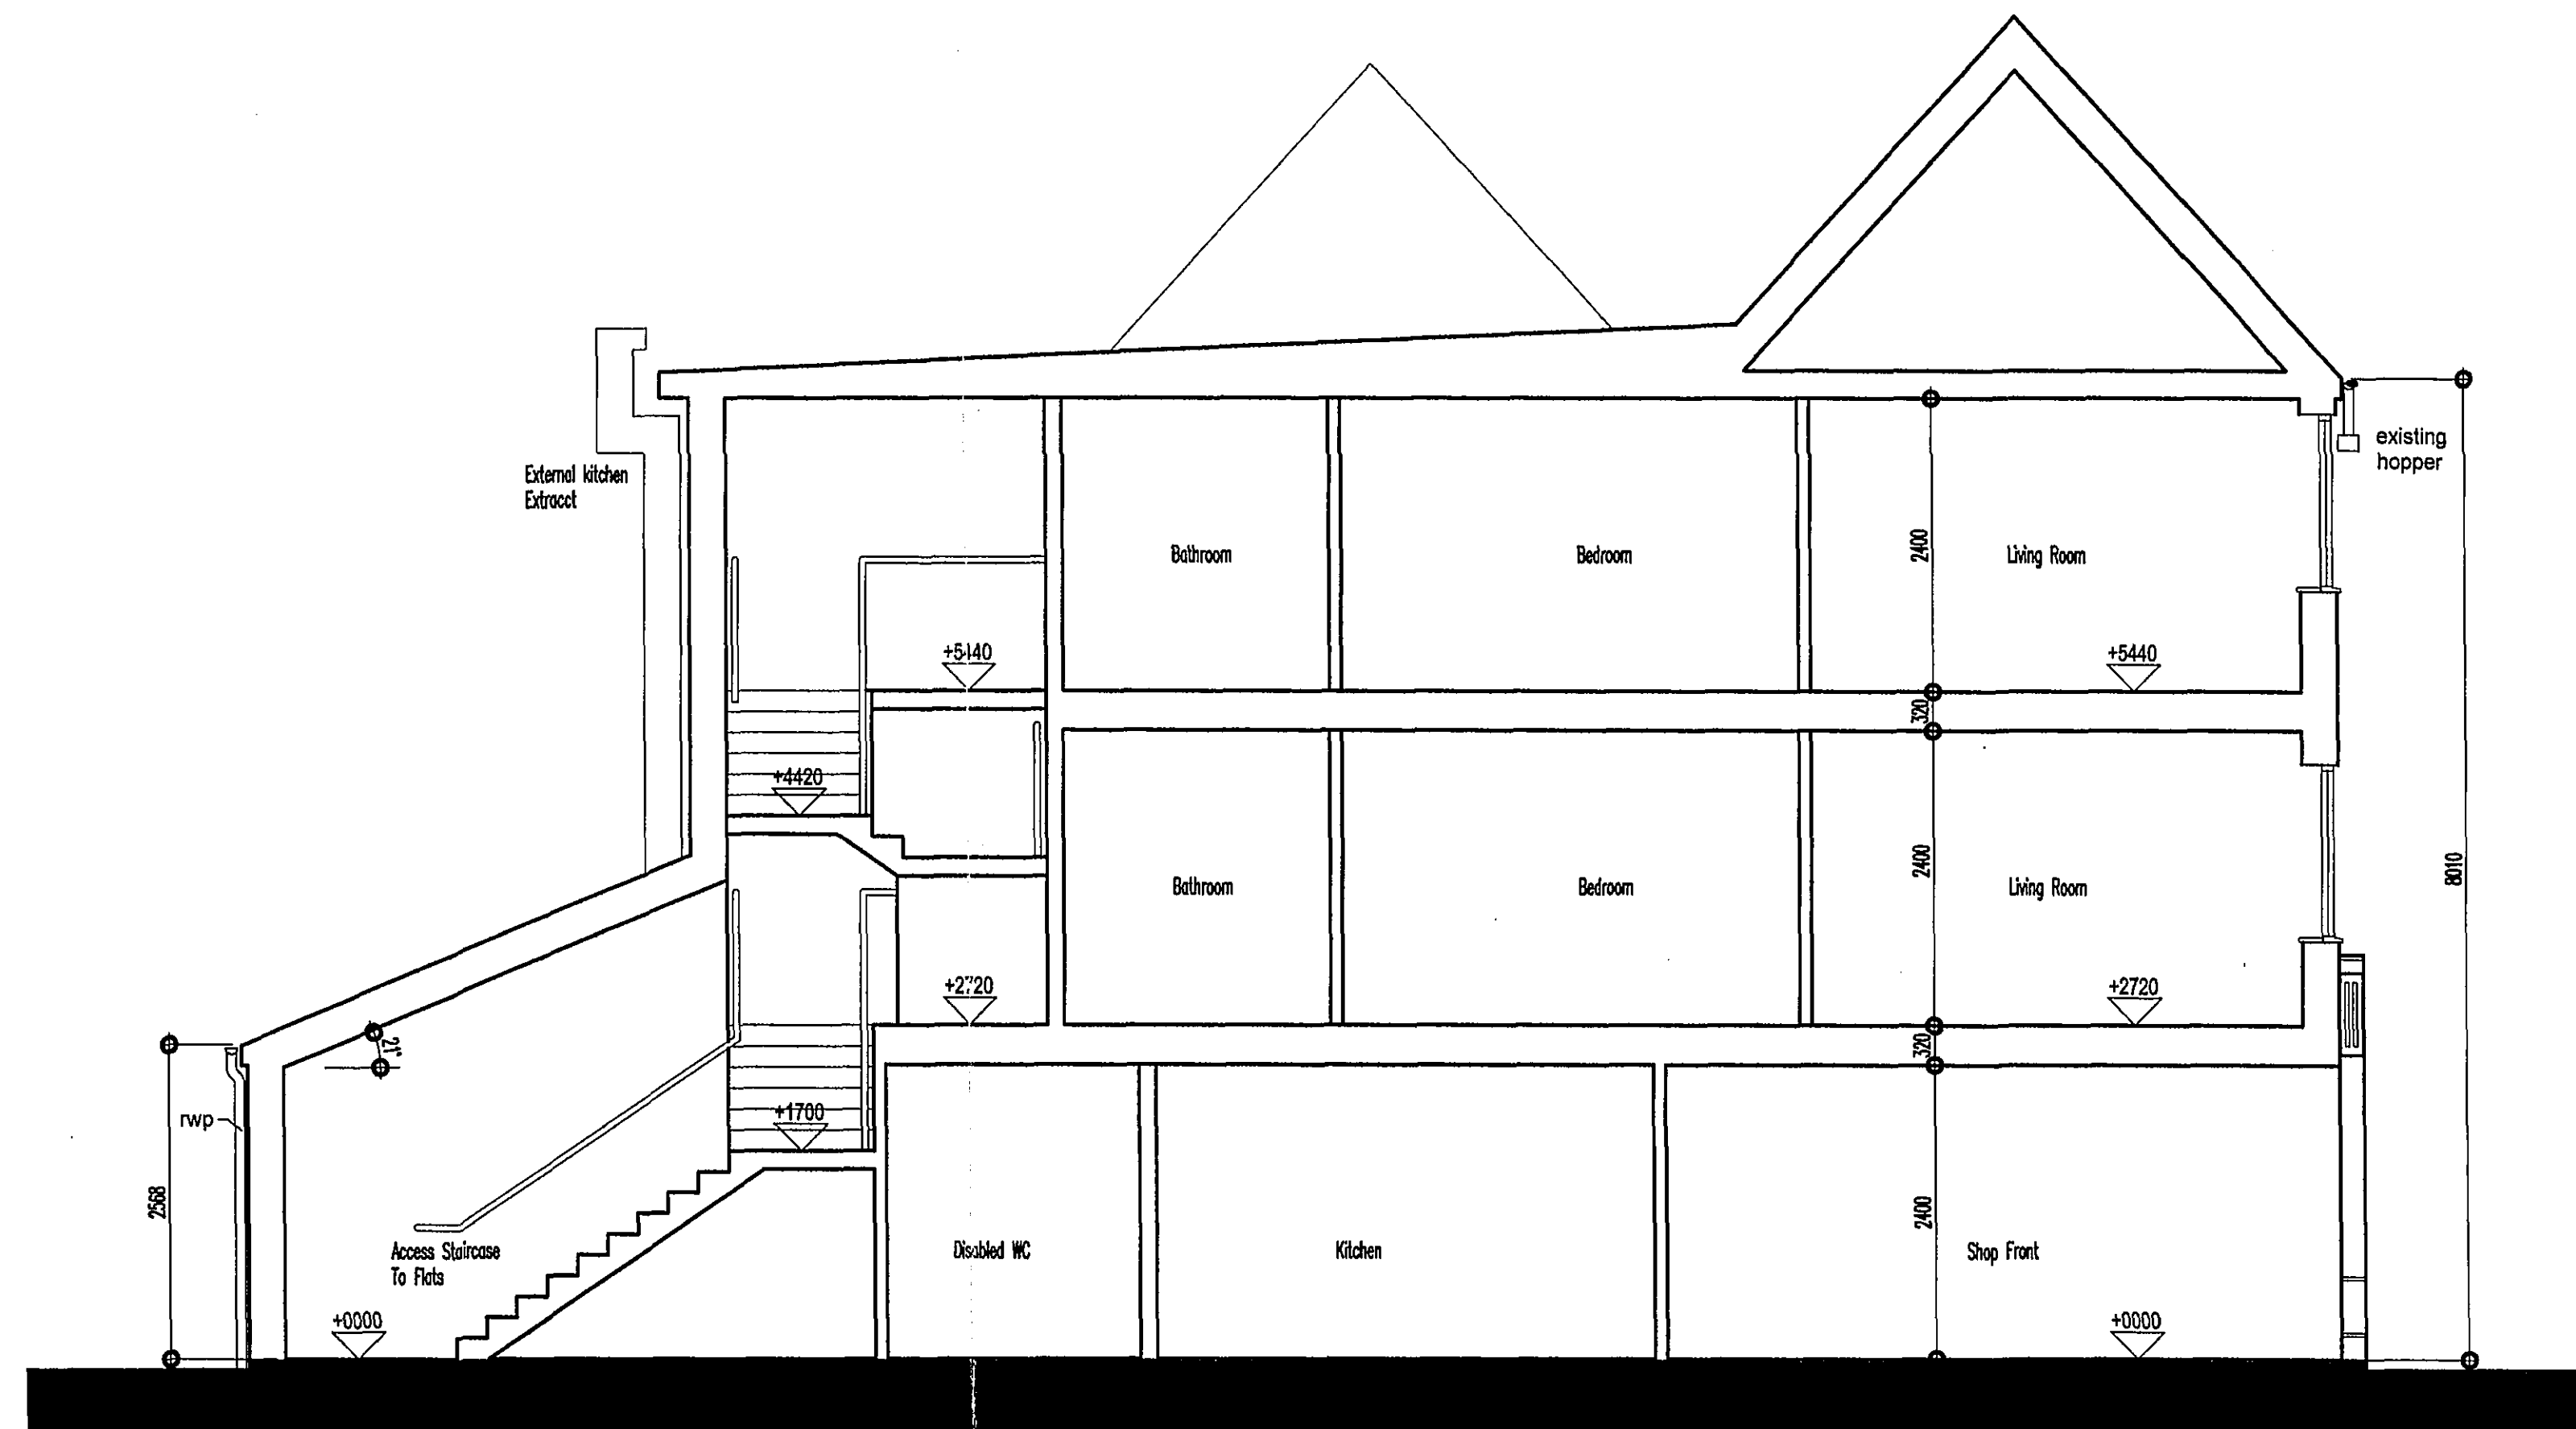


Proposed Section A-A

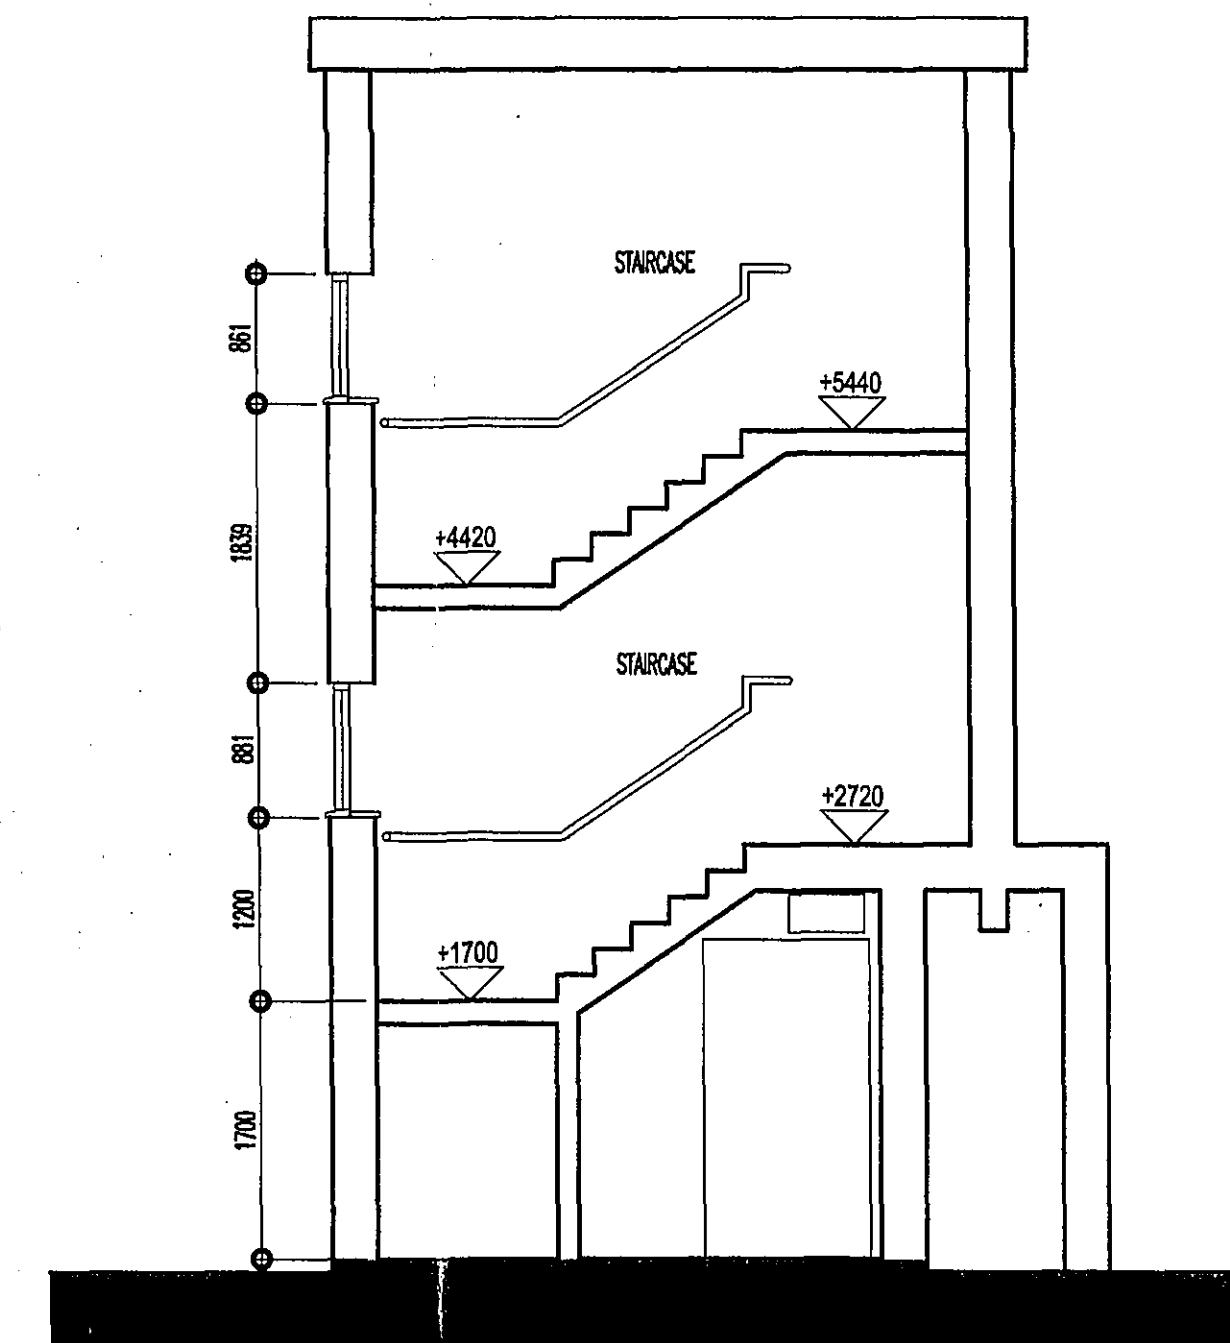

Proposed Section B-B

SHDC
PLANNING & DEVELOPMENT
16 AUG 2006
Ref. 1146106

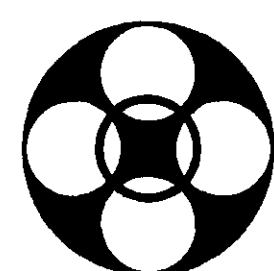

17 HIGH STREET, HOLBEACH PROPOSED SECTIONS

PROJECT No: 1170
DRAWING No: AK004

SCALE: 1:50@A1
DATE: December 2005

DAVID TURNOCK ARCHITECTS
Datum House 3 Commerce Road
Lynch Wood Peterborough PE2 6LR
Phone 01733 393010 Fax 01733 393013
Email david@dtarchitects.co.uk