
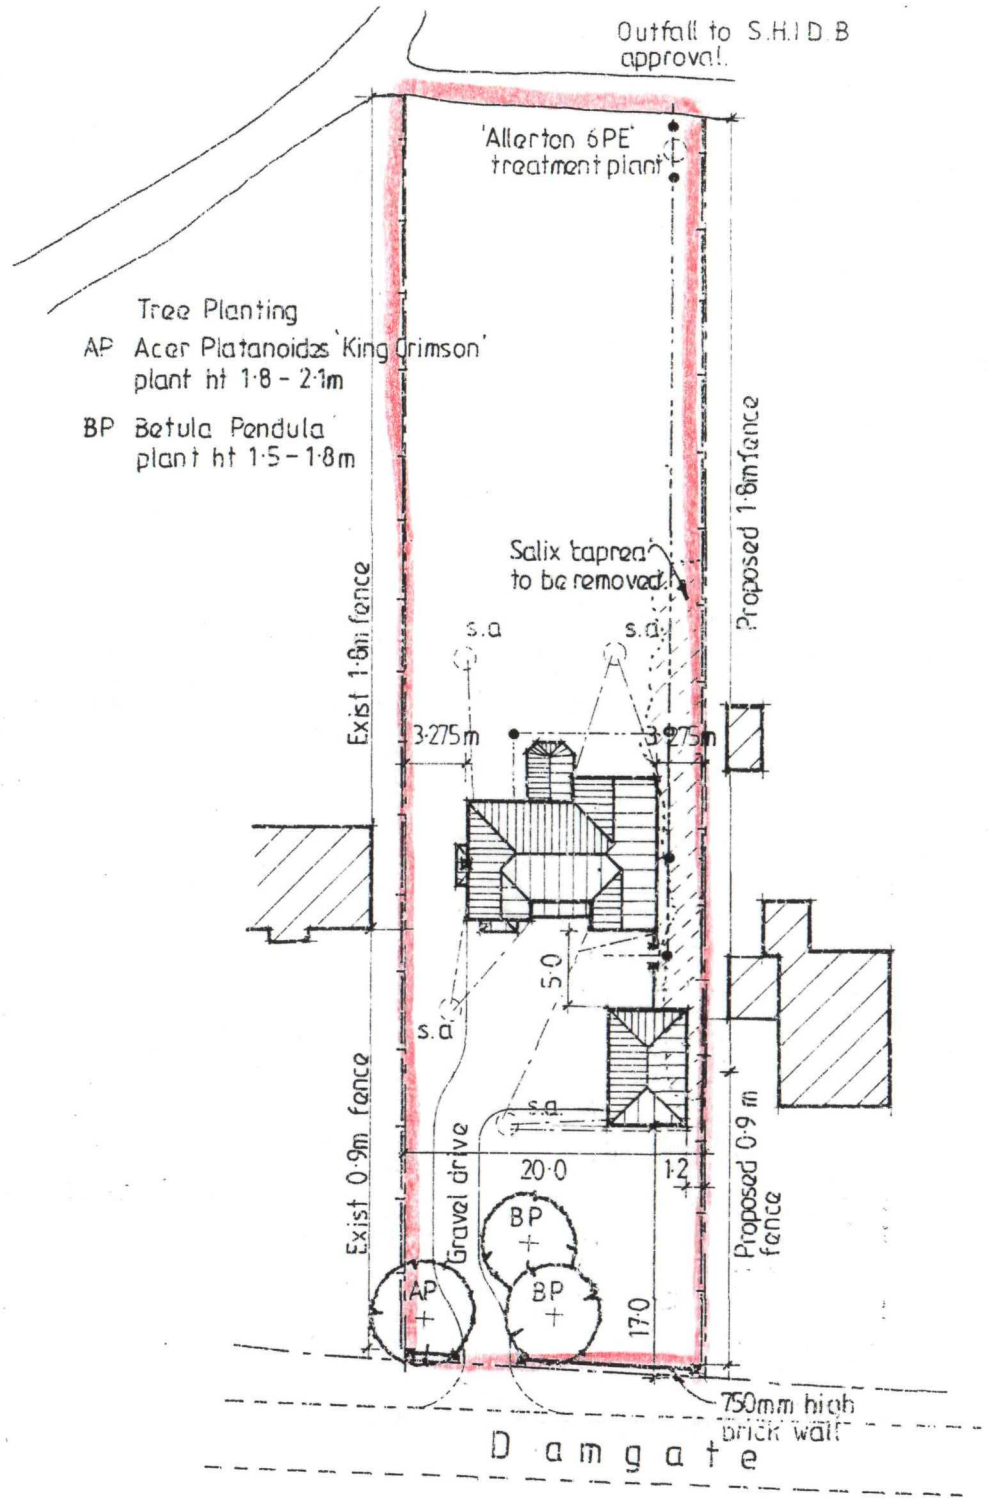


BLOCK PLAN 1:500

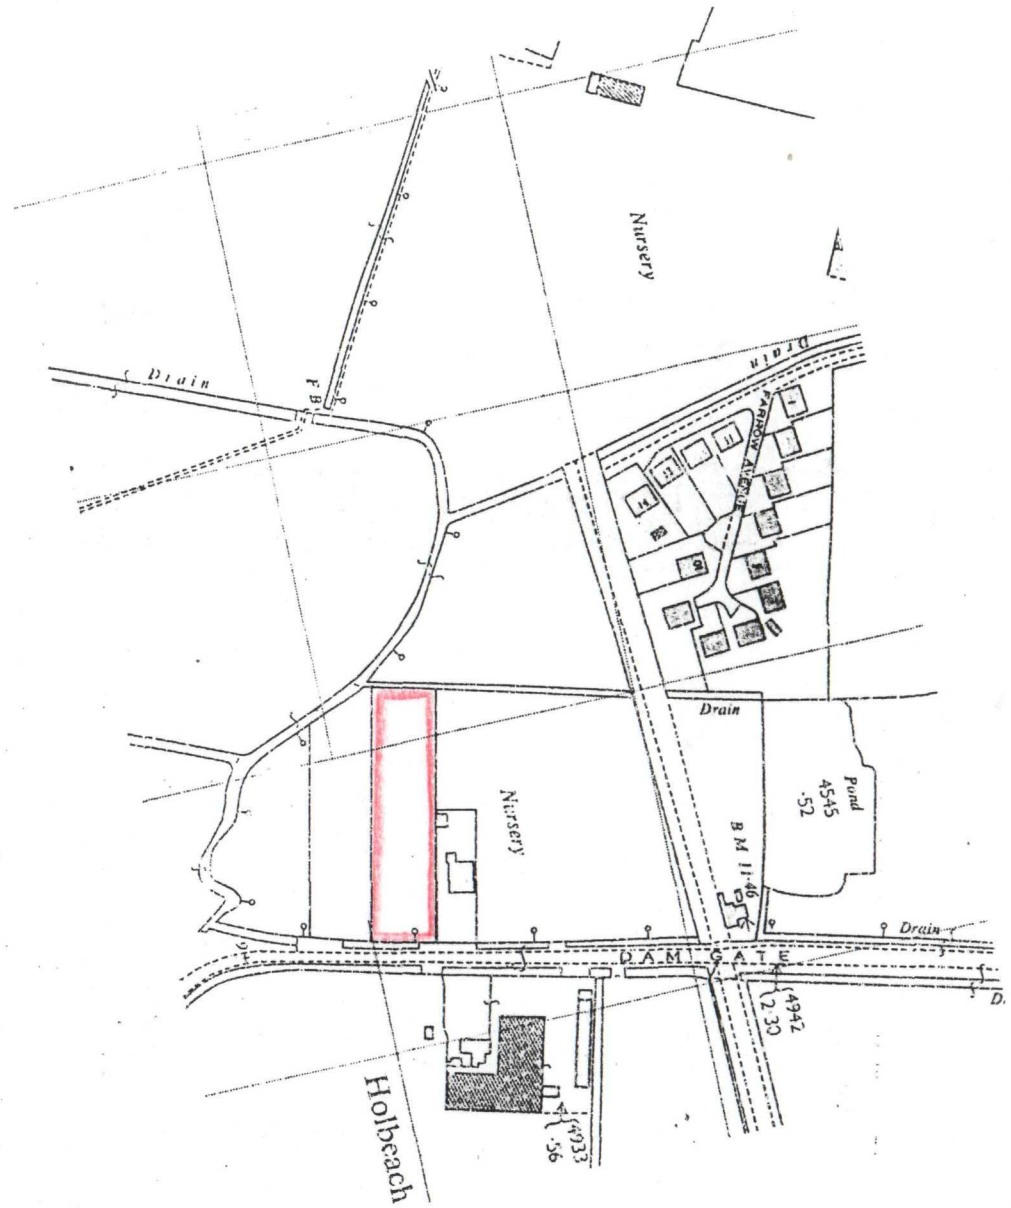

LOCATION PLAN 1:2500

SOUTH HOLLAND DC
HOUSING & PLANNING
- 2 FEB 1999
Ref: 1148/98

AMENDED PLAN
Ref.

NORTH

MR & MRS N. BROWN.
DAMGATE,
HOLBEACH,
LINC'S.

DETERMINED PLAN