
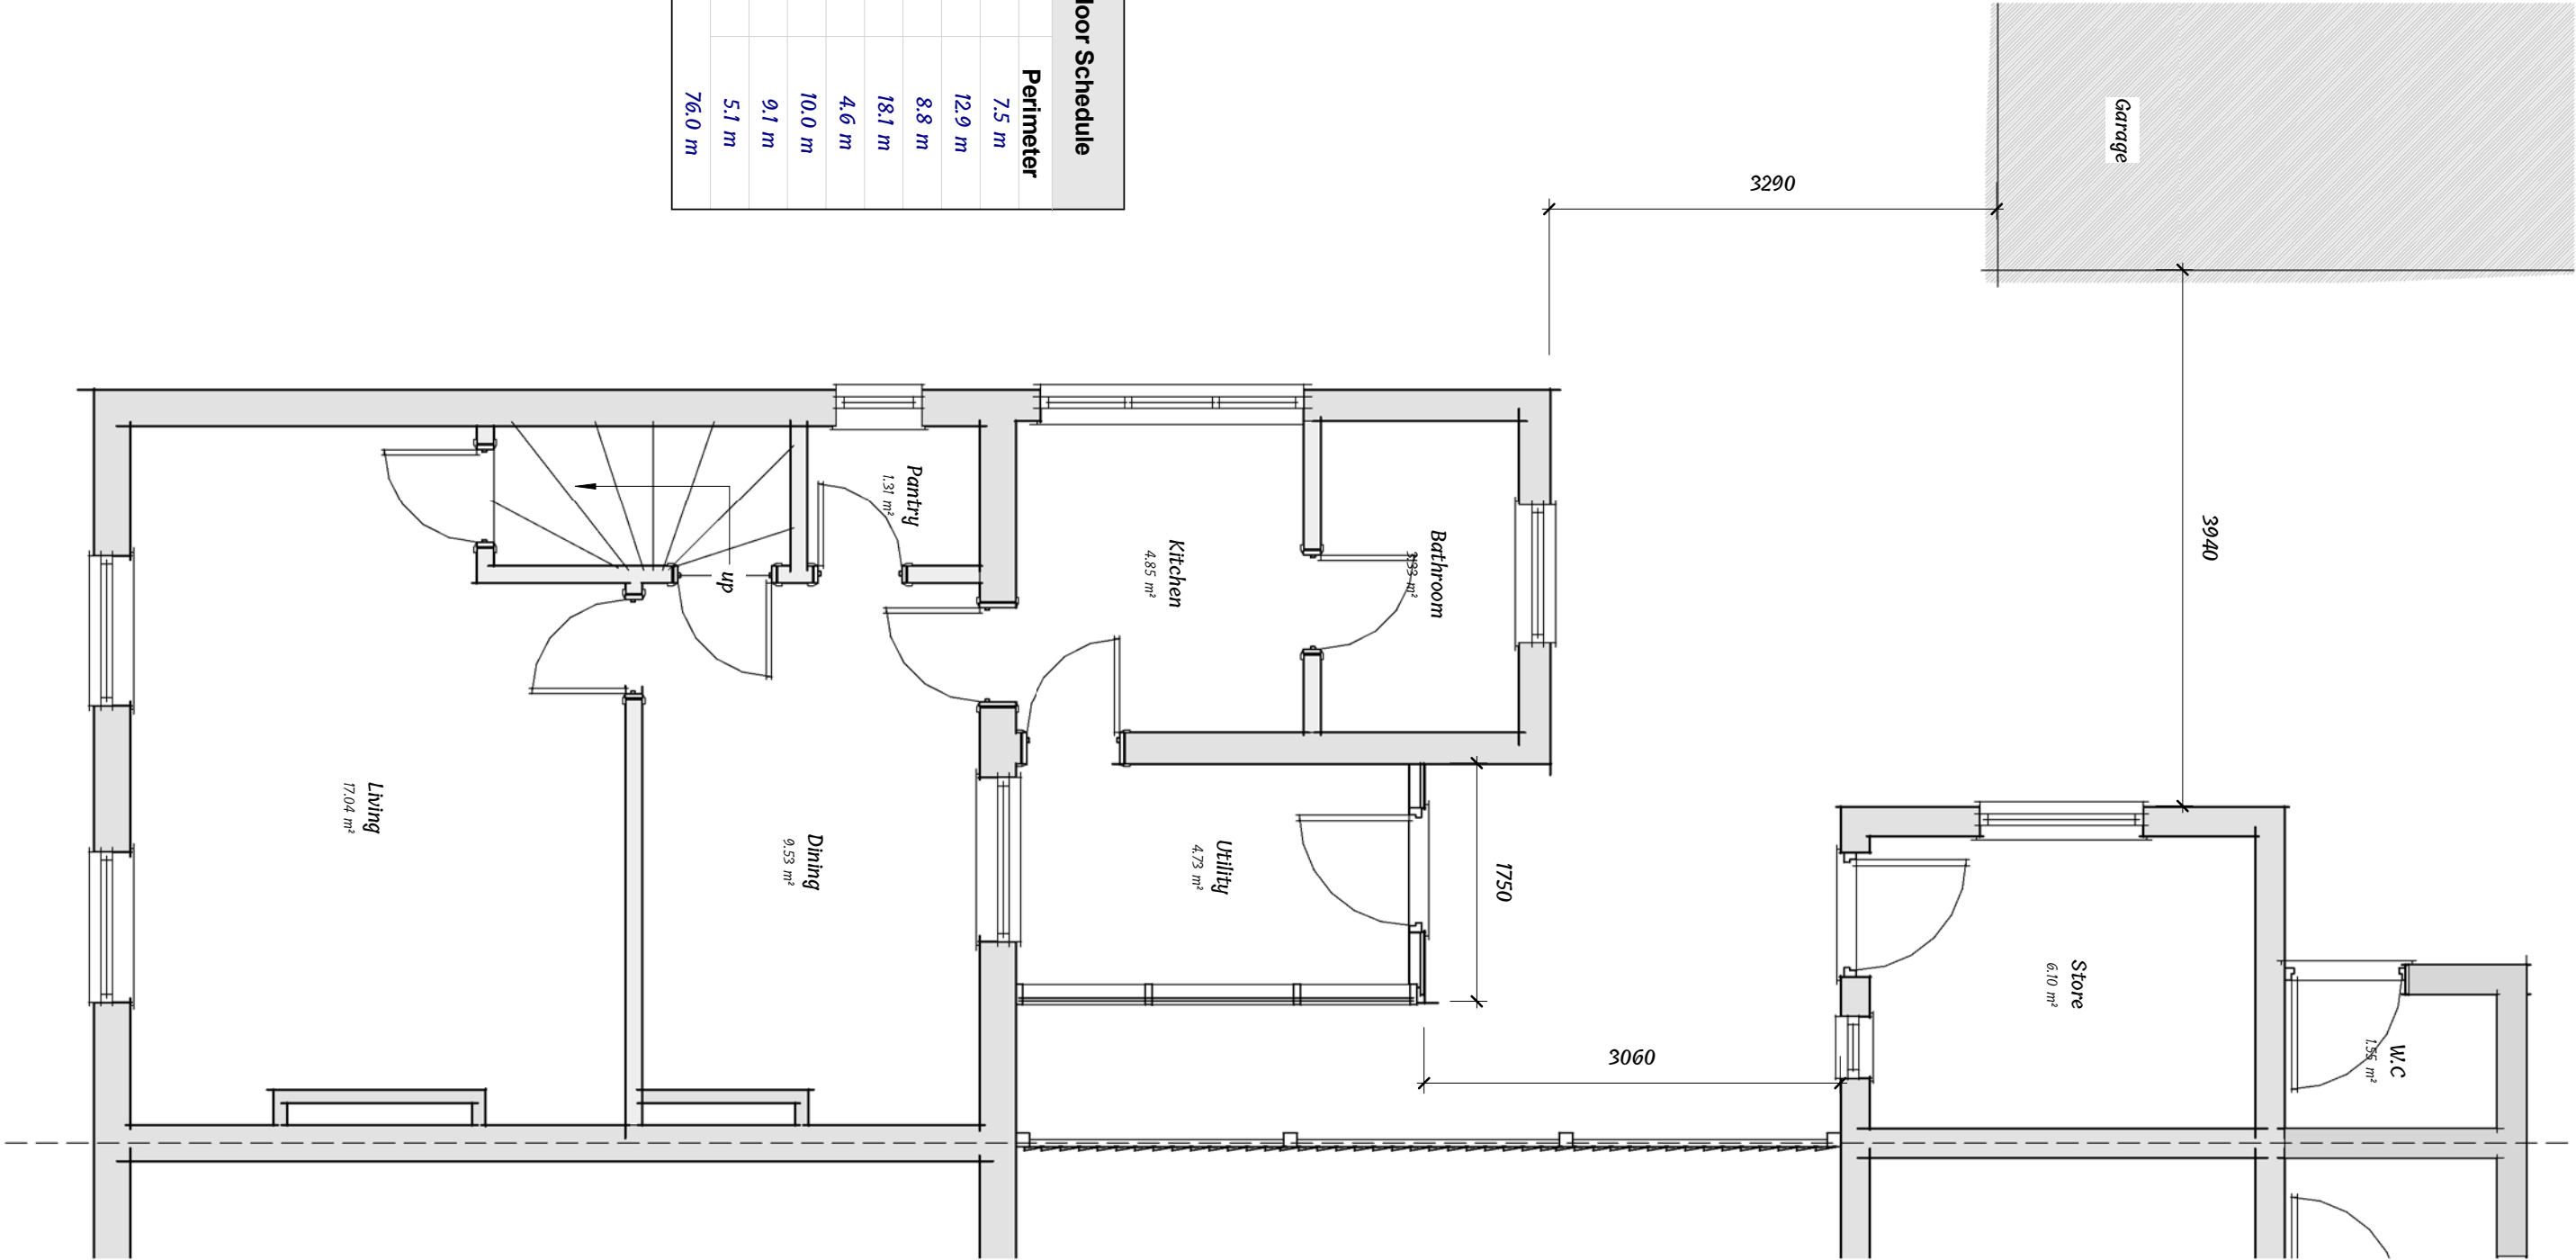


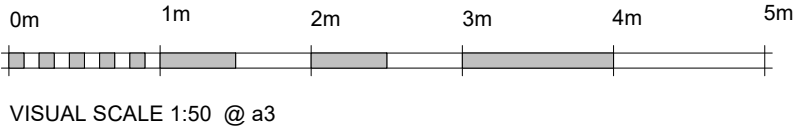

08 - Existing Ground Floor Schedule		
Name	Area	Perimeter
Bathroom	3.35 m²	7.5 m
Dining	9.55 m²	12.9 m
Kitchen	4.85 m²	8.8 m
Living	17.05 m²	18.1 m
Pantry	1.30 m²	4.6 m
Store	6.10 m²	10.0 m
Utility	4.75 m²	9.1 m
W.C	1.55 m²	5.1 m
Grand total: 8	48.45 m²	76.0 m

Existing Ground Floor Layout

Drg No

2832 - 03