



Ref: 1164/96

G. R. MERCHANT

**I.ENG AMICE, FIWO,
ARCHITECTURAL, STRUCTURAL
& LAND DRAINAGE CONSULTANT
TEL: HOLBEACH (01406) 490800**


PROJECT:


**STORAGE OF DISPLAY EQUIPMENT
& FIREWORKS
POPLAR FARM
JEKIL'S BANK
HOLBEACH ST JOHNS**

CLIENT:

HO 9/116 F/360

DO NOT REMOVE
FROM FILE

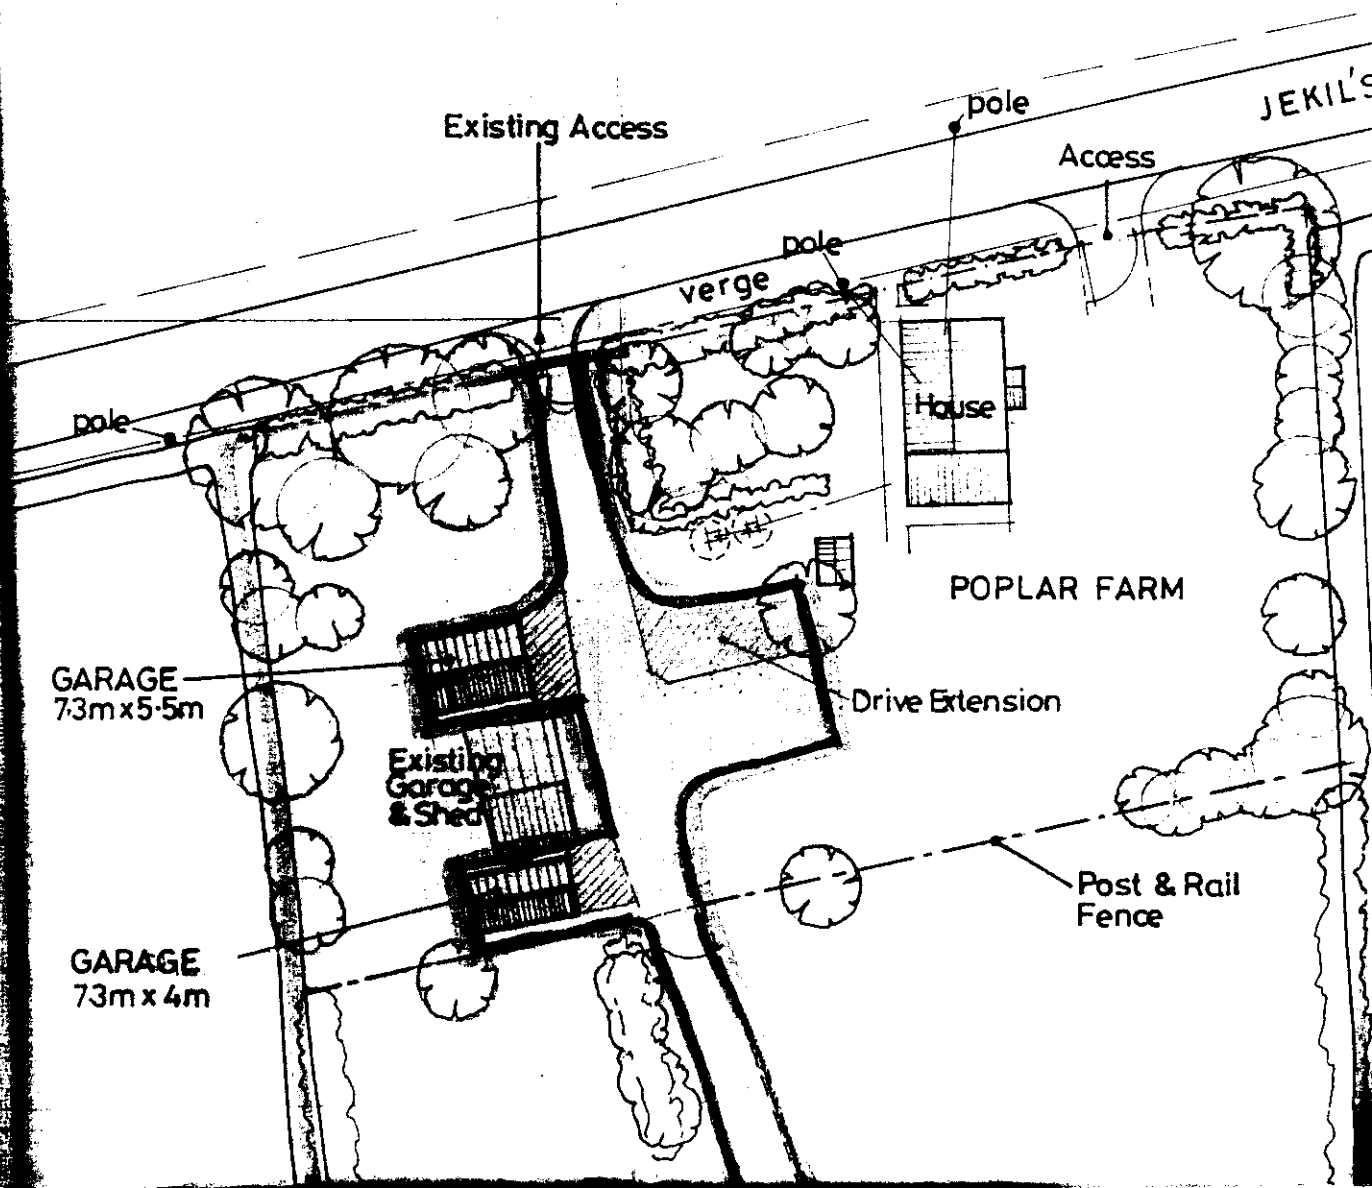

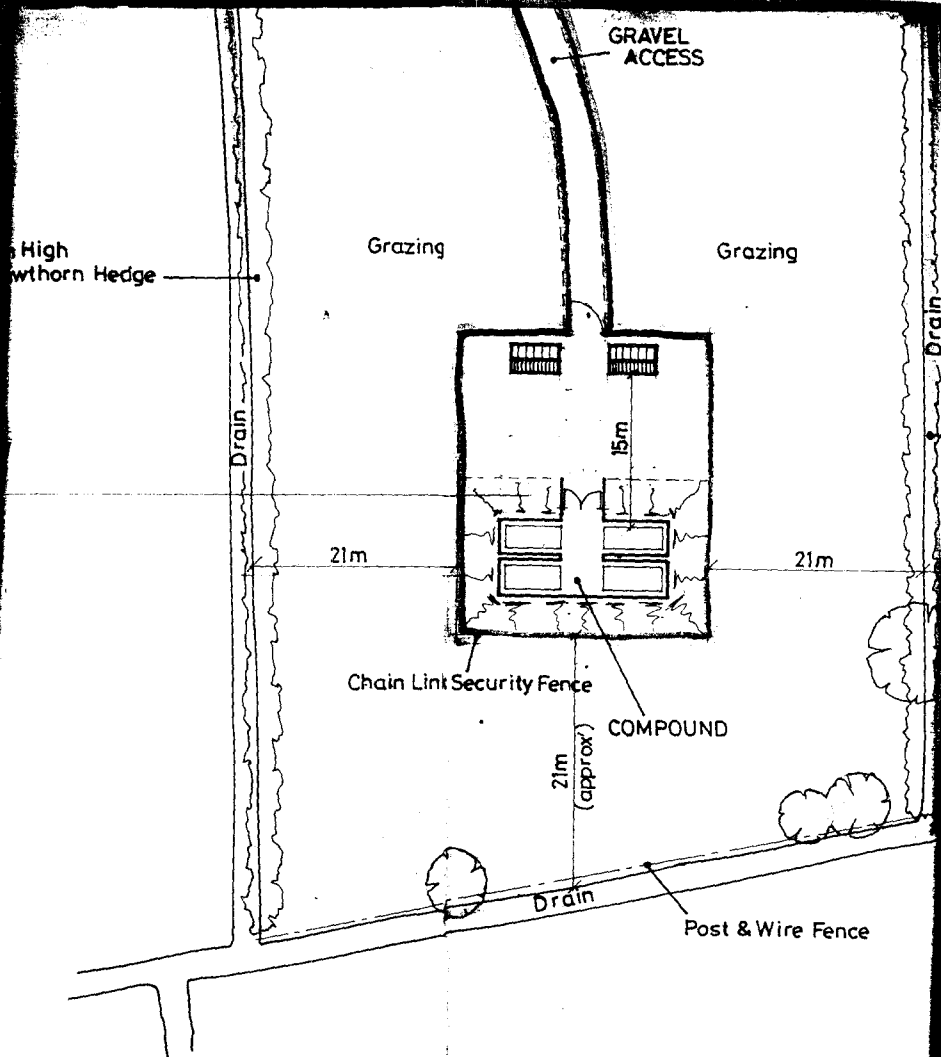

SITE PLAN

H09/1164 96
DO NOT REMOVE
FROM FILE