DETERMINED
PLAN

ALL PLAN VIEWS

12 NOV 2003
1175/03

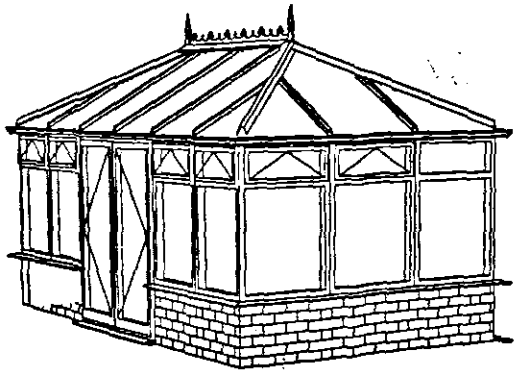

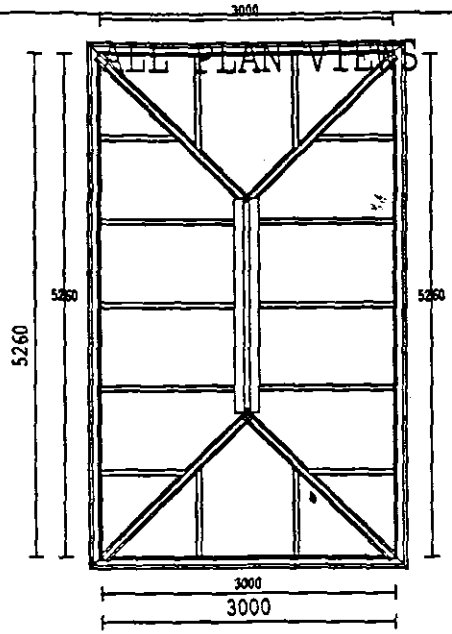

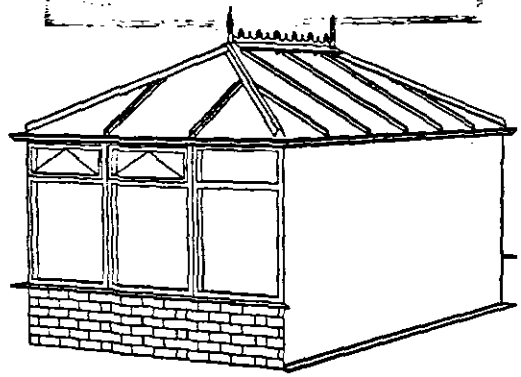

3466

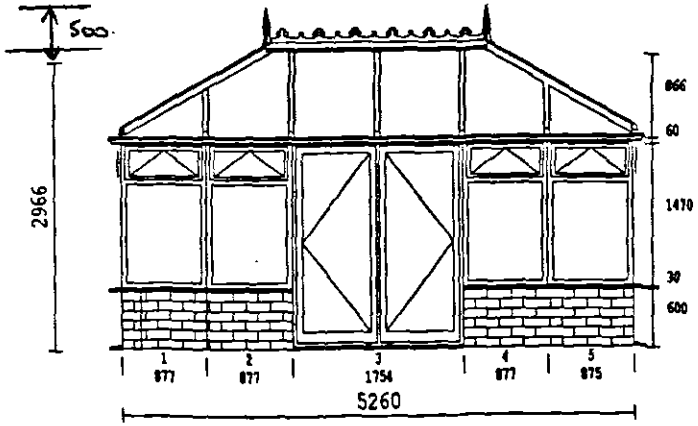

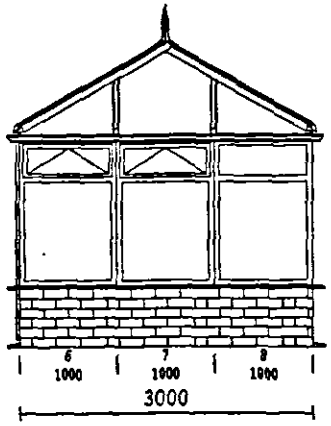

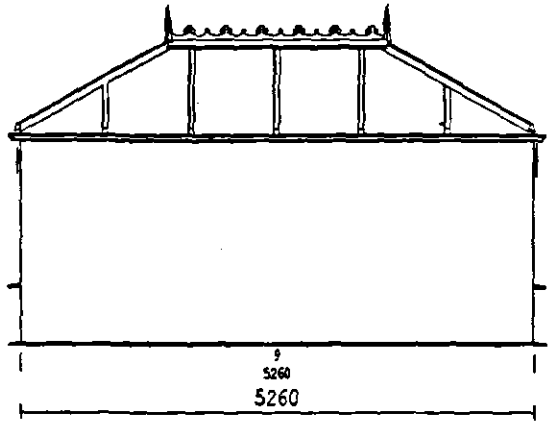

PLEASE NOTE ALL DIMENSIONS IN MM
DIMENSIONS TO INTERNAL RING BEAM
FRAMES CONFORM TO BS5750
ALL GLAZING TO BS6262
ROOF LOADING TO CONFORM WITH BS6399

EDWARDIAN - EDWARDIAN
WRIGHT
11 ST POLYCARPS DRIVE
HOLBEACH DROVE
SPALDING

DRAWN BY
DATE 01.10.03
SCALE 1: 75
DRAWING NO. REG022