


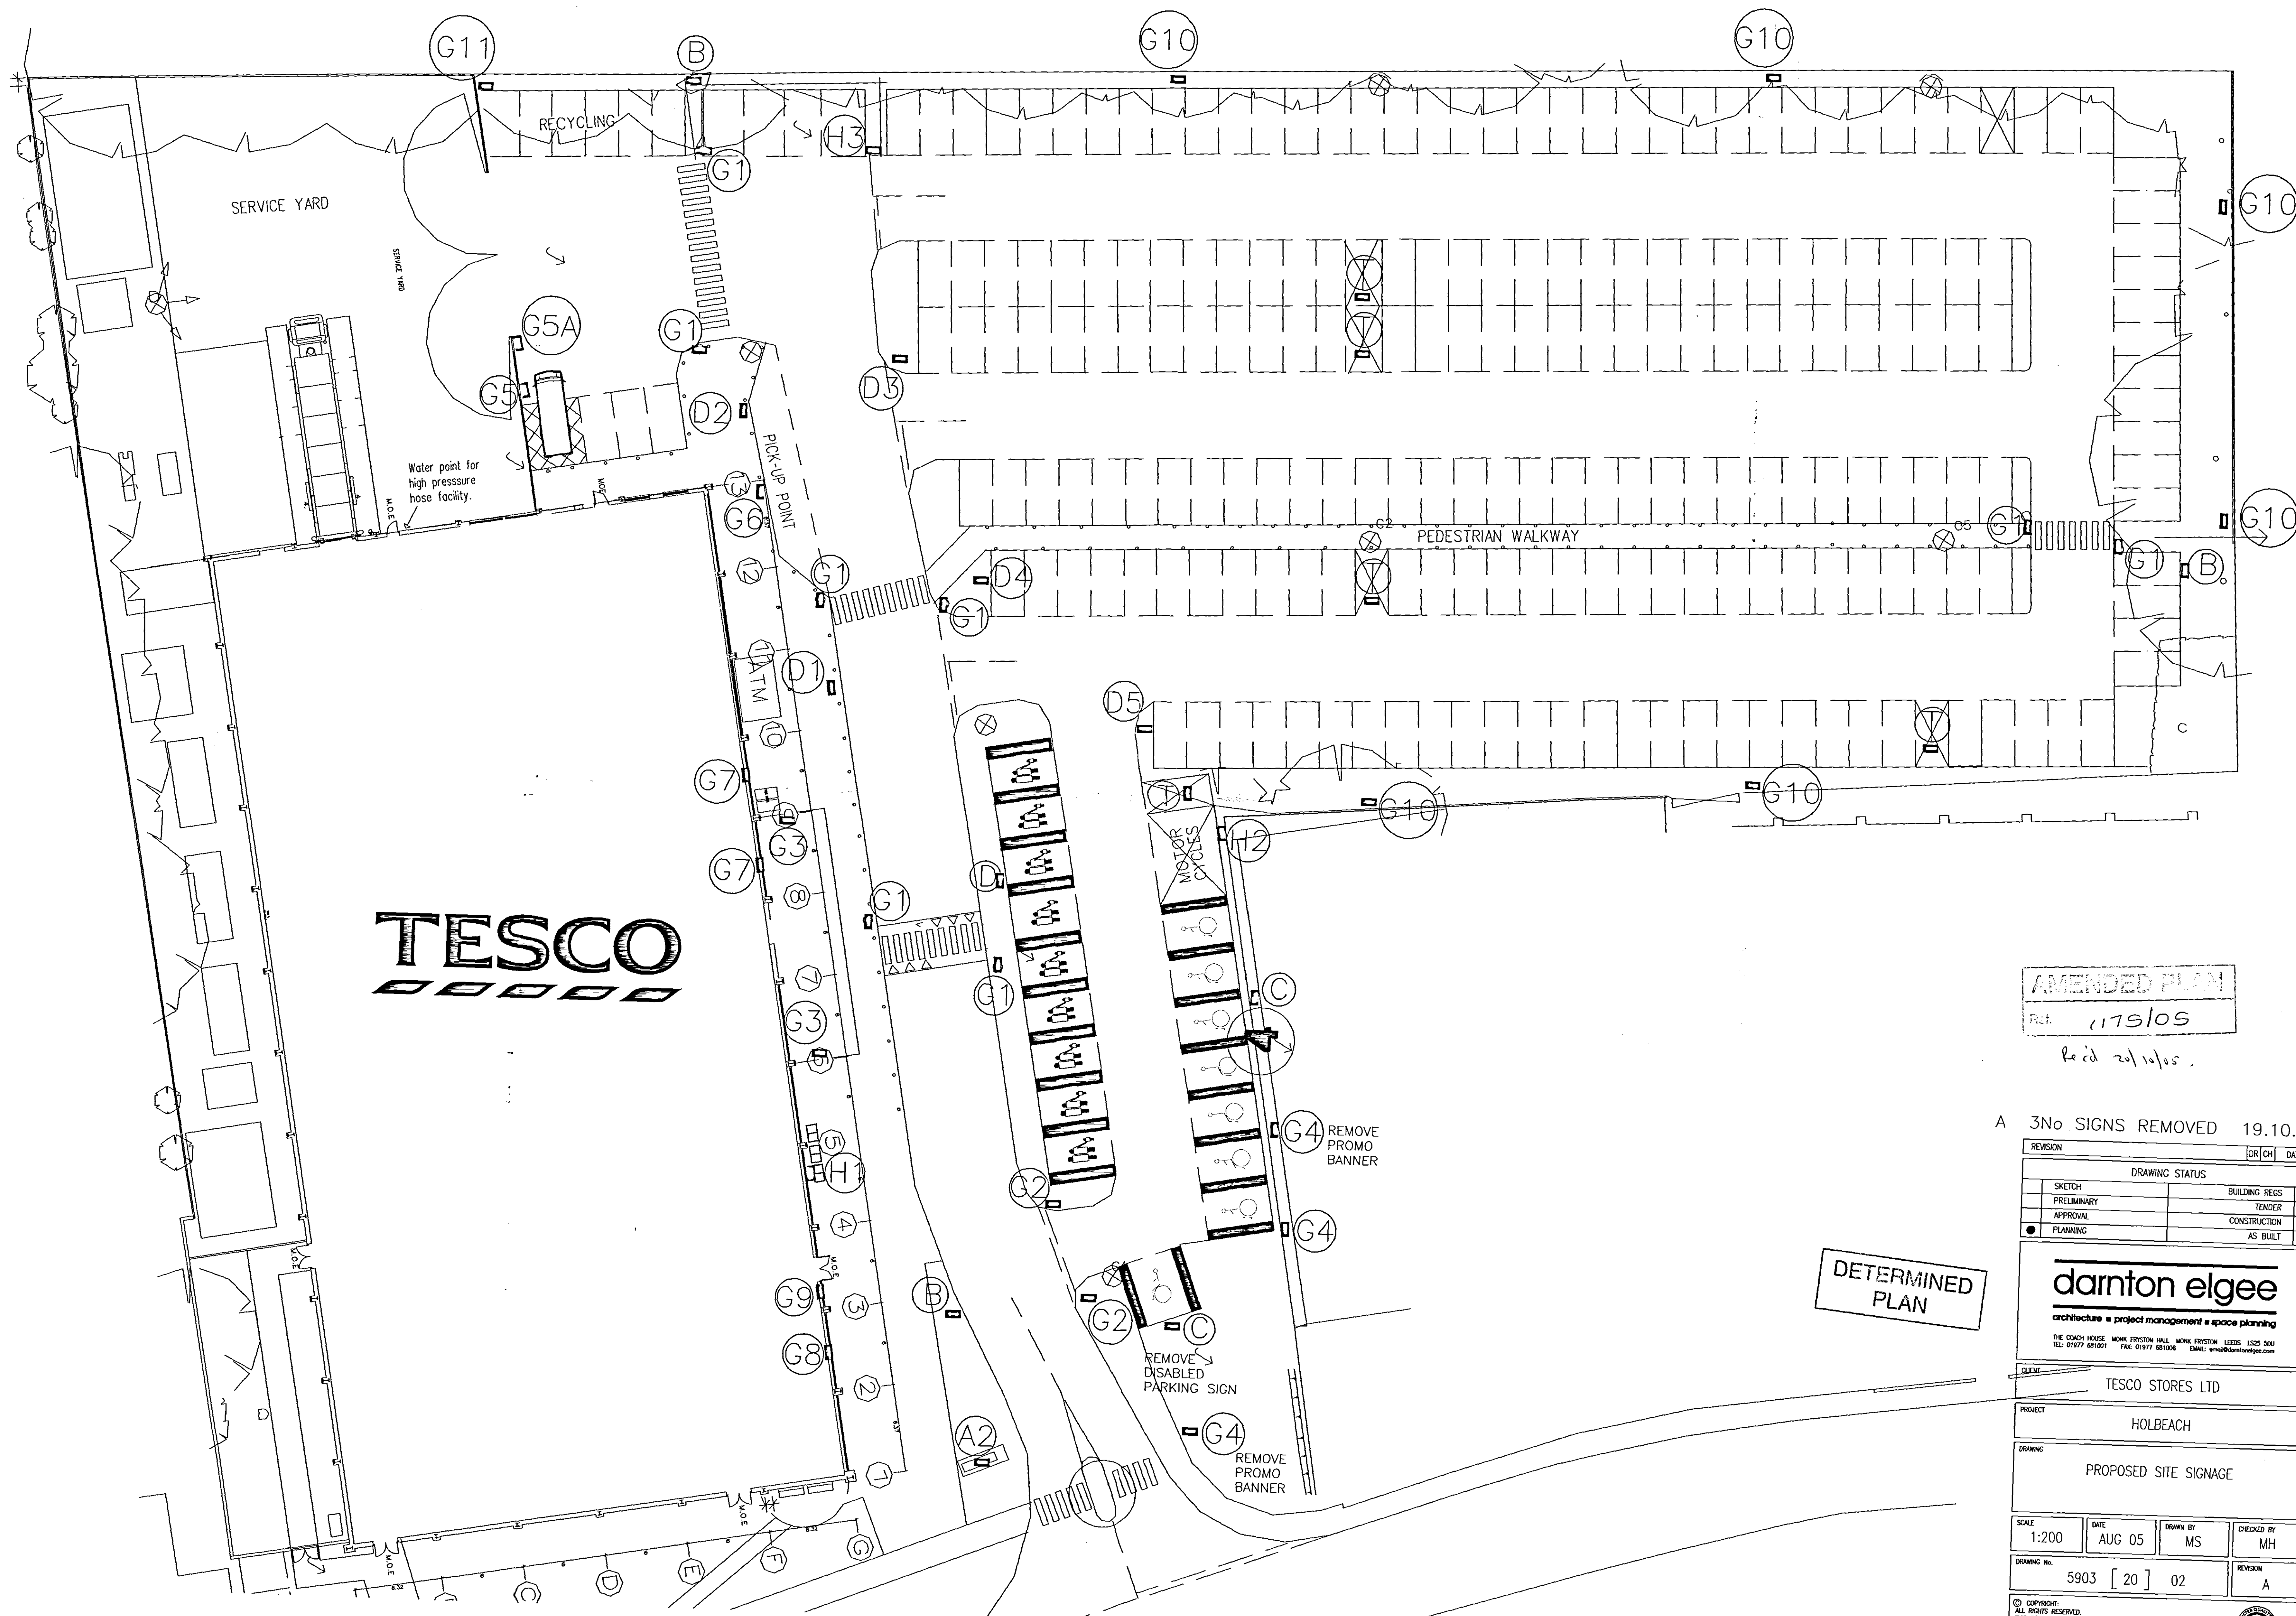

AMENDED PLAN
Ref. 1179/05

Rec'd 20/10/05

A 3No SIGNS REMOVED 19.10.05

REVISION	DR	CH	DATE
SKETCH			
PRELIMINARY			
APPROVAL			
PLANNING			

darnton elgee

architecture • project management • space planning

THE COACH HOUSE, MONK FRYSTON HALL, MONK FRYSTON, LEEDS LS25 5DU
TEL: 01977 681001 FAX: 01977 681006 EMAIL: em@darntonelgee.com

CLIENT: TESCO STORES LTD

PROJECT: HOLBEACH

DRAWING: PROPOSED SITE SIGNAGE

SCALE: 1:200 DATE: AUG 05 DRAWN BY: MS CHECKED BY: MH

DRAWING NO.: 5903 [20] 02 REVISION: A

© COPYRIGHT:
ALL RIGHTS RESERVED.
THIS DRAWING MUST NOT BE REPRODUCED WITHOUT PERMISSION.
DO NOT SCALE.
THE CONTRACTOR IS RESPONSIBLE FOR CHECKING DIMENSIONS WHICH
ARE IN MILLIMETRES, UNLESS OTHERWISE STATED.



DETERMINED PLAN

REMOVE
PROMO
BANNER

REMOVE
DISABLED
PARKING SIGN

REMOVE
PROMO
BANNER