




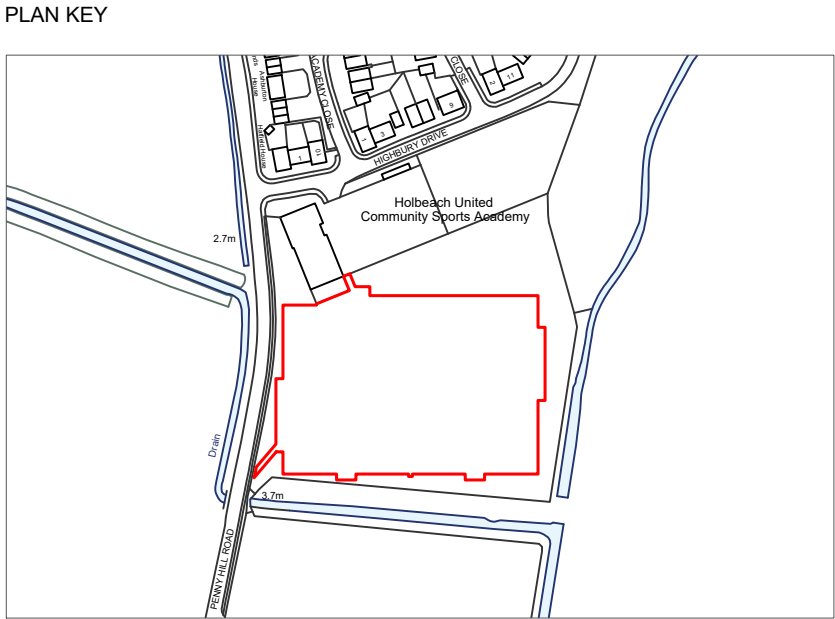


LEGEND

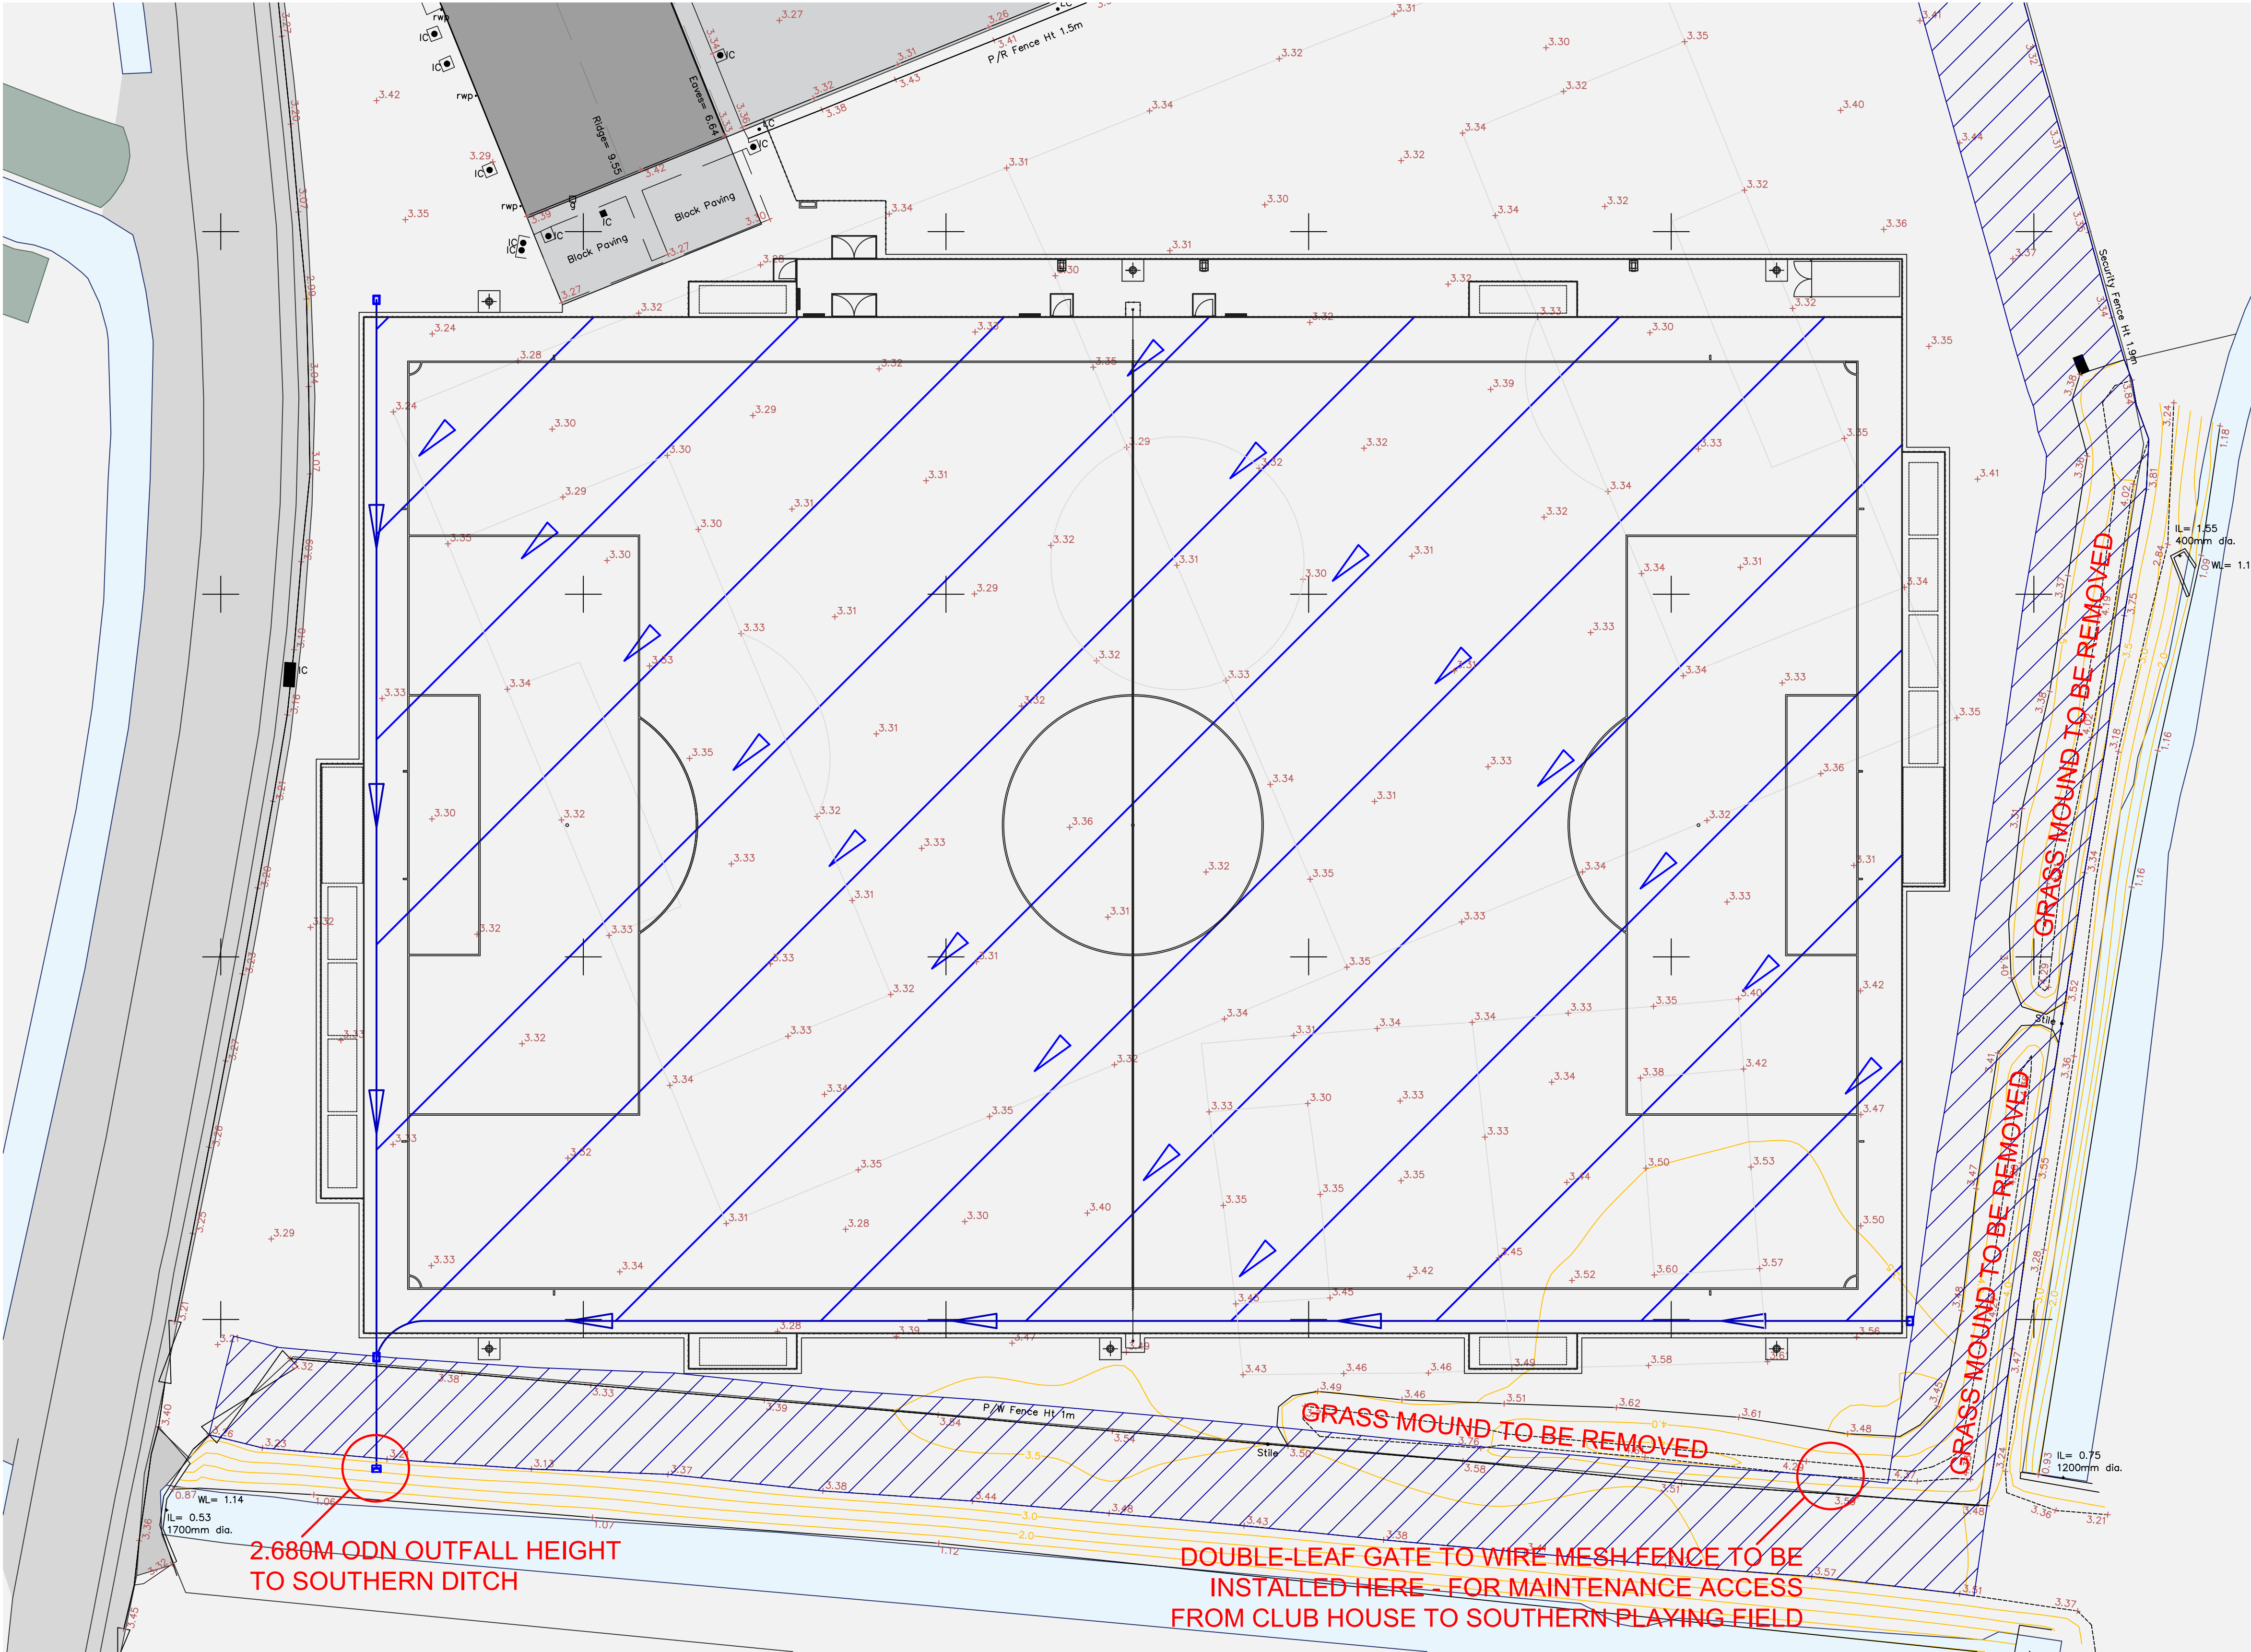


80MM Ø UPVC PERFORATED CORRUGATED LATERAL DRAINAGE PIPES

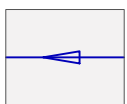


160MM Ø UPVC PERFORATED CORRUGATED CARRIER DRAINAGE PIPES

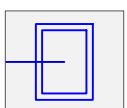

600MM LONG X 600MM WIDE X 1000MM DEEP PRE-CAST CONCRETE (PCC) SILT-TRAP / INSPECTION CHAMBER (IC)

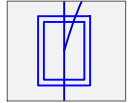

VORTEX FLOW CONTROL WITHIN INSPECTION CHAMBER (IC)

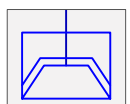

SURFACE WATER OUTFALL TO ADJACENT DRAIN VIA NEW DRAINAGE OUTLET WITH ASSOCIATED HEADWALL, SLUICE, AND RETURN VALVE




DEVELOPMENT EXCLUSION ZONE - 7M FROM TOP OF EMBANKMENT TO SOUTHERN DITCH AND 7M FROM BOUNDARY FENCING TO EASTERN DITCH

SURFACE WATER ATTENUATION CAPACITY

DRAINED AREA
FOOTBALL PITCH AREA
HARD STANDING AREAS
PERMEABLE SUB-BASE DEPTH
POROUS ASPHALT LAYER (FOOTBALL PITCH)
3G FOOTBALL TURF SURFACE (FOOTBALL PITCH)
POROUS ASPHALT SURFACING (HARD STANDING AREAS)
TOTAL FOOTBALL PITCH MAKE-UP / PROFILE
TOTAL HARD STANDING AREAS MAKE-UP / PROFILE
VOID SPACE WITHIN SUB-BASE
PROFILE / SLOPE

369M3

8213M2
7420M2
793M2
150MM
40MM
50MM
65MM
240MM
215MM
30%
0.11% (1:900)

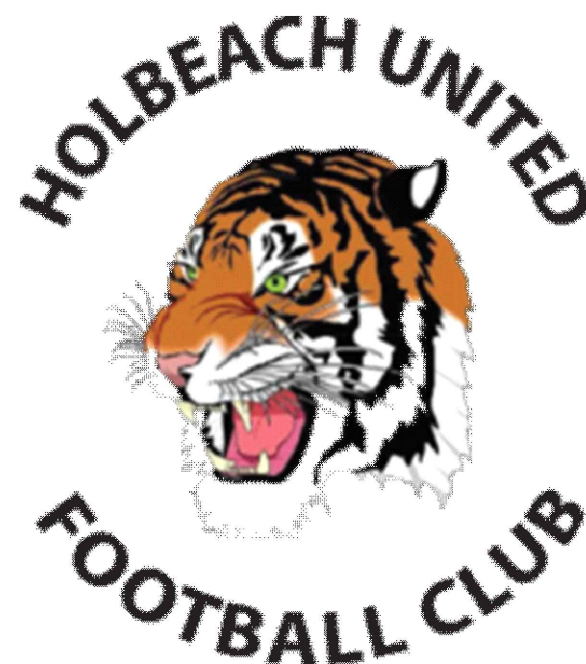

NOTES

COPYRITE S&C SLATTER.

ORIGINAL DRAWING RETAINED BY S&C SLATTER.

DO NOT COPY, RE-PRINT OR RE-USE WITHOUT PERMISSION.

DO NOT SCALE FROM THIS DRAWING UNLESS FOR PLANNING PURPOSES.

ALL MEASUREMENTS ARE IN MILLIMETRES (MM) UNLESS STATED OTHERWISE.

THIS DRAWING IS TO BE READ IN CONJUNCTION WITH CONTRACT DOCUMENTATION, SPECIFICATION AND ALL RELEVANT DETAILS.

ANY DISCREPANCIES BETWEEN DOCUMENTS TO BE REPORTED TO S&C SLATTER FOR REVIEW AND CLARIFICATION, PRIOR TO WORKS COMMENCING ON SITE.

ALL COORDINATES AND DIMENSIONS TO BE CHECKED AND CONFIRMED ON SITE, PRIOR TO WORKS COMMENCING.

BASE MAP REPRODUCED FROM ORDNANCE SURVEY MAP DATA © CROWN COPYRIGHT 2020. ALL RIGHTS RESERVED. LICENCE NUMBER 100022432.


SAFETY HEALTH AND ENVIRONMENTAL (SHE) INFORMATION

IN ADDITION TO HAZARDS AND RISKS NORMALLY ASSOCIATED WITH THE TYPES OF WORK, NOTE ANY PROJECT SPECIFIC RISKS DETAILED ON THIS DRAWING.

RISKS LISTED HERE ARE NOT EXHAUSTIVE AND WILL BE DEVELOPED AND MITIGATED DURING TECHNICAL DESIGN AND MANUFACTURING AND CONSTRUCTION PROJECT STAGES.

CONTROL MEASURES WILL BE APPLIED TO RESIDUAL RISKS AS APPROPRIATE AND IDENTIFIED WITH HAZARD TRIANGLES.

INFORMATION RELATING TO USE, MAINTENANCE, AND DEMOLITION TO BE DETAILLED IN DUE COURSE WITHIN A BUILDING MANUAL AND HEALTH AND SAFETY FILE.

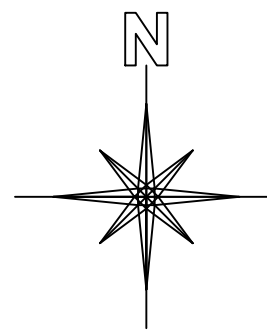

1:250 SCALE



REVISION	DATE	DRAWN	DESCRIPTION
.00	09 09 2021	TB	ORIGINAL ISSUE
.01	02 01 2022	TB	FTP RELOCATED TO AVOID DEVELOPMENT EXCLUSION ZONE



STEPHEN'S YARD ENBORNE NEWBURY
BERKSHIRE RG20 0HA
01635 34521
info@sandcslatter.com
www.sandcslatter.com

CLIENT

HOLBEACH UNITED COMMUNITY
SPORTS ACADEMY

PROJECT

COMMUNITY 3G
FOOTBALL TURF PITCH (FTP)

LOCATION

PENNY HILL ROAD
HOLBEACH
SOUTH HOLLAND
LINCOLNSHIRE
PE12 7PR

DRAWING TITLE

PROPOSED
FTP DRAINAGE

STATUS

PLANNING

PROJECT NO.

S21-233

DRAWING NO.

S21-233 / DWG / 0005

REVISION NO.

.01

SCALE

1:250

DATE

A1

DRAWN

TB

CHECKED