


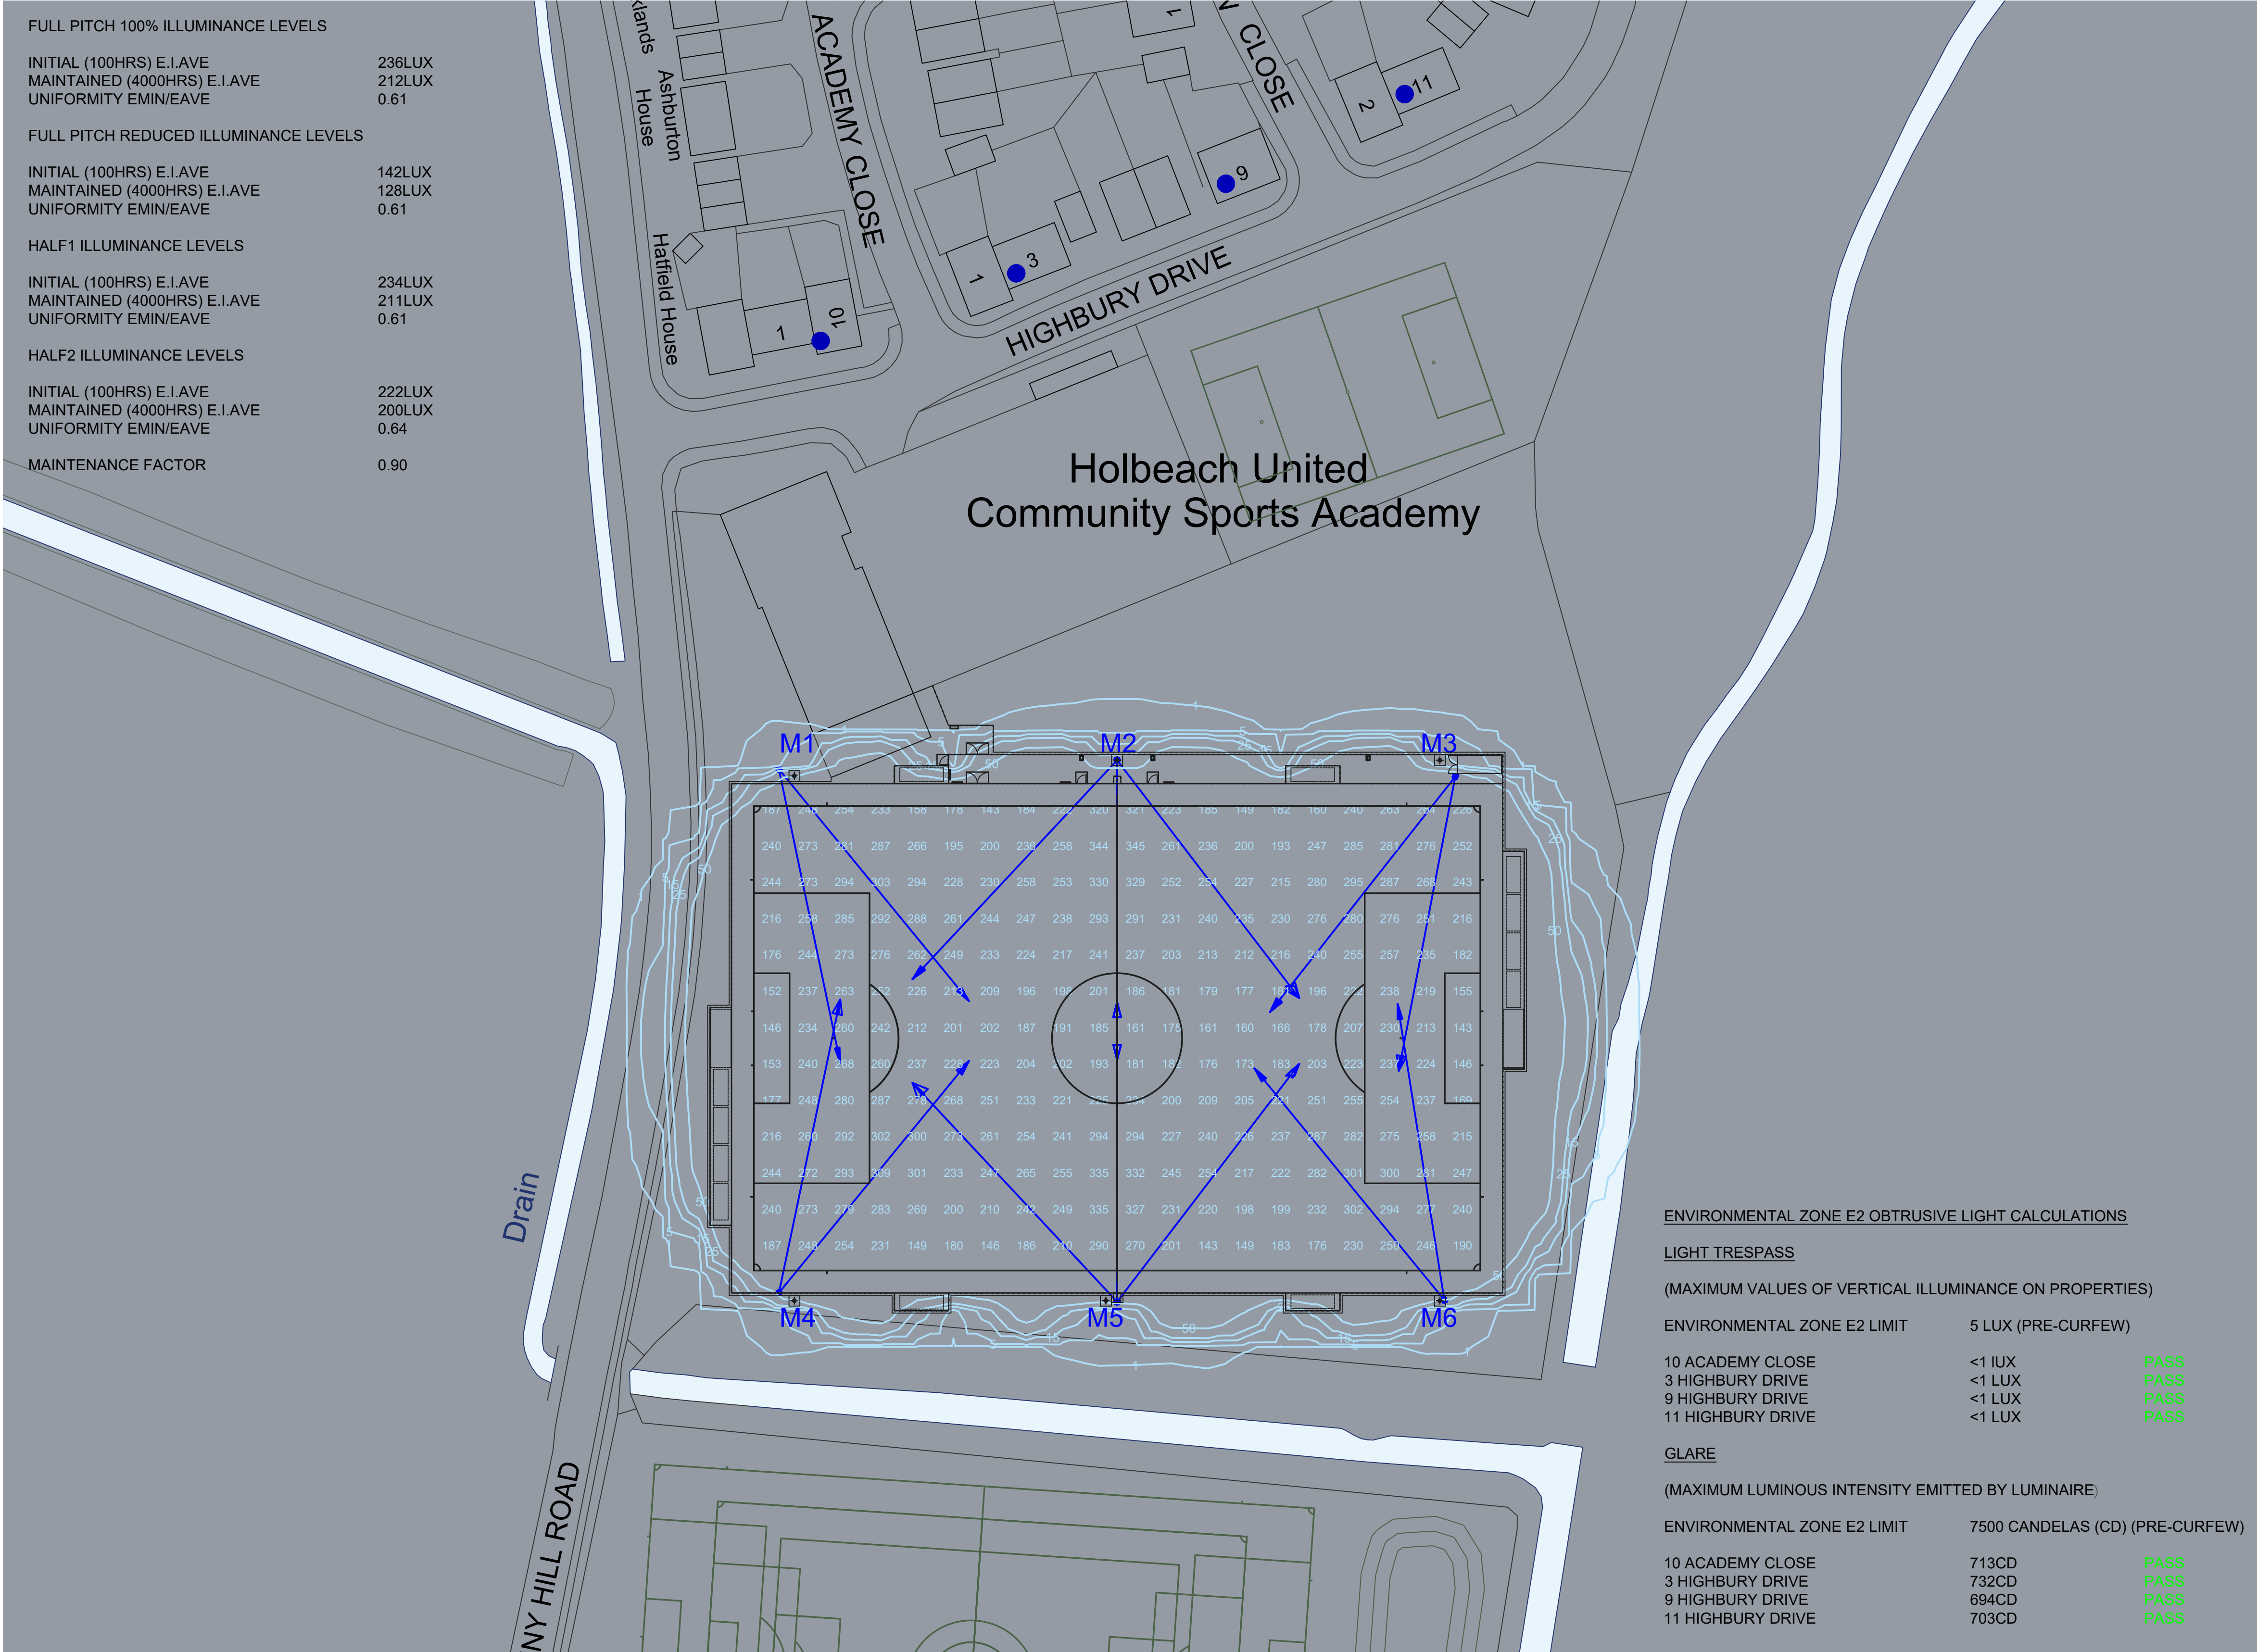

NOTES

COPYRITE S&C SLATTER.

ORIGINAL DRAWING RETAINED BY S&C SLATTER.

DO NOT COPY, RE-PRINT OR RE-USE WITHOUT PERMISSION.

DO NOT SCALE FROM THIS DRAWING UNLESS FOR PLANNING PURPOSES.

ALL MEASUREMENTS ARE IN MILLIMETRES (MM) UNLESS STATED OTHERWISE.

THIS DRAWING IS TO BE READ IN CONJUNCTION WITH CONTRACT DOCUMENTATION, SPECIFICATION AND ALL RELEVANT DETAILS.

ANY DISCREPANCIES BETWEEN DOCUMENTS TO BE REPORTED TO S&C SLATTER FOR REVIEW AND CLARIFICATION, PRIOR TO WORKS COMMENCING ON SITE.

ALL COORDINATES AND DIMENSIONS TO BE CHECKED AND CONFIRMED ON SITE, PRIOR TO WORKS COMMENCING.

BASE MAP REPRODUCED FROM ORDNANCE SURVEY MAP DATA © CROWN COPYRIGHT 2020 ALL RIGHTS RESERVED. LICENCE NUMBER 100022432.


SAFETY HEALTH AND ENVIRONMENTAL (SHE) INFORMATION

IN ADDITION TO HAZARDS AND RISKS NORMALLY ASSOCIATED WITH THE TYPES OF WORK, NOTE ANY PROJECT SPECIFIC RISKS DETAILED ON THIS DRAWING.

RISKS LISTED HERE ARE NOT EXHAUSTIVE AND WILL BE DEVELOPED AND MITIGATED DURING TECHNICAL DESIGN AND MANUFACTURING AND CONSTRUCTION PROJECT STAGES.

CONTROL MEASURES WILL BE APPLIED TO RESIDUAL RISKS AS APPROPRIATE AND IDENTIFIED WITH HAZARD TRIANGLES.

INFORMATION RELATING TO USE, MAINTENANCE, AND DEMOLITION TO BE DETAILED IN DUE COURSE WITHIN A BUILDING MANUAL AND HEALTH AND SAFETY FILE.

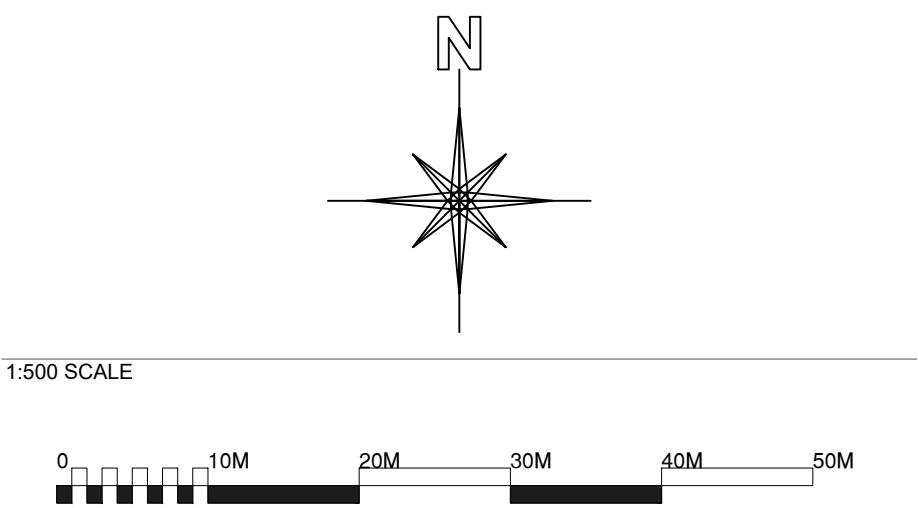

REVISION	DATE	DRAWN	DESCRIPTION
.00	09 09 2021	TB	ORIGINAL ISSUE
.01	02 01 2022	TB	FTP RELOCATED TO AVOID DEVELOPMENT EXCLUSION ZONE



S&C SLATTER
CONSTRUCTED WITH INTEGRITY

STEPHEN'S YARD ENBORNE NEWBURY
BERKSHIRE RG20 0HA
01635 34521
info@sandcslatter.com
www.sandcslatter.com

CLIENT

HOLBEACH UNITED COMMUNITY SPORTS ACADEMY

PROJECT

COMMUNITY 3G FOOTBALL TURF PITCH (FTP)

LOCATION

**PENNY HILL ROAD
HOLBEACH
SOUTH HOLLAND
LINCOLNSHIRE
PE12 7PR**


DRAWING TITLE

PROPOSED FTP FLOODLIGHTS

STATUS

PLANNING

PROJECT NO.	S21-233	REVISION NO.	
DRAWING NO.	S21-233 / DWG / 0007	CHECKED	.01
SCALE	1:500	SHEET	A1
DRAWN	TB	CHECKED	

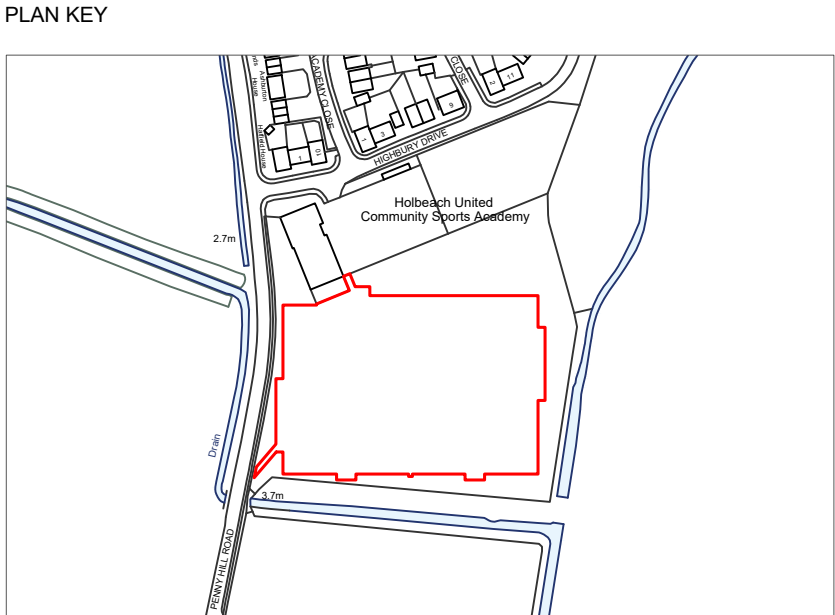


LEGEND




LUX CONTOUR (50 LUX / 25 LUX / 15 LUX / 10 LUX / 5 LUX / 1 LUX)




LUX MEASUREMENT ONTO FIELD OF PLAY (TASK LIGHT)

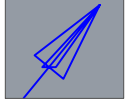

LED LUMINAIRE AIMING DIRECTION

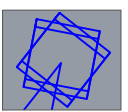

15.00M HIGH FLOODLIGHTS WITH LED LUMINAIRES AROUND FTP FIELD OF PLAY

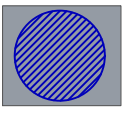

OBTRUSIVE LIGHT CALCULATION POSITION

FLOODLIGHTING EQUIPMENT

6 X 15M MASTS (M1-M6)

EACH MAST CARRYING THE FOLLOWING FLOODLIGHTS

M1, M3, M4 & M6 - 2 X PHILIPS BVP528 NB/A35 + LO
M2 & M5 - 2 X PHILIPS BVP528 NB/A35 + LO AND 1 X PHILIPS BVP518 NB/A35 + LO

LAMPS

PHILIPS LED - 222,600 LUMEN

