




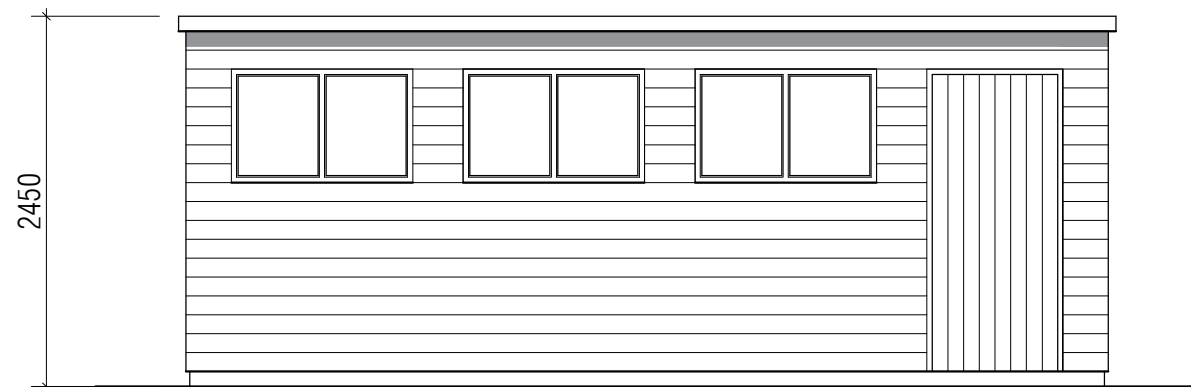

front elevation (south -west)

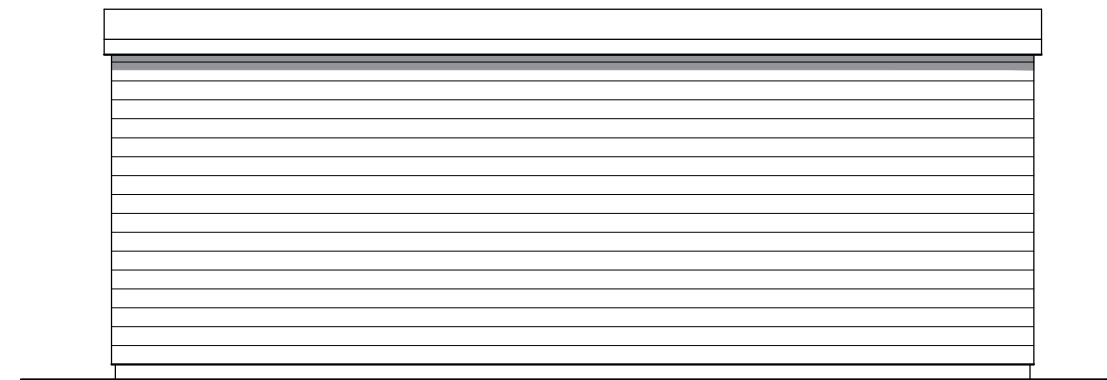

rear elevation (north-east)

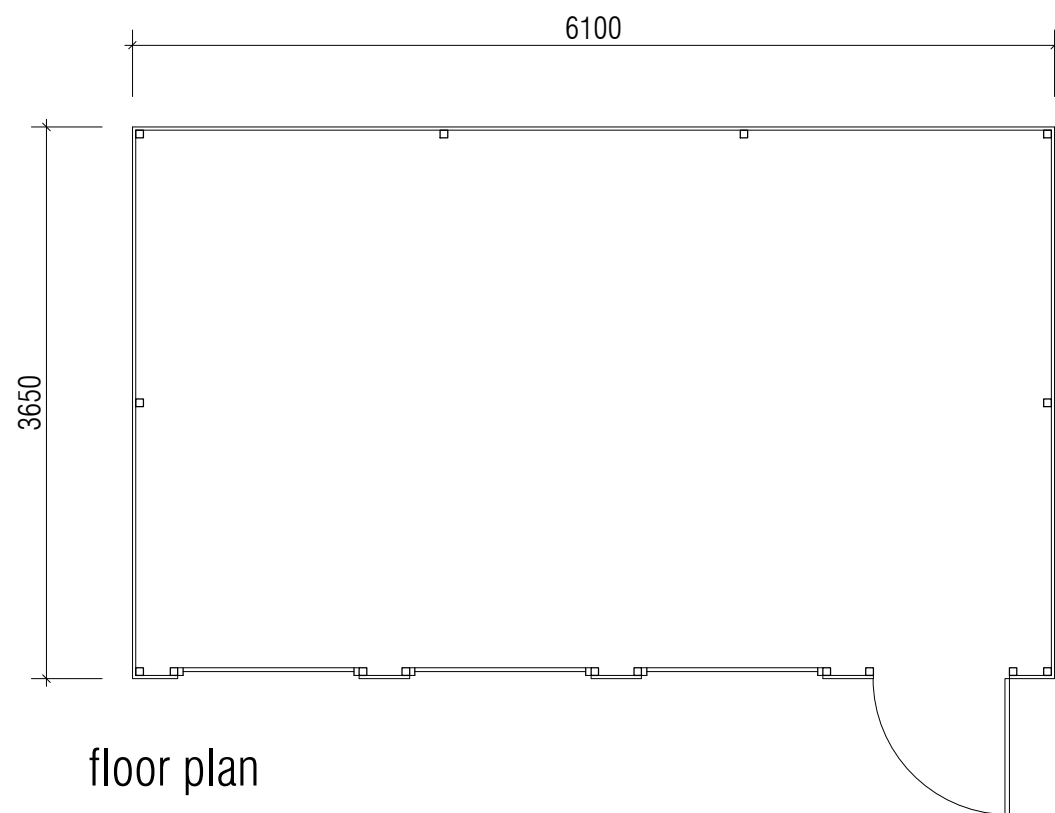

floor plan



side elevation (north-west)



side elevation (south-east)

proposed garden shed -refer to site plan for location
treated timber construction with felt roof cover
roof water collected to rainwater butt

*(SHDC Planning Refs - H09-0616-21 & H09-1227-21)