




Shed
Wall
LP
tap
LP
IC
LP
CARAVAN SITE
lateral
W
Foul Sewer
IC
IC
DRIVE
SHOP
Footpath
CHURCH STREET

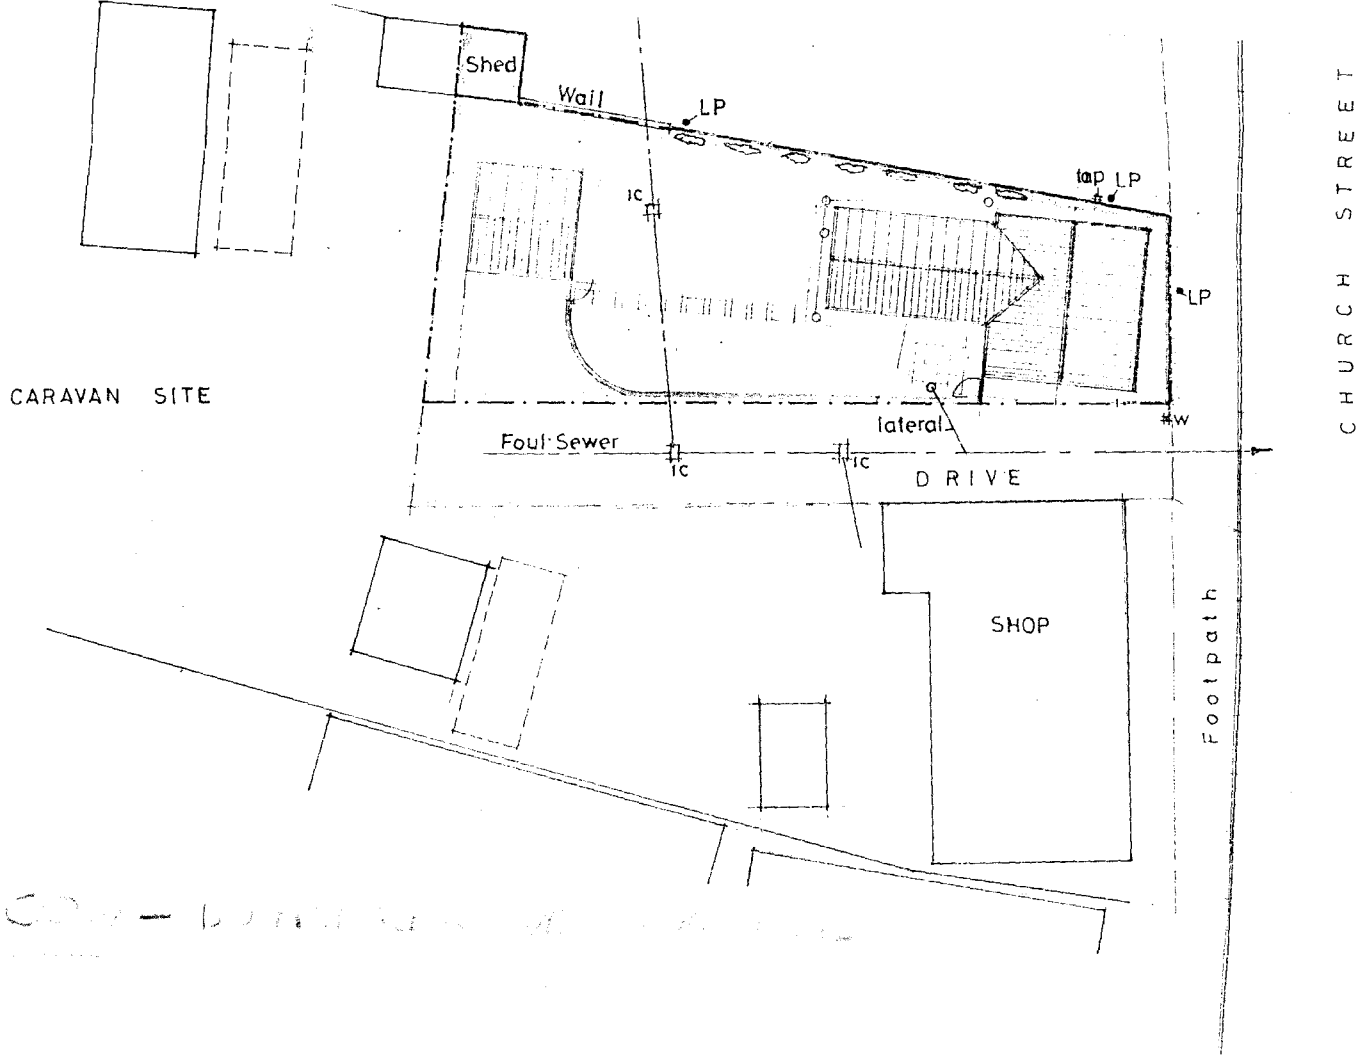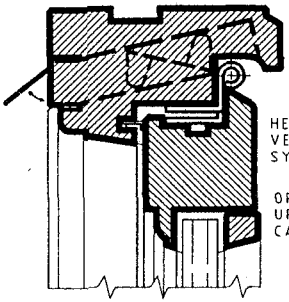


Every effort has been made to ensure the accuracy of this information. In the interest of progress however, we reserve the right to modify designs and drawings as and when necessary

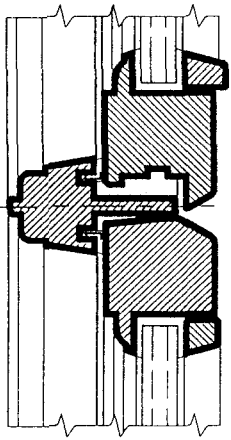


REBATES ALLOW FOR EITHER SINGLE OR (4:6:4) DOUBLE GLAZING

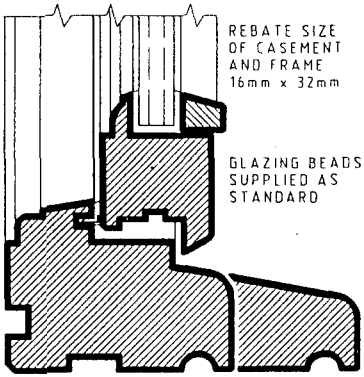


Section : A A

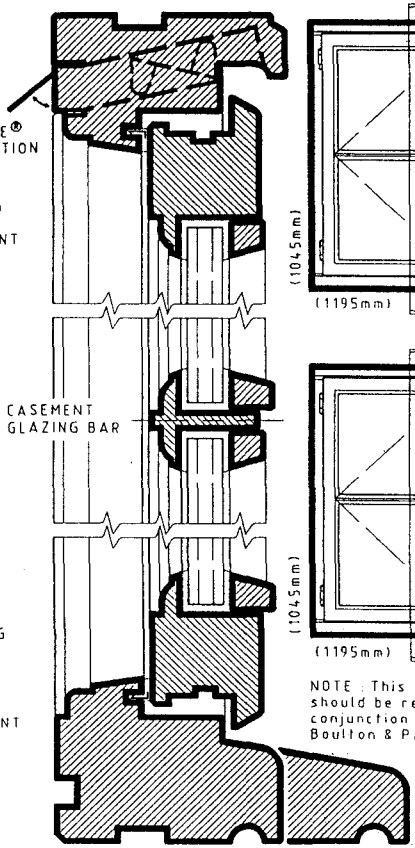

Section : B B

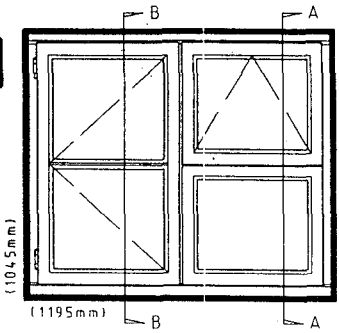


H210CD

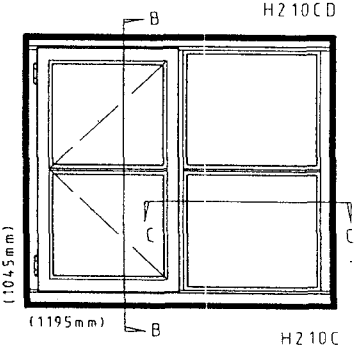

H210C

NOTE : This detail sheet should be read in conjunction with current Boulton & Paul Literature

1192/95

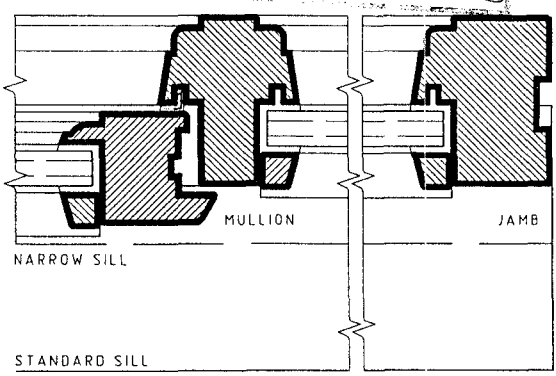


Section : C C


Architects Details
BOULTON & PAUL

Sovereign : Softwood
Casement Window
Horizontal Bar


Scale : Half full size
Ref No AD/940/692

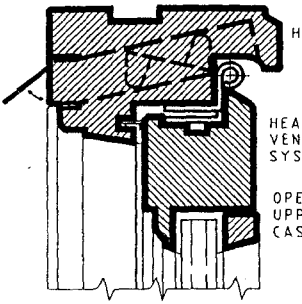


Every effort has been made to ensure the accuracy of this information. In the interest of progress however, we reserve the right to modify designs and drawings as and when necessary.

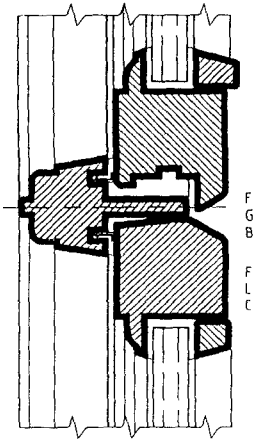


REBATES ALLOW FOR EITHER SINGLE OR (4-6-4) DOUBLE GLAZING

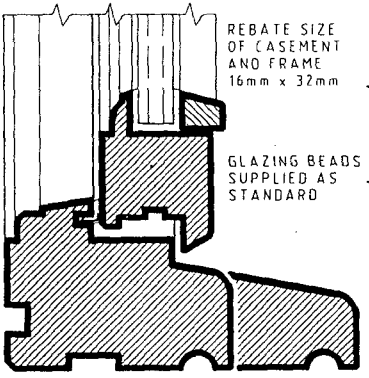


Section : A A

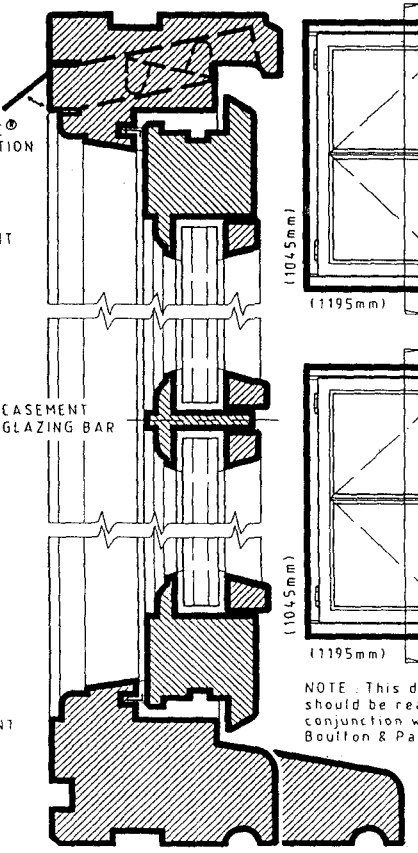

Section : B B

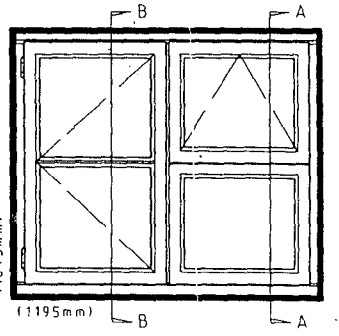


H210CD

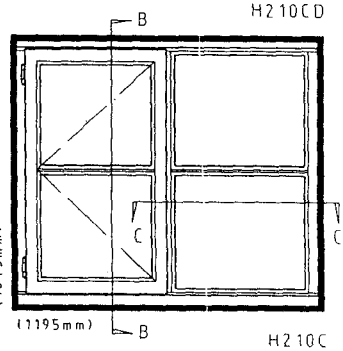

H210C

NOTE : This detail sheet should be read in conjunction with current Boulton & Paul Literature.

1192/95

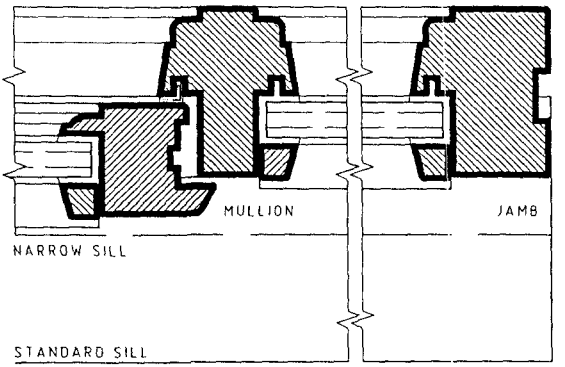


Section : C C


Architects Details
BOULTON & PAUL

Sovereign : Softwood
Casement Window
Horizontal Bar


Scale : Half full size
Ref No AD/940/692

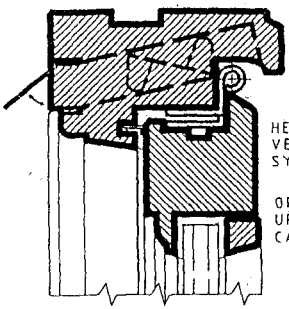


Every effort has been made to ensure the accuracy of this information. In the interest of progress however, we reserve the right to modify designs and drawings as and when necessary.

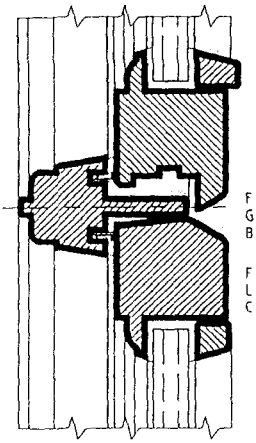


REBATES ALLOW FOR EITHER SINGLE OR (4.6.4) DOUBLE GLAZING

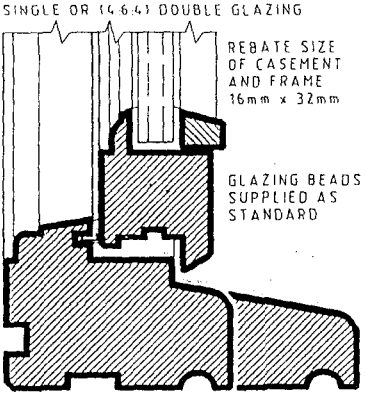


Section : A A

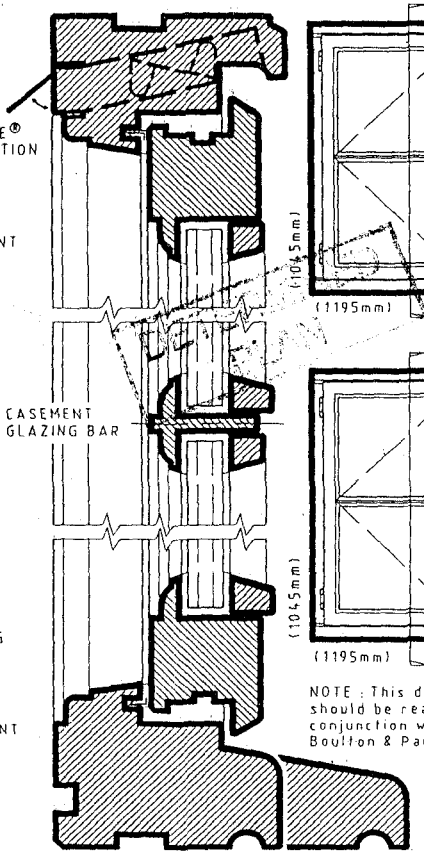


Section : B B

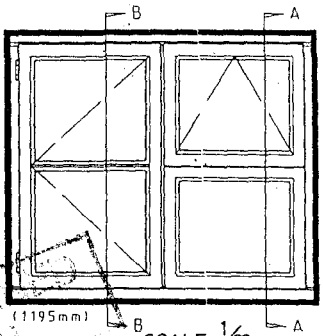

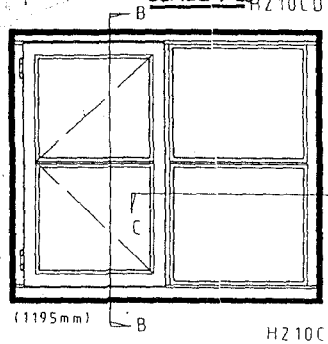

NOTE : This detail sheet should be read in conjunction with current Boulton & Paul Literature

HO9/1192/015

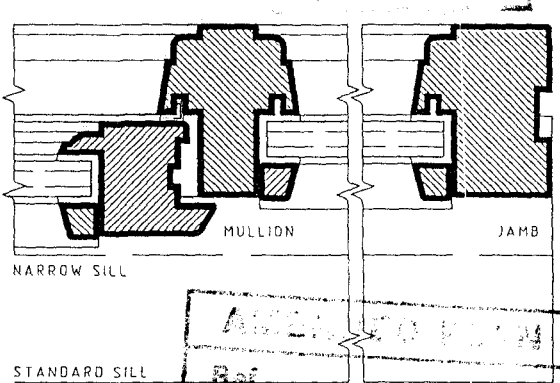


Section : C C

Architects Details
BOULTON & PAUL


Sovereign : Softwood Casement Window Horizontal Bar

Scale : Half full size


Ref No AD/9?0/692

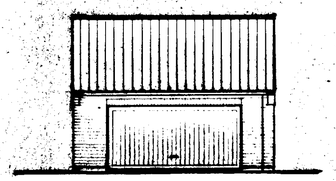


FRONT

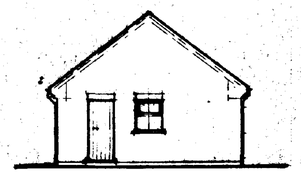


SIDE

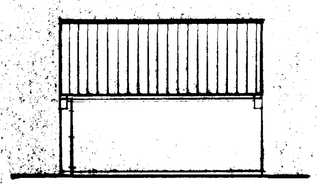

REAR

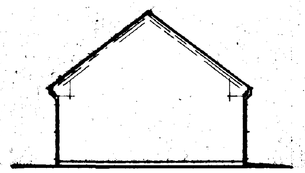

SIDE

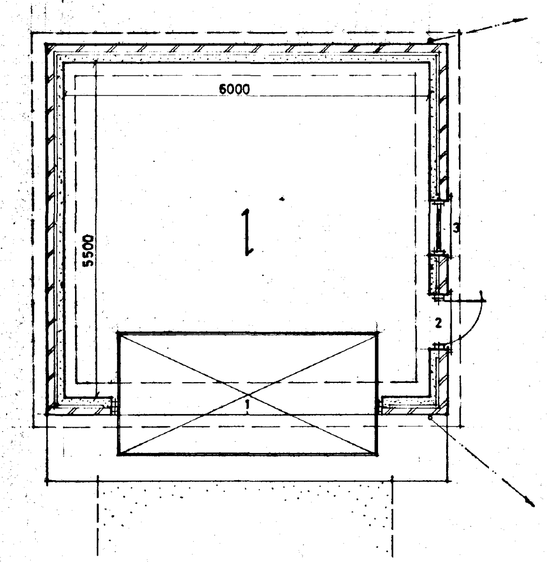

PLAN

DO NOT SCALE FROM THIS DRAWING

This drawing is copyright and may not be altered, traced, photographed or used for any purpose other than that for which it is issued.

It is the General Contractor to be checking all dimensions on site and reporting discrepancies to the Architect.

All details shown on this drawing including foundations are based upon typical site conditions related to the area. No responsibility can be accepted for abnormal conditions which may be discovered during construction unless reported to the Architect and design amendments may be considered. Site soil surveys are recommended to report on excavations to establish specific site conditions before foundation work is undertaken.

SUMMIT

SUPERSEDED

SOUTH [illegible] COUNCIL
HOUSING & PLANNING
11 DEC 1995
Ref: 1192/95

G. R. MERCHANT
I.ENG AMICE, FIWO,
ARCHITECTURAL, STRUCTURAL
& LAND DRAINAGE CONSULTANT
TEL: HOLBEACH (01406) 490800

PROJECT:

4 BEDROOM HOUSE & GARAGE
CHURCH STREET
HOLBEACH.

CLIENT:

L. GALE
60 CHURCH STREET
HOLBEACH

SCALES: *1/50 1/100*


DATE: *NOV 1995.*

G.R.MERCHANT


DRAWING No.: *LG.3*

REVISIONS:


6046-11947

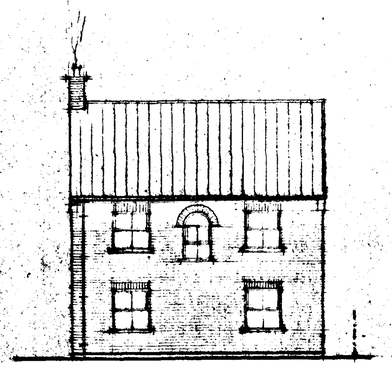


FRONT

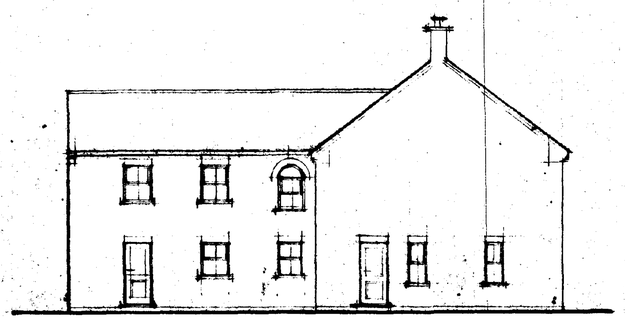


SIDE

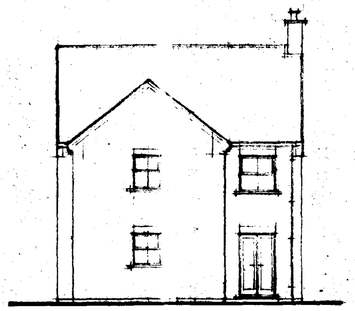


REAR

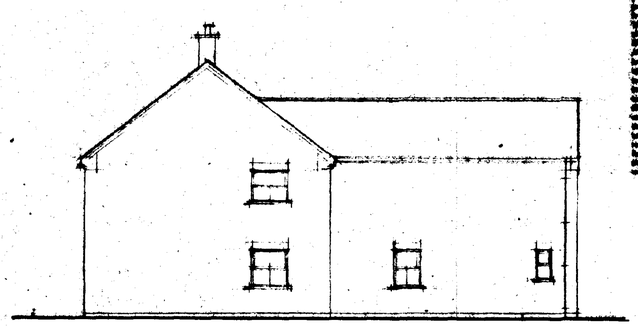

SIDE

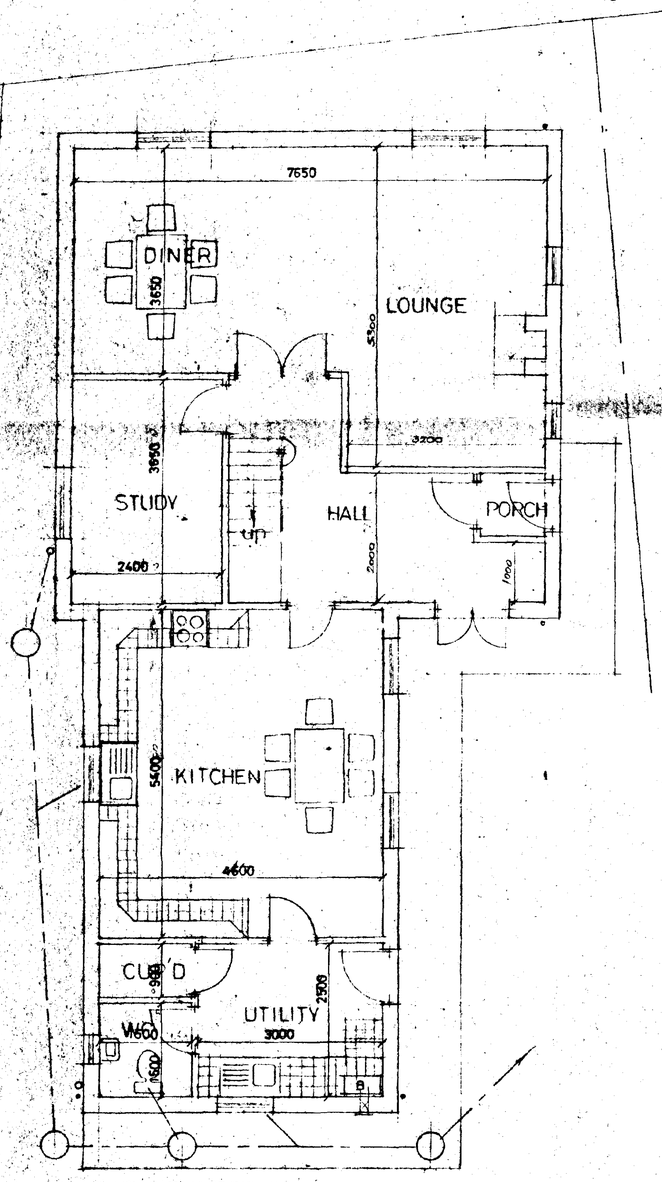

GROUND FLOOR PLAN

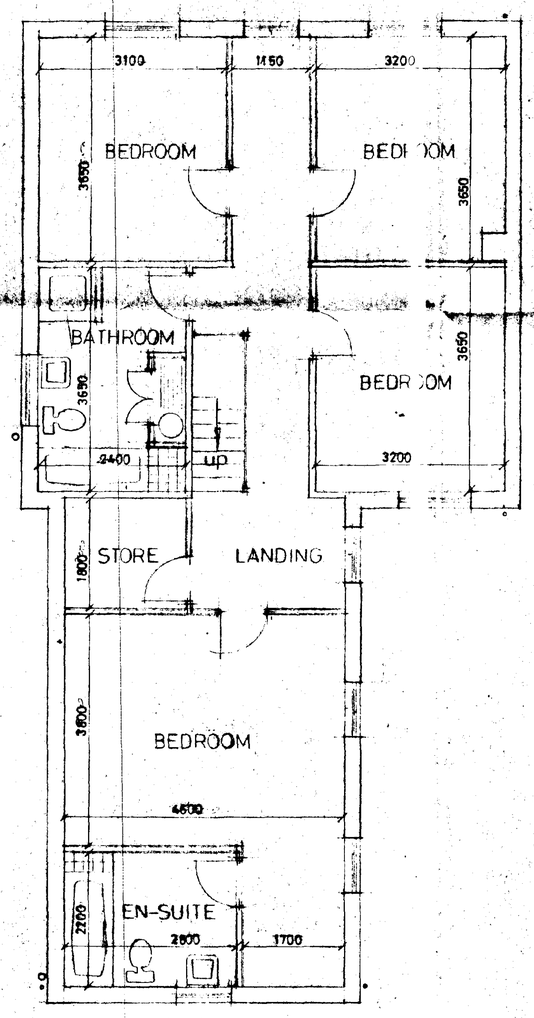

FIRST FLOOR PLAN

DO NOT SCALE FROM THIS DRAWING

This drawing is copyright and may not be altered, traced, photographed or used for any purpose other than that for which it is issued.

The General Contractor is to check all dimensions on site and report discrepancies to the Architect.

All details shown on this drawing regarding foundations are based upon typical site conditions related to the area. No responsibility can be accepted for abnormal conditions which may be discovered during construction unless reported to the Architect so that design amendments may be considered. Site soil surveys are recommended in respect of foundations to establish specific site conditions before foundation work is undertaken

SUPERSEDED

SUPERSEDED
HOUSING
11 DEC 1995
Ref: 1192/95

G. R. MERCHANT
I.ENG AMICE, FIWO,
ARCHITECTURAL, STRUCTURAL
& LAND DRAINAGE CONSULTANT
TEL: HOLBEACH (01406) 490800

PROJECT:
4 BEDROOM HOUSE & GARAGE
CHURCH STREET
HOLBEACH.

CLIENT:
L. GALE
69 CHURCH STREET
HOLBEACH

SCALES: *1/50 1/100*


DATE: *NOV 1995.*

G.R. MERCHANT

DRAWING No.: *LG.2*


REVISIONS:

SUMMIT

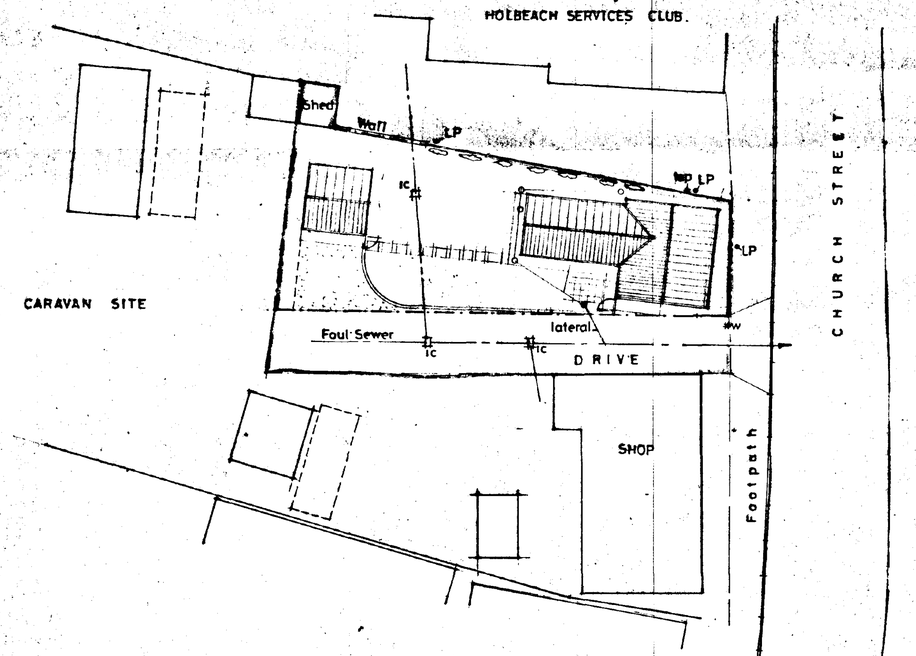

SITE PLAN

SCALE : 1/250

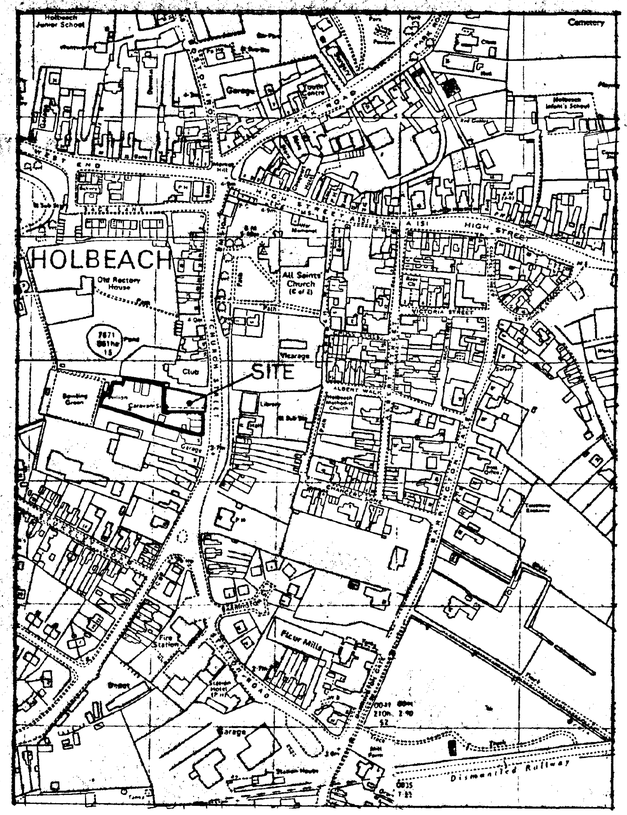

LOCATION PLAN

SCALE : 1/2500

DO NOT SCALE FROM THIS DRAWING

This drawing is copyright and may not be altered, traced, photographed or used for any purpose other than that for which it is issued.
The General Contractor is to check all dimensions on site and report discrepancies to the Architect.
All details shown on this drawing including foundations are based upon typical site conditions related to the area. No responsibility can be accepted for abnormal conditions which may be discovered during construction unless reported to the Architect so that design amendments may be considered. Site soil surveys are recommended in respect of foundations to establish specific site conditions before foundation work is undertaken

SUBMITTED

SOUTH HOLLAND DC
HOUSING & PLANNING
11 DEC 1995
Ref: 1192/95

G. R. MERCHANT
I.ENG AMICE, FIWO,
ARCHITECTURAL, STRUCTURAL
& LAND DRAINAGE CONSULTANT
TEL: HOLBEACH (01406) 490800

PROJECT:

4 BEDROOM HOUSE & GARAGE
CHURCH STREET
HOLBEACH.

CLIENT:


L. GALE
60 CHURCH STREET
HOLBEACH

SCALES:	DATE:
AS INDICATED	*NOV 1995.*
G.R.MERCHANT	DRAWING No.: *LG.1*

REVISIONS:

SLAM/1


6046-11947

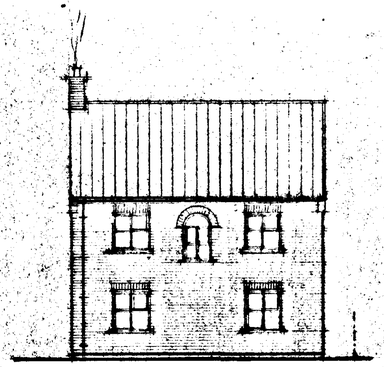


FRONT




SIDE

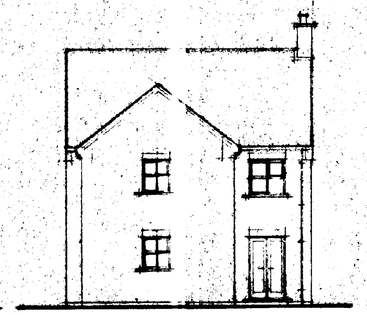


REAR

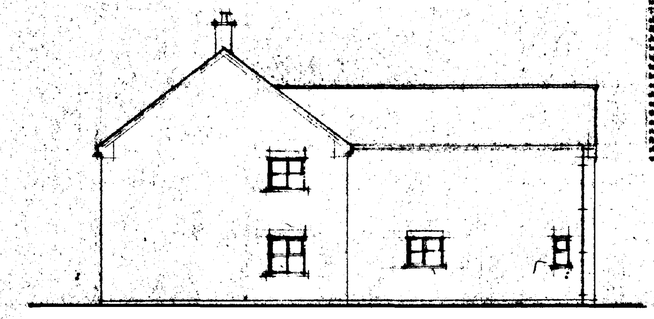

SIDE

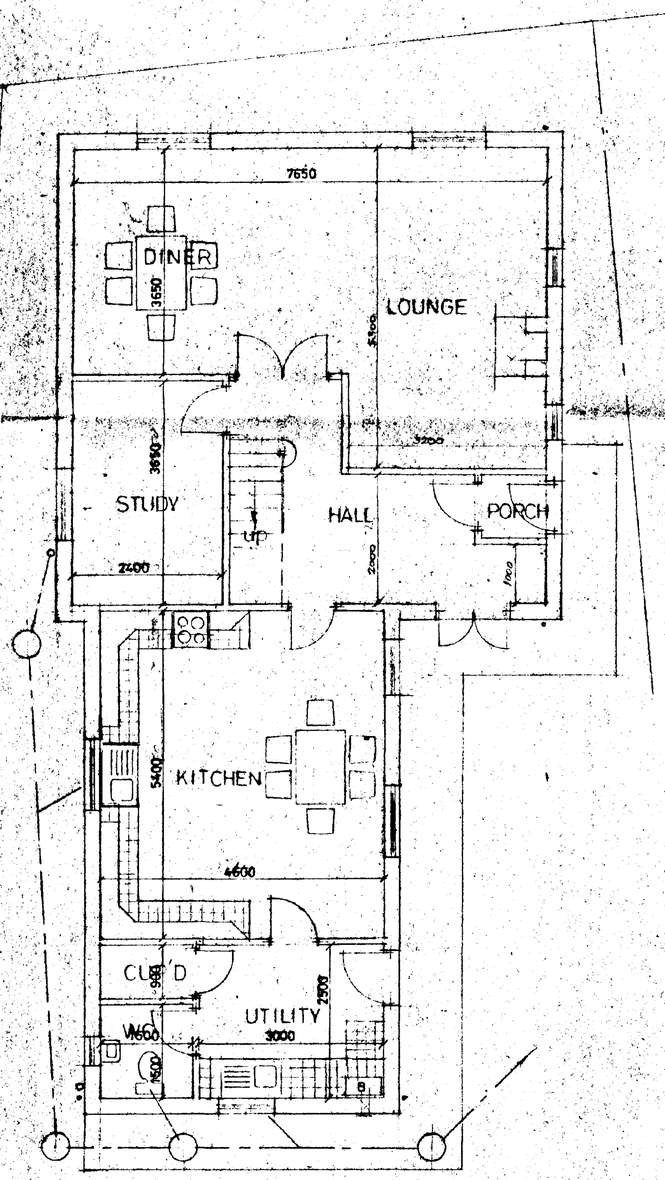

GROUND FLOOR PLAN

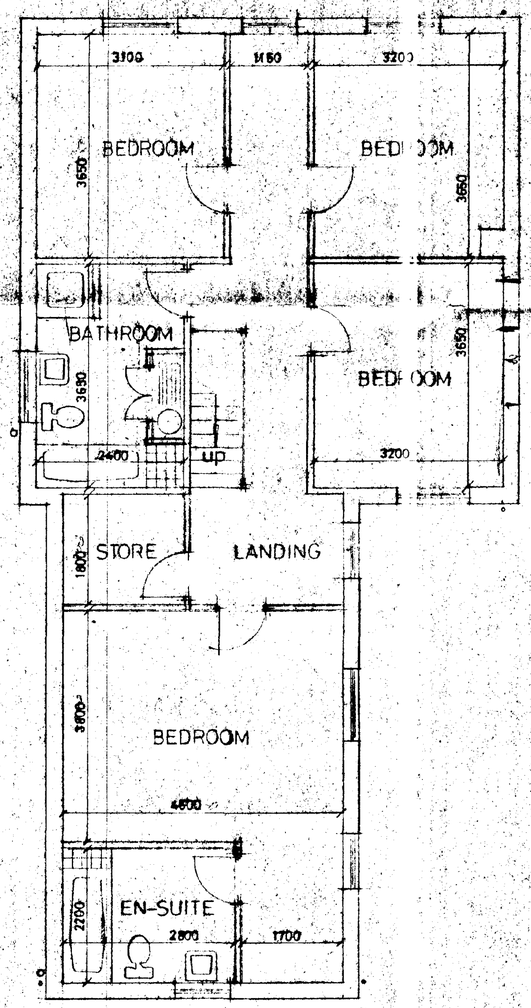

FIRST FLOOR PLAN

DO NOT SCALE FROM THIS DRAWING

This drawing is copyright and may not be altered, reused, photocopied or used for any purpose other than that for which it is issued

The General Contractor is to check all dimensions on site and report discrepancies to the Architect.
All details shown on this drawing including foundations are based upon typical site conditions related to the area. No responsibility can be accepted for abnormal conditions which may be discovered during excavation unless reported to the Architect so that design amendments may be established. Site soil surveys are recommended in respect of foundations to establish specific site conditions before foundation work is undertaken

SUPERSEDE
A,B,D&E Amend Windows

G. R. MERCHANT
I.ENG AMICE, FIWO,
ARCHITECTURAL, STRUCTURAL
& LAND DRAINAGE CONSULTANT
TEL: HOLBEACH (01406) 490800

PROJECT:
4 BEDROOM HOUSE & GARAGE
CHURCH STREET
HOLBEACH.

PLANNING
08 JAN 1996

CLIENT:
Ref: 1192/95
L. GALE
89 CHURCH STREET
HOLBEACH

SCALES: *1:50 1:100*

DATE: *NOV 1995.*


G.R. MERCHANT

DRAWING No.: *LG1 A*

REVISIONS: A


SUMMIT

0846 11847

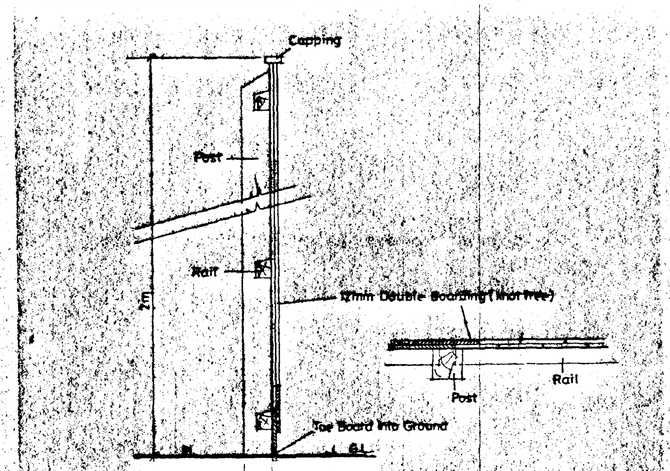


ACOUSTIC FENCE DETAIL A&B

SCALE : 1/10.

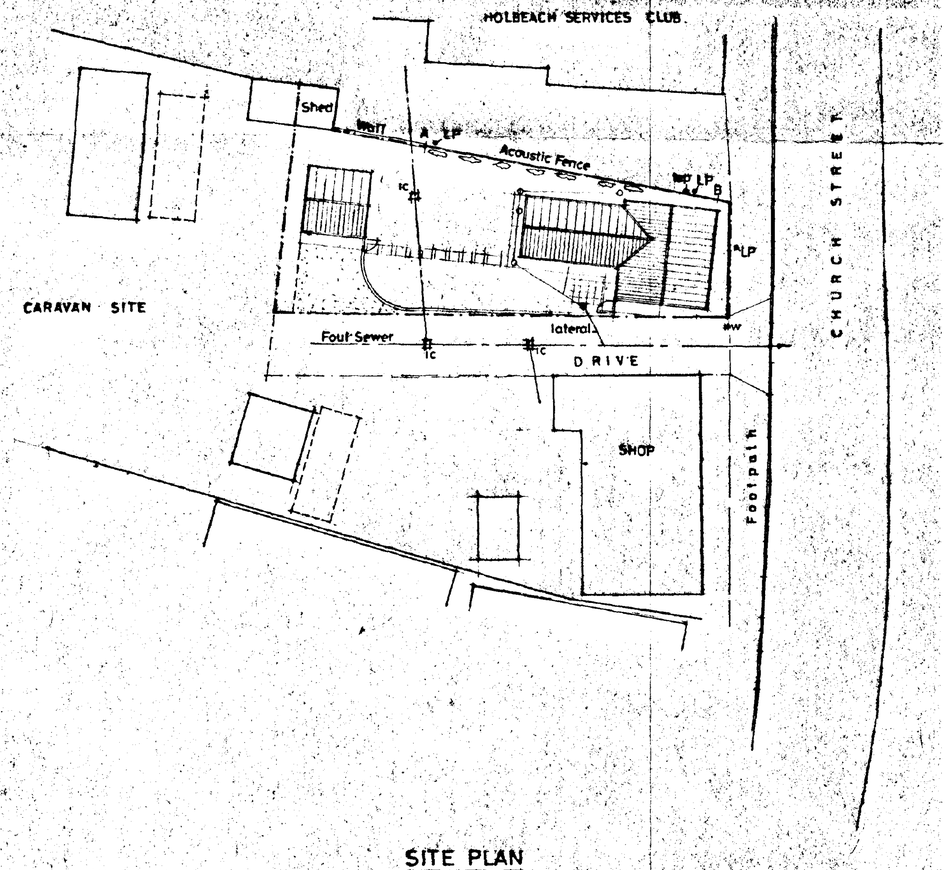

SITE PLAN

SCALE : 1/250

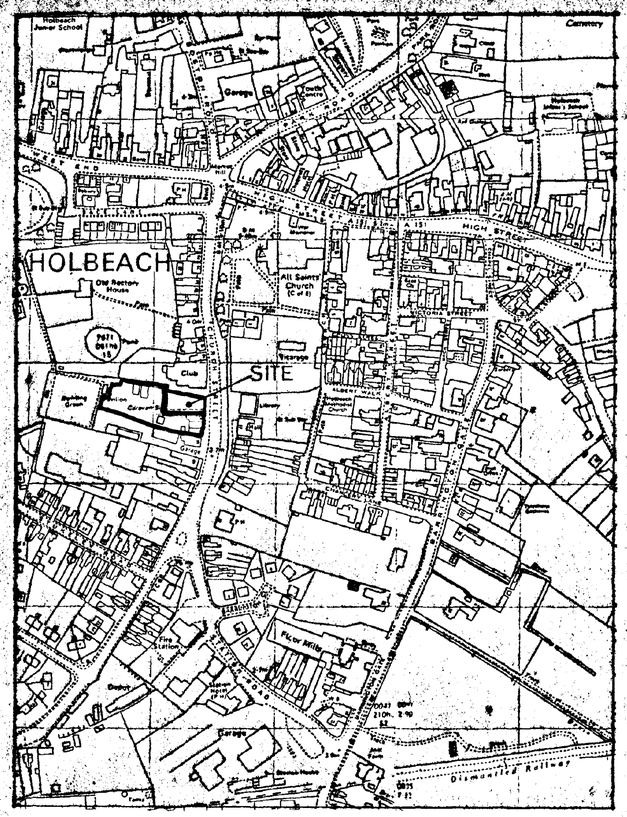

LOCATION PLAN

SCALE : 1/2500

AMENDED PLAN

Ref.

29 JAN 1996

Ref: 409/1193/95.

A. 24.1.96. Acoustic Fences

G. R. MERCHANT
LENG AMICE, FIWO,
ARCHITECTURAL, STRUCTURAL
& LAND DRAINAGE CONSULTANT
TEL: HOLBEACH (01406) 490800

PROJECT:

4 BEDROOM HOUSE & GARAGE
CHURCH STREET
HOLBEACH.

CLIENT:


L. GALE
40 CHURCH STREET
HOLBEACH

SCALES:	DATE:
AS INDICATED	NOV 1995.
G.R. MERCHANT	DRAWING No.: LG.1 A


REVISIONS:
A.

DO NOT SCALE FROM THIS DRAWING


This drawing is copyright and may not be altered, traced, photographed or used for any purpose other than that for which it is intended.
The General Contractor is to check all dimensions on site and report discrepancies to the Architect.
All details shown on this drawing including foundations are based upon typical site conditions found in the area. No responsibility can be accepted for abnormal conditions which may be discovered during construction unless reported to the Architect so that design amendments may be considered. Site soil surveys are recommended in respect of foundations to establish specific site conditions before foundation work is undertaken.

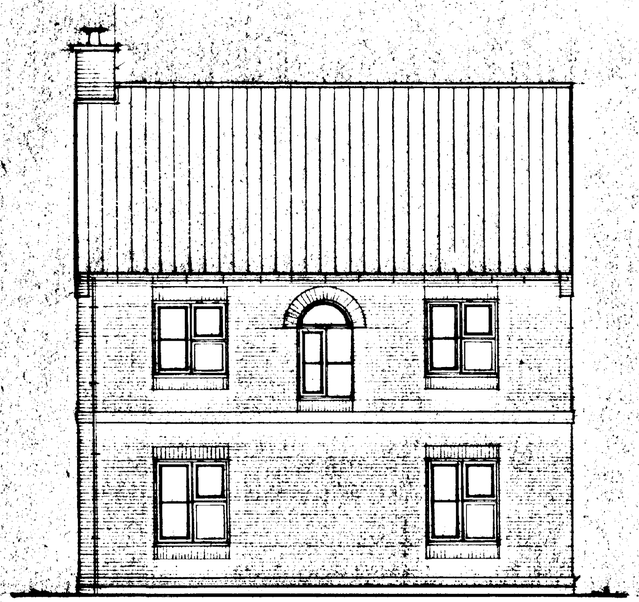


FRONT

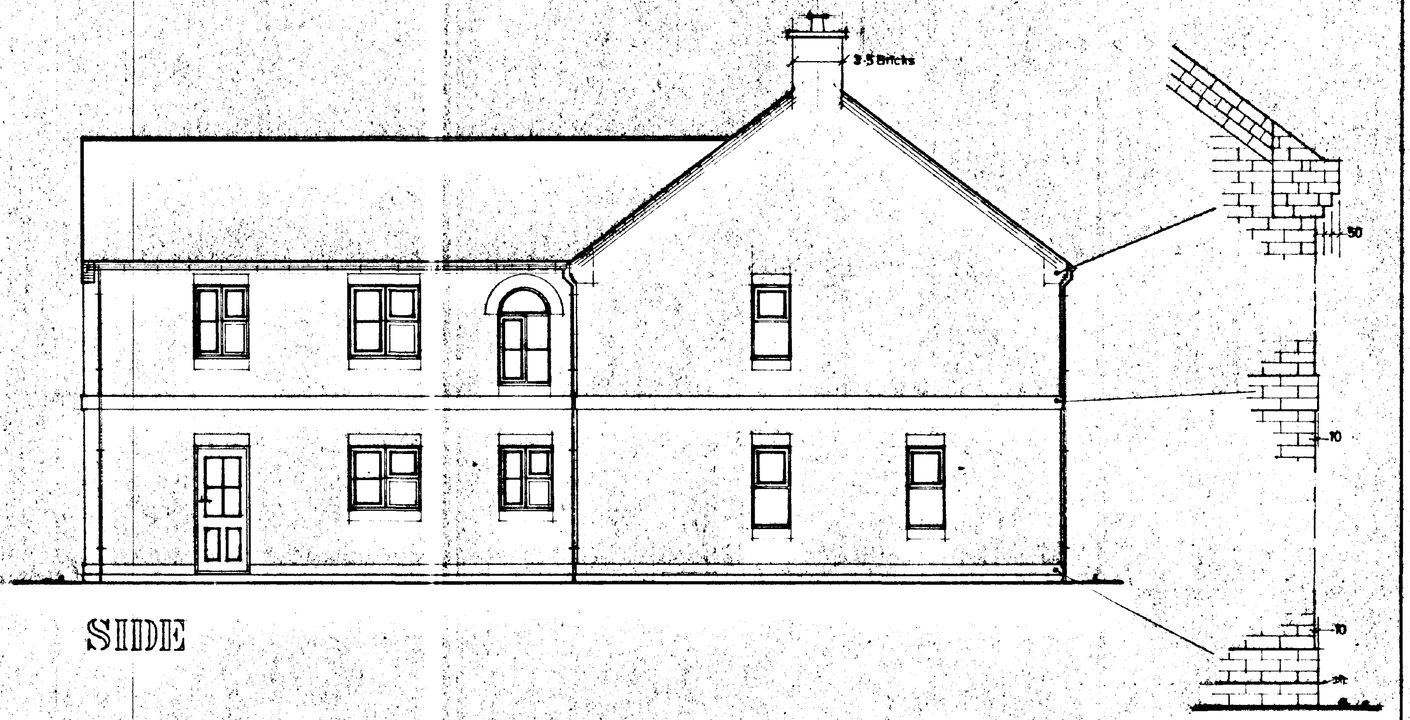

SIDE

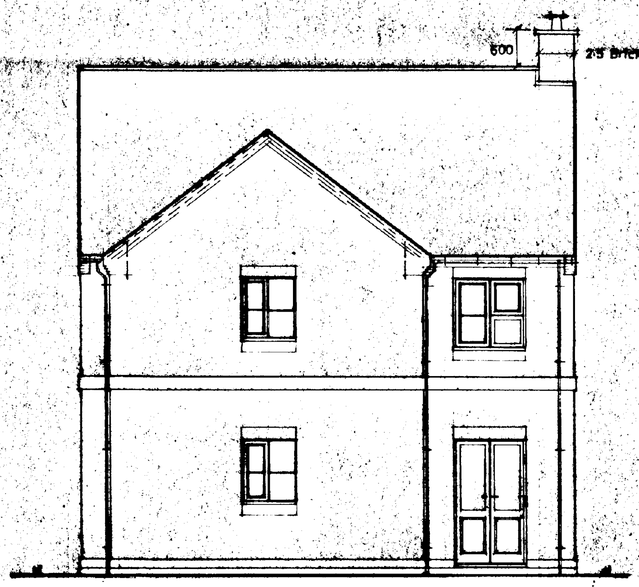

REAR

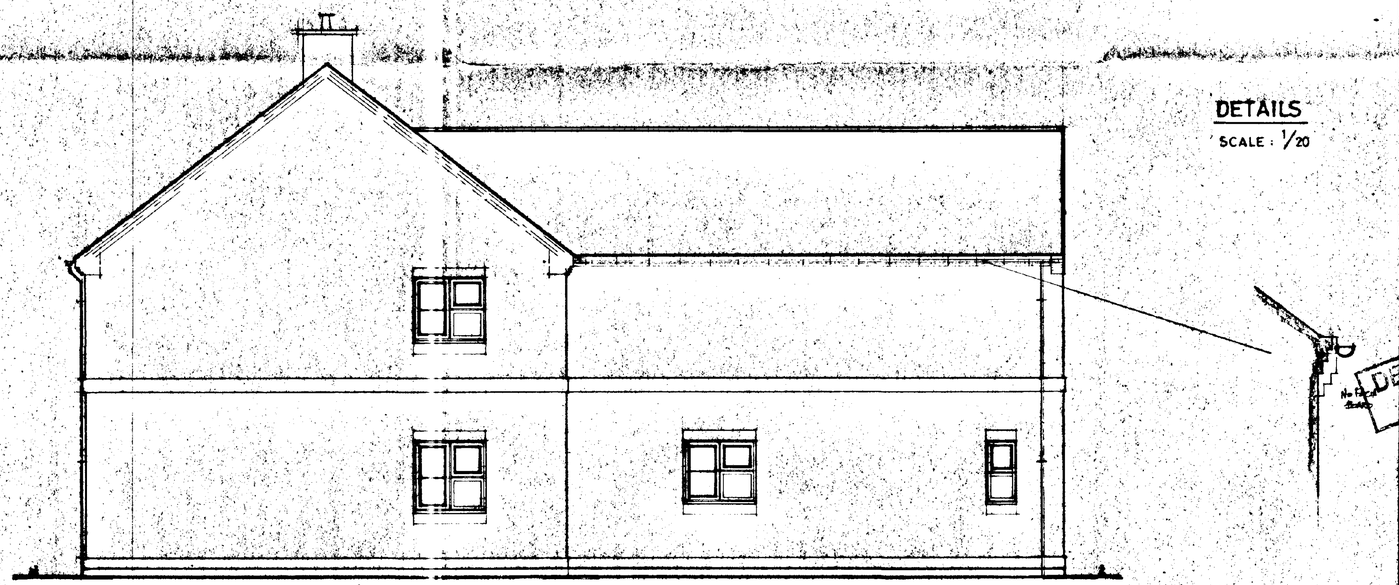

SIDE

DETAILS
SCALE : 1/20

AMENDED PLAN
Ref.

DETERMINED PLAN
25 JAN 1996
Ref: H09/1195/95

A 2315 Brochure Details etc Attached

G. R. MERCHANT
LENG AMICE, FIWO,
ARCHITECTURAL, STRUCTURAL
& LAND DRAINAGE CONSULTANT
TEL: HOLBEACH (01406) 490800

PROJECT:
4 BEDROOM HOUSE & GARAGE
CHURCH STREET
HOLBEACH

CLIENT:
L GALE
40 CHURCH STREET
HOLBEACH

SCALES: 1/50


DATE: JAN 1996

G.R. MERCHANT


DRAWING No.: LG4

REVISIONS: A


SUMMIT

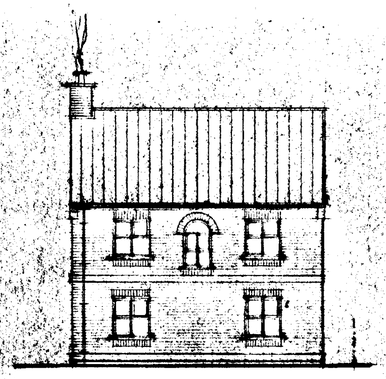


FRONT

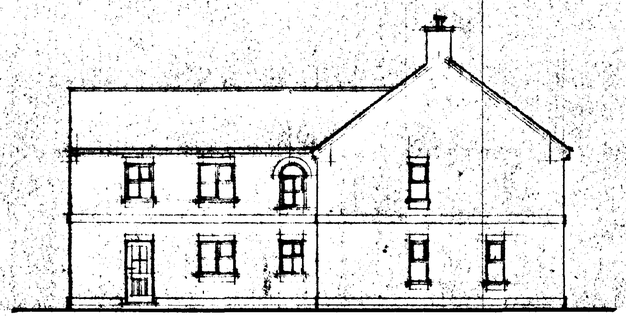


SIDE

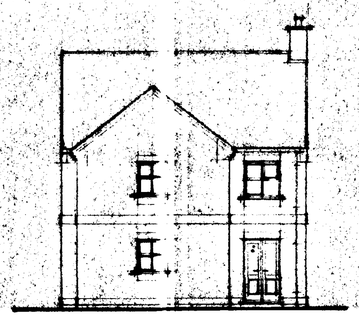


REAR

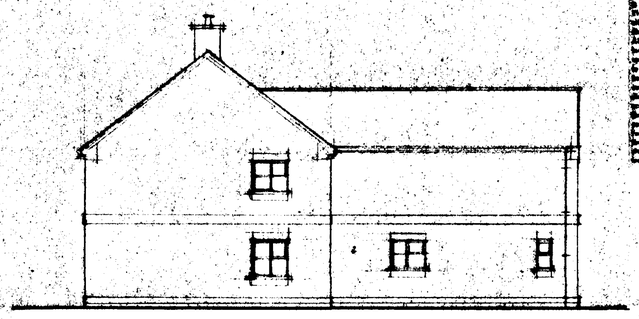

SIDE

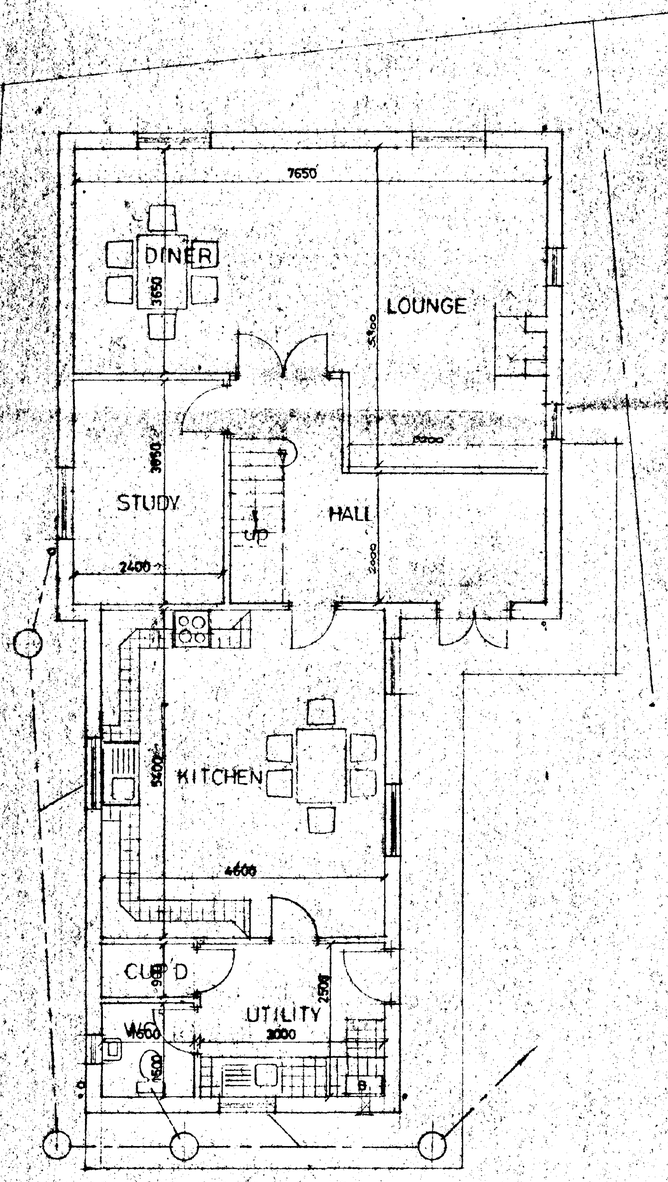

GROUND FLOOR PLAN

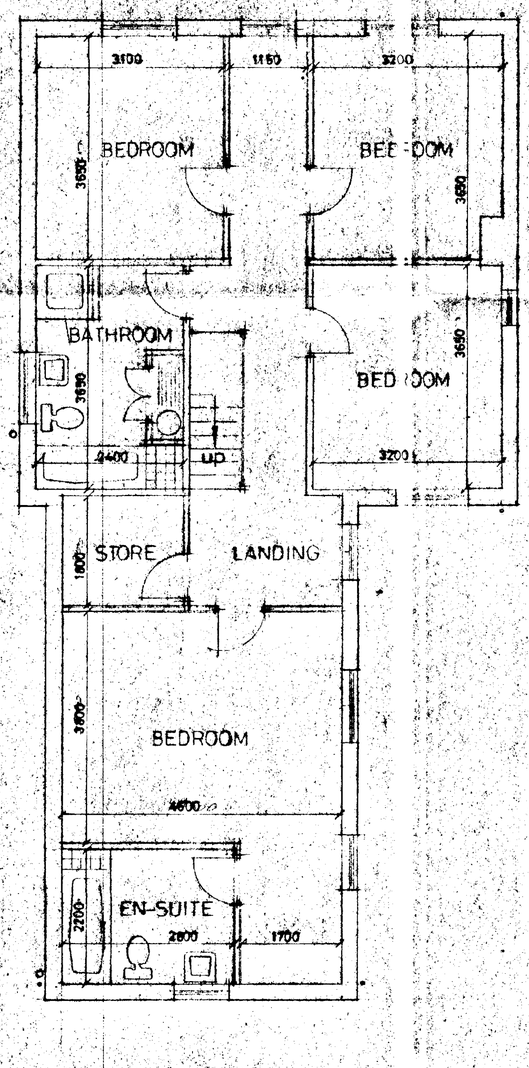

FIRST FLOOR PLAN

DO NOT SCALE FROM THIS DRAWING

This drawing is copyright and may not be altered, traced, photographed or used for any purpose other than that for which it is issued.
The General Contractor is to check all dimensions on site and report discrepancies to the Architect.
All details shown on this drawing including descriptions are based upon typical site conditions related to the area. No responsibility can be accepted for abnormal conditions which may be discovered during construction unless reported to the Architect and design processing may be implemented. Site soil surveys are recommended to support specifications as variations specific site conditions before foundations work is undertaken.

AMENDED PLAN
Ref.

D.C. PLANNING PLAN
25 JAN 1996
Ref: H05/1149/95.

B. 28.1.96. Amendments, Patterning, Etc. - [illegible]
A. 5.1.96. Amend Windows


G. R. MERCHANT
I.ENG AMICE, FIWO,
ARCHITECTURAL, STRUCTURAL
& LAND DRAINAGE CONSULTANT
TEL: HOLBEACH (01406) 480800

PROJECT:
4 BEDROOM HOUSE & GARAGE
CHURCH STREET
HOLBEACH.

CLIENT:
L. GALE
66 CHURCH STREET
HOLBEACH


SCALES: *1/50 1/100*
DATE: *NOV 1995.*
G.R. MERCHANT
DRAWING No.: *LG.2 B*
REVISIONS: *A. B.*

SUMMIT
8046 1194T

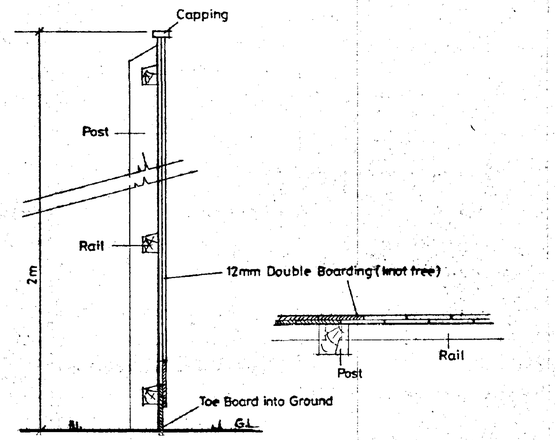


ACOUSTIC FENCE DETAIL AtoB

SCALE : 1/10

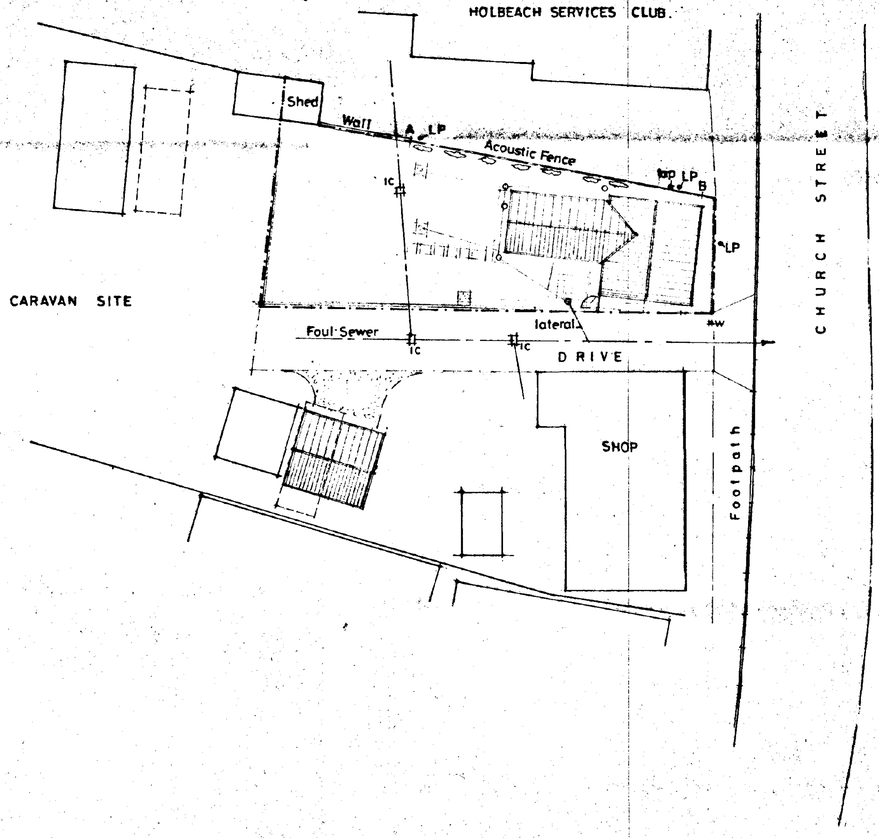

SITE PLAN

SCALE : 1/250

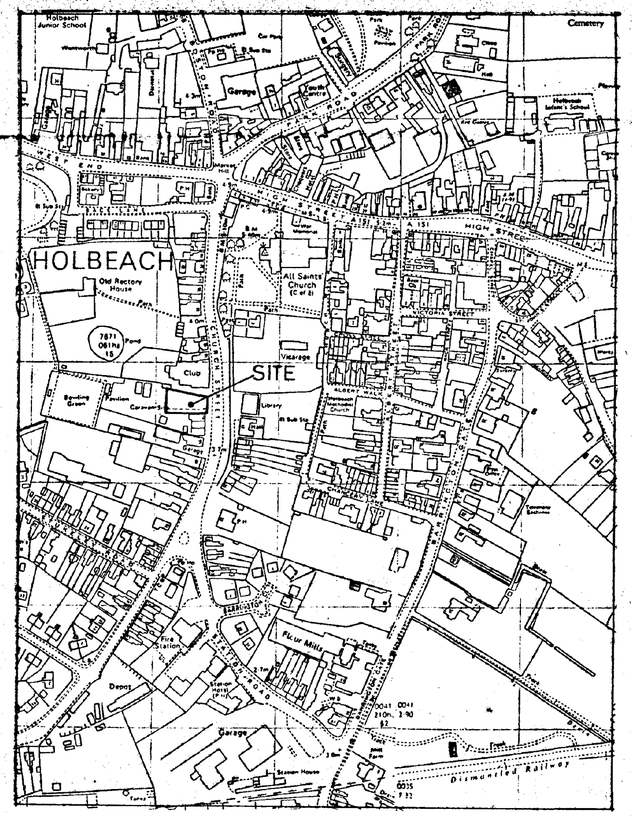

LOCATION PLAN

SCALE : 1/2500

AMENDED PLAN
Ref. A1

SOUTH HOLLAND DC
HOUSING & PLANNING
16 SEP 1999
Ref: H192/95

B. 21.7.99 Re-position GARAGE.
A. 24.1.96. Acoustic Fence.

G. R. MERCHANT
I.ENG AMICE, FIWO,
ARCHITECTURAL, STRUCTURAL
& LAND DRAINAGE CONSULTANT
TEL: HOLBEACH (01406) 490800

PROJECT:
4 BEDROOM HOUSE & GARAGE
CHURCH STREET
HOLBEACH.

CLIENT:
L. GALE
60 CHURCH STREET
HOLBEACH

SCALES:	DATE:
AS INDICATED	*NOV 1995.*
G.R.MERCHANT.	DRAWING No.: *LG.1 B.*

REVISIONS:
A.B.

DO NOT SCALE FROM THIS DRAWING
This drawing is copyright and must not be altered, traced, photographed or used for any purpose other than that for which it is issued.
The General Contractor is to check all dimensions on site and report discrepancies to the Architect.
All details shown on this drawing including foundations are based upon typical site conditions related to the area. No responsibility can be accepted for abnormal conditions which may be discovered during construction unless reported to the Architect so that design amendments may be considered. Site soil surveys are recommended in respect of foundations to establish specific site conditions before foundation work is undertaken.

SUMMIT

6046 11947