



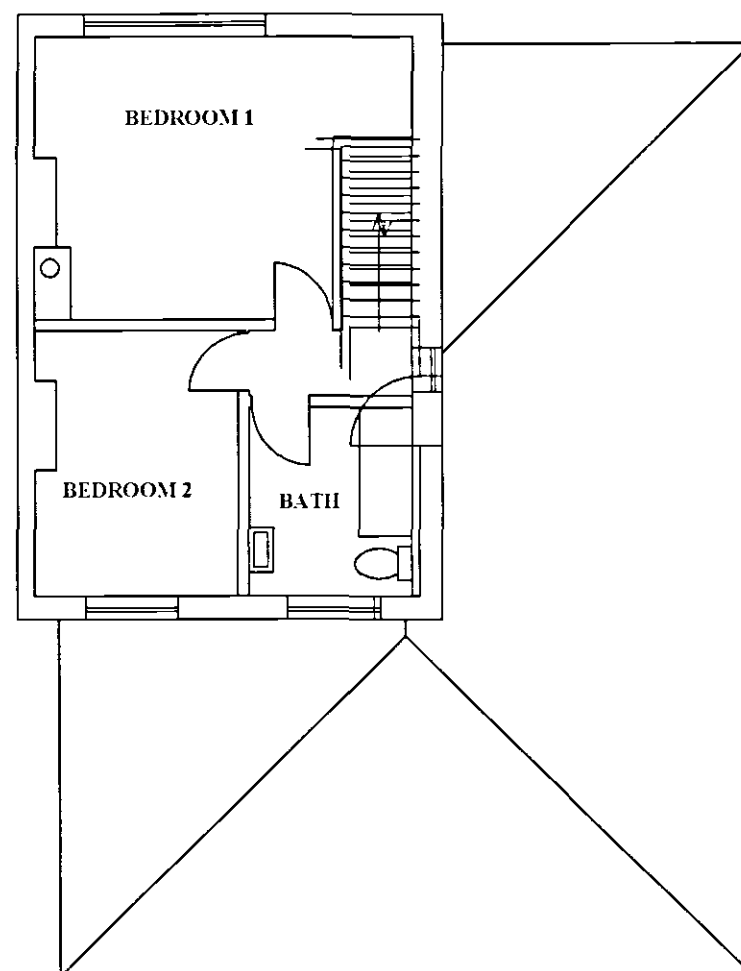

ROOF PLAN

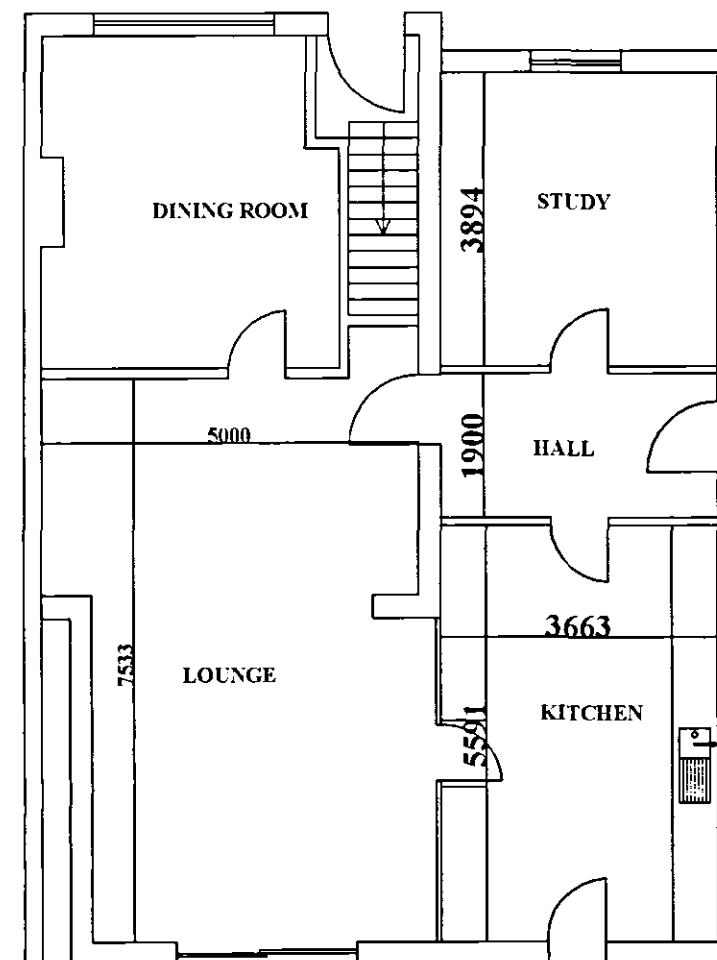

GROUND FLOOR PLAN

Flannigan
30 AUG 2005
1199/05

General Notes

THIS DRAWING SHALL BE READ IN CONJUNCTION WITH THE SEPERATE BUILDING REGULATION SPECIFICATION NOTES

ALL DIMENSIONS SHALL BE CHECKED ON SITE AND UNDER NO CIRCUMSTANCES SHALL DIMENSIONS BE TAKEN FROM THE DRAWINGS AND USED FOR TENDERING ORDERING OR CONSTRUCTION PURPOSES WITHOUT CHECKING THEM ON SITE FIRST

THIS DRAWING IS THE COPYRIGHT OF J W MOSES AND SHALL NOT BE COPIED WITHOUR EXPRESS CONSENT

DETERMINED PLAN

No.	Revision/Issue	Date

Firm Name and Address
JOHN W MOSES M.R.I.C.S
CHARTERED SURVEYOR
3 PINE COURT
SPALDING
LINCOLNSHIRE
PE12 6FG

Project Name and Address
PROPOSED
ALTERATIONS AND
EXTENSION TO
3 HOLBEACH CLOUGH ROAD
HOLBEACH CLOUGH
LINCOLNSHIRE

Project JWM/HCR/03	Sheet PROPOSED FLOOR PLANS
Date 14/8/05	
Scale 1:100	