
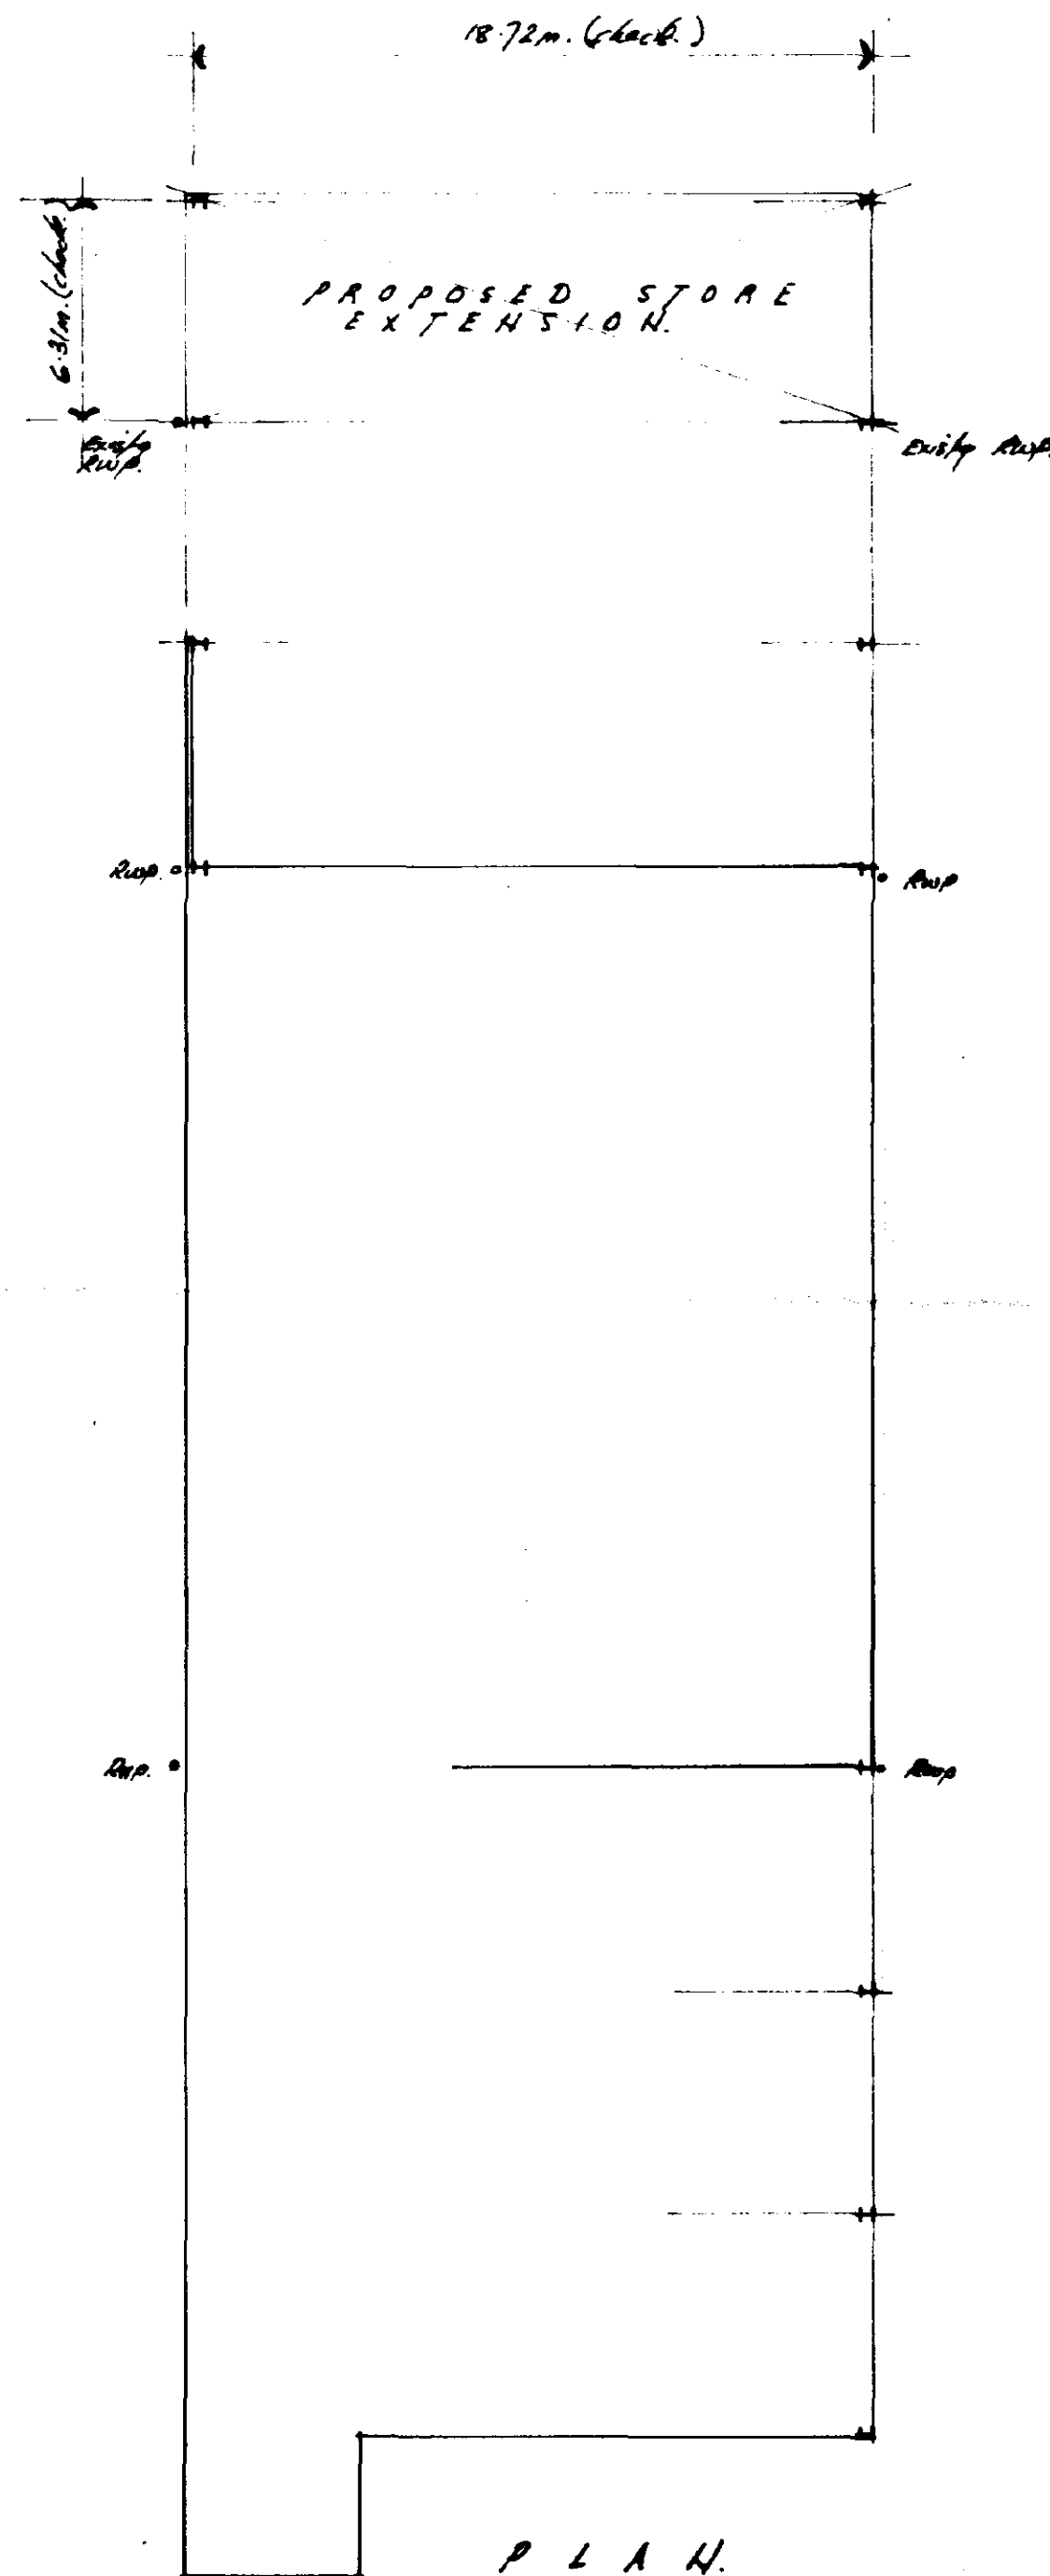
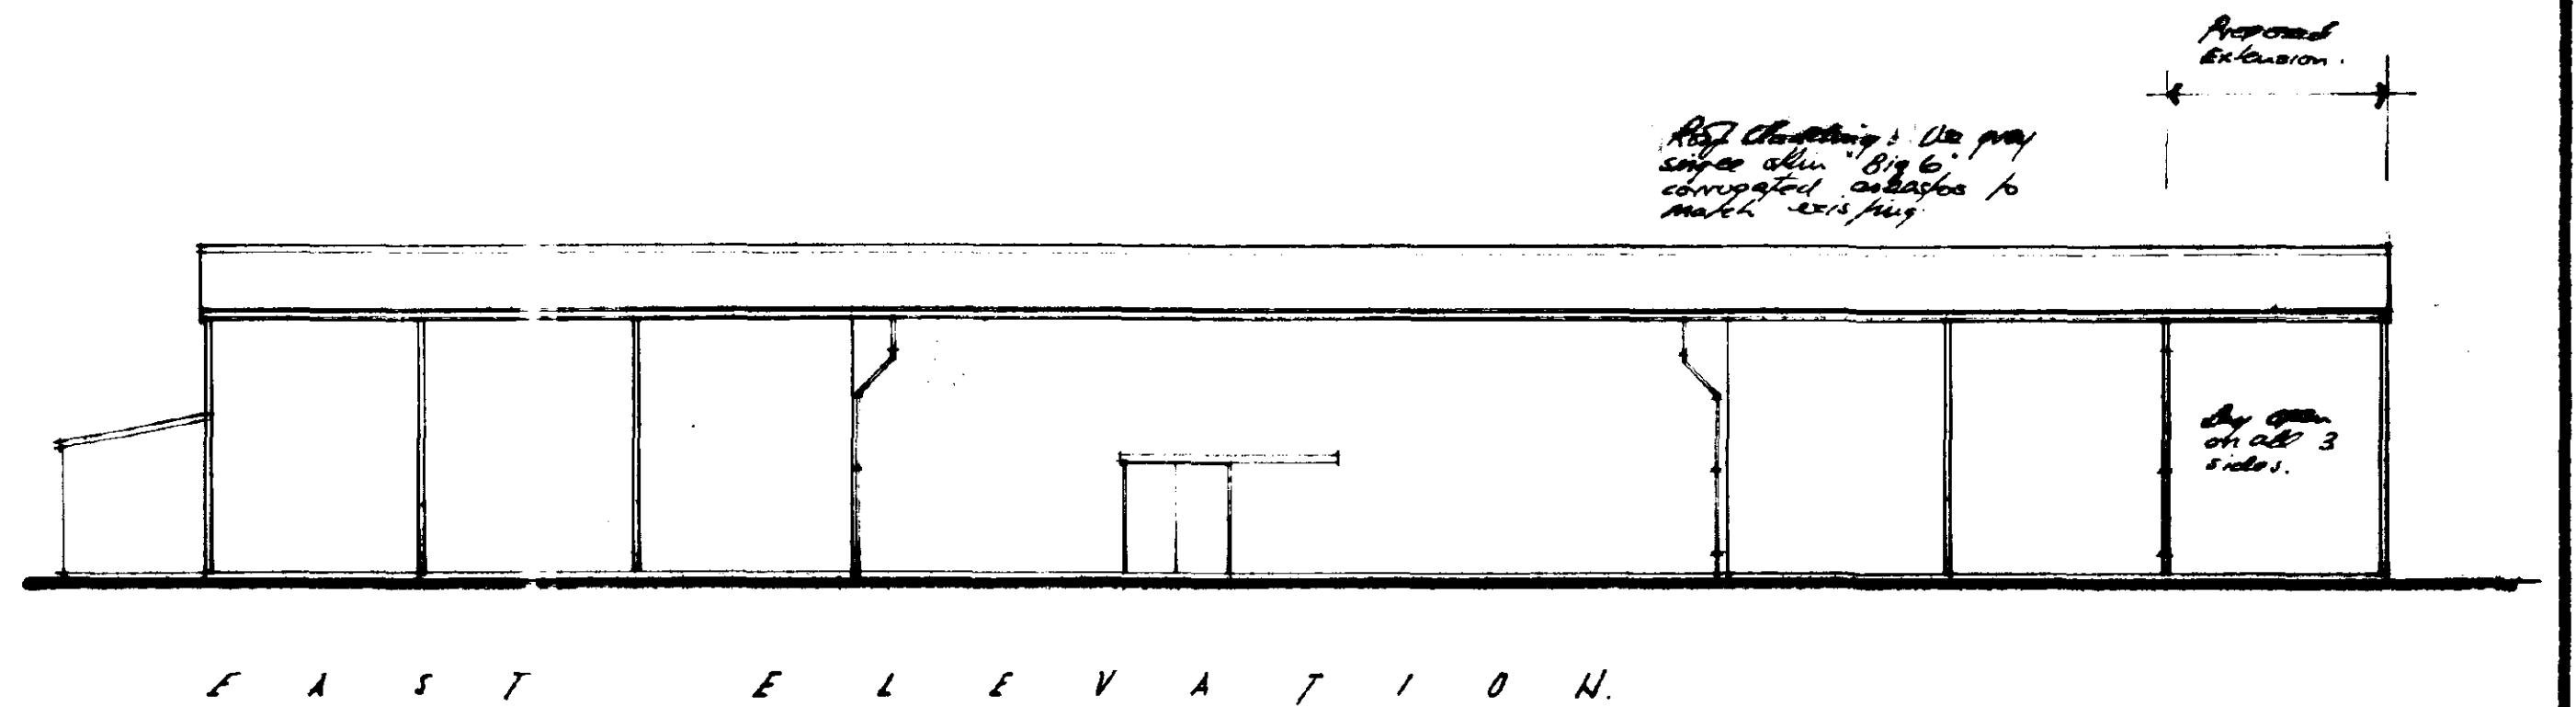
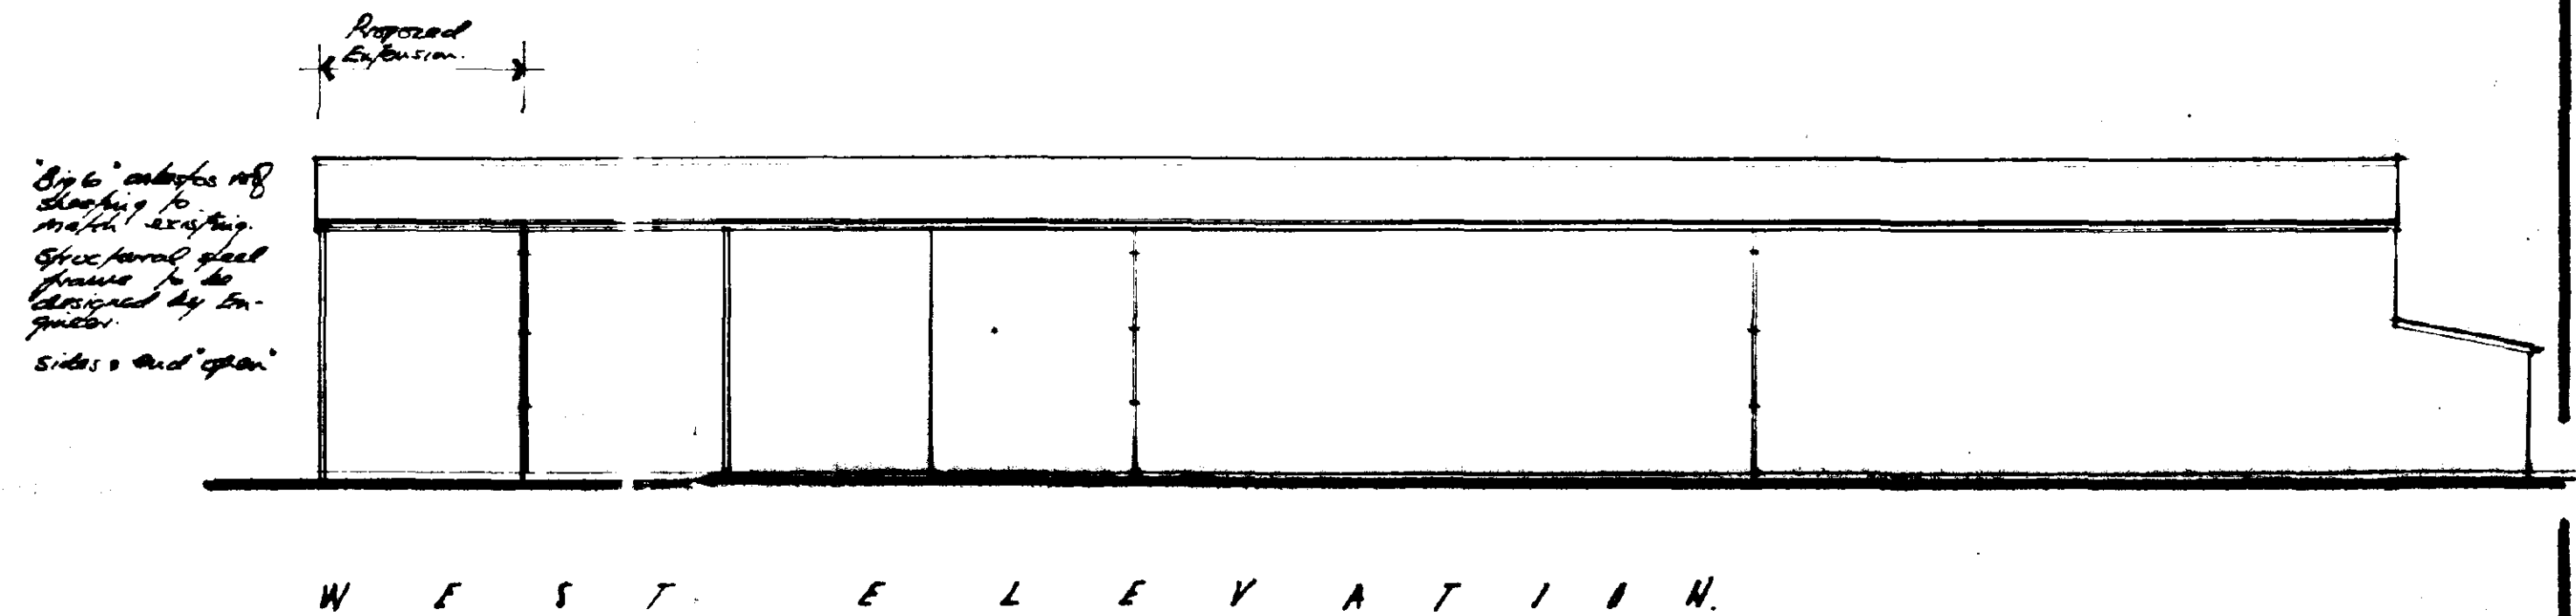
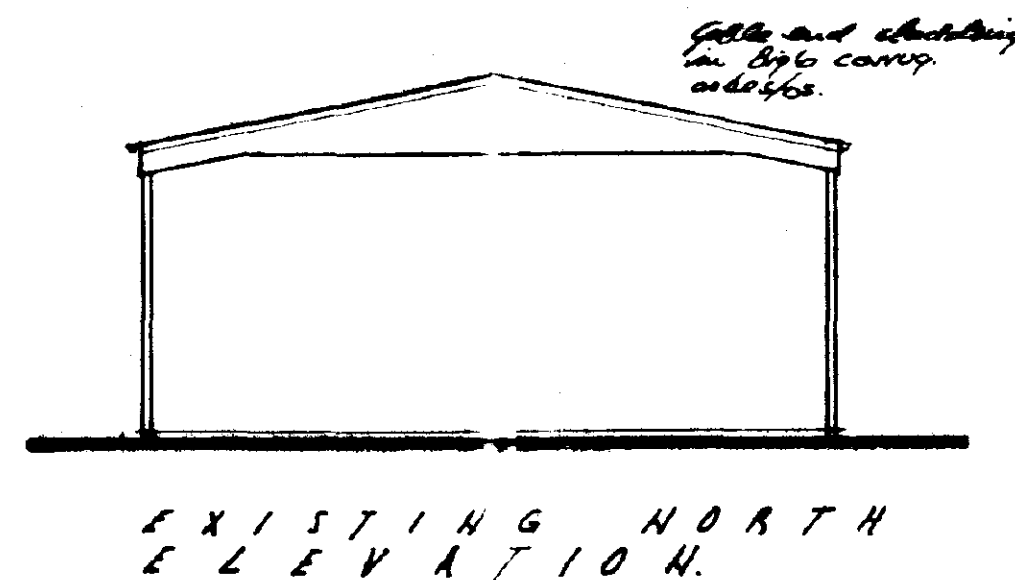


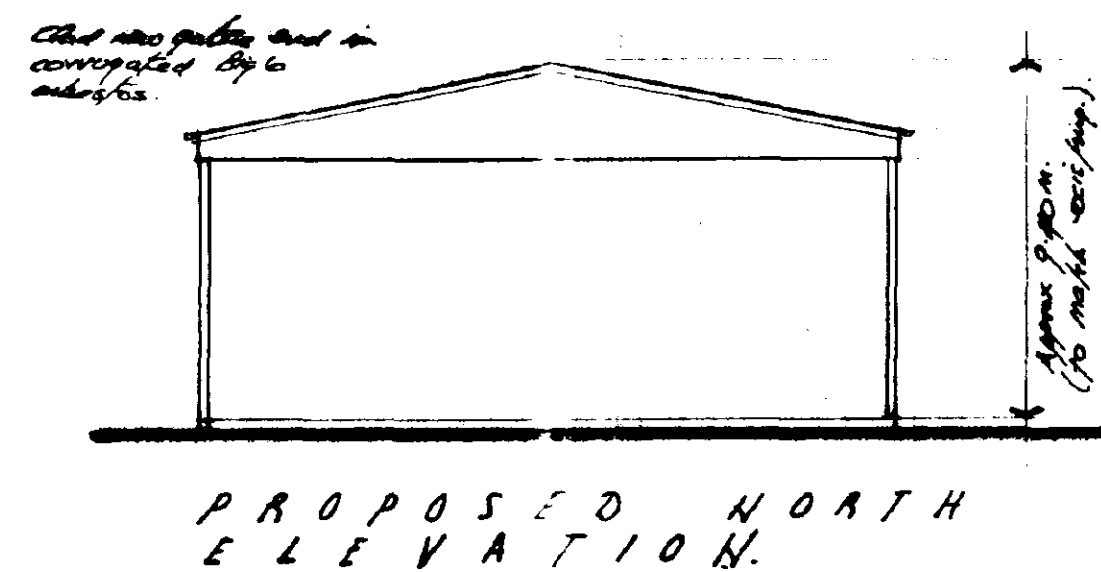

SOUTH HIDE
HOUSING
14 DEC 1995
Ref: 1202/95

PROPOSED SINGLE BAY
EXTENSION TO THE
ENVIRONMENT STORE.
WASHWAY HOUSE FARM.
HOLBEACH. FOR
O. A. TAYLOR & SONS.


PLANNING DRAWING.

SCALE : 1 TO 200.
DATE : DEC. 1995.
DRAWN : P. Godfrey

BUILDING & DESIGN CONSULTANTS:
PETER GODFREY.
ASSOC. CHARTERED INST. OF BUILDING.
WORMEGAY ROAD.
BLACBOROUGH END, RUNCIE STRIN.
TEL / FAX : 01553-840632.

DETERMINED
PLAN

Drawing No: 11/95/2005.6.

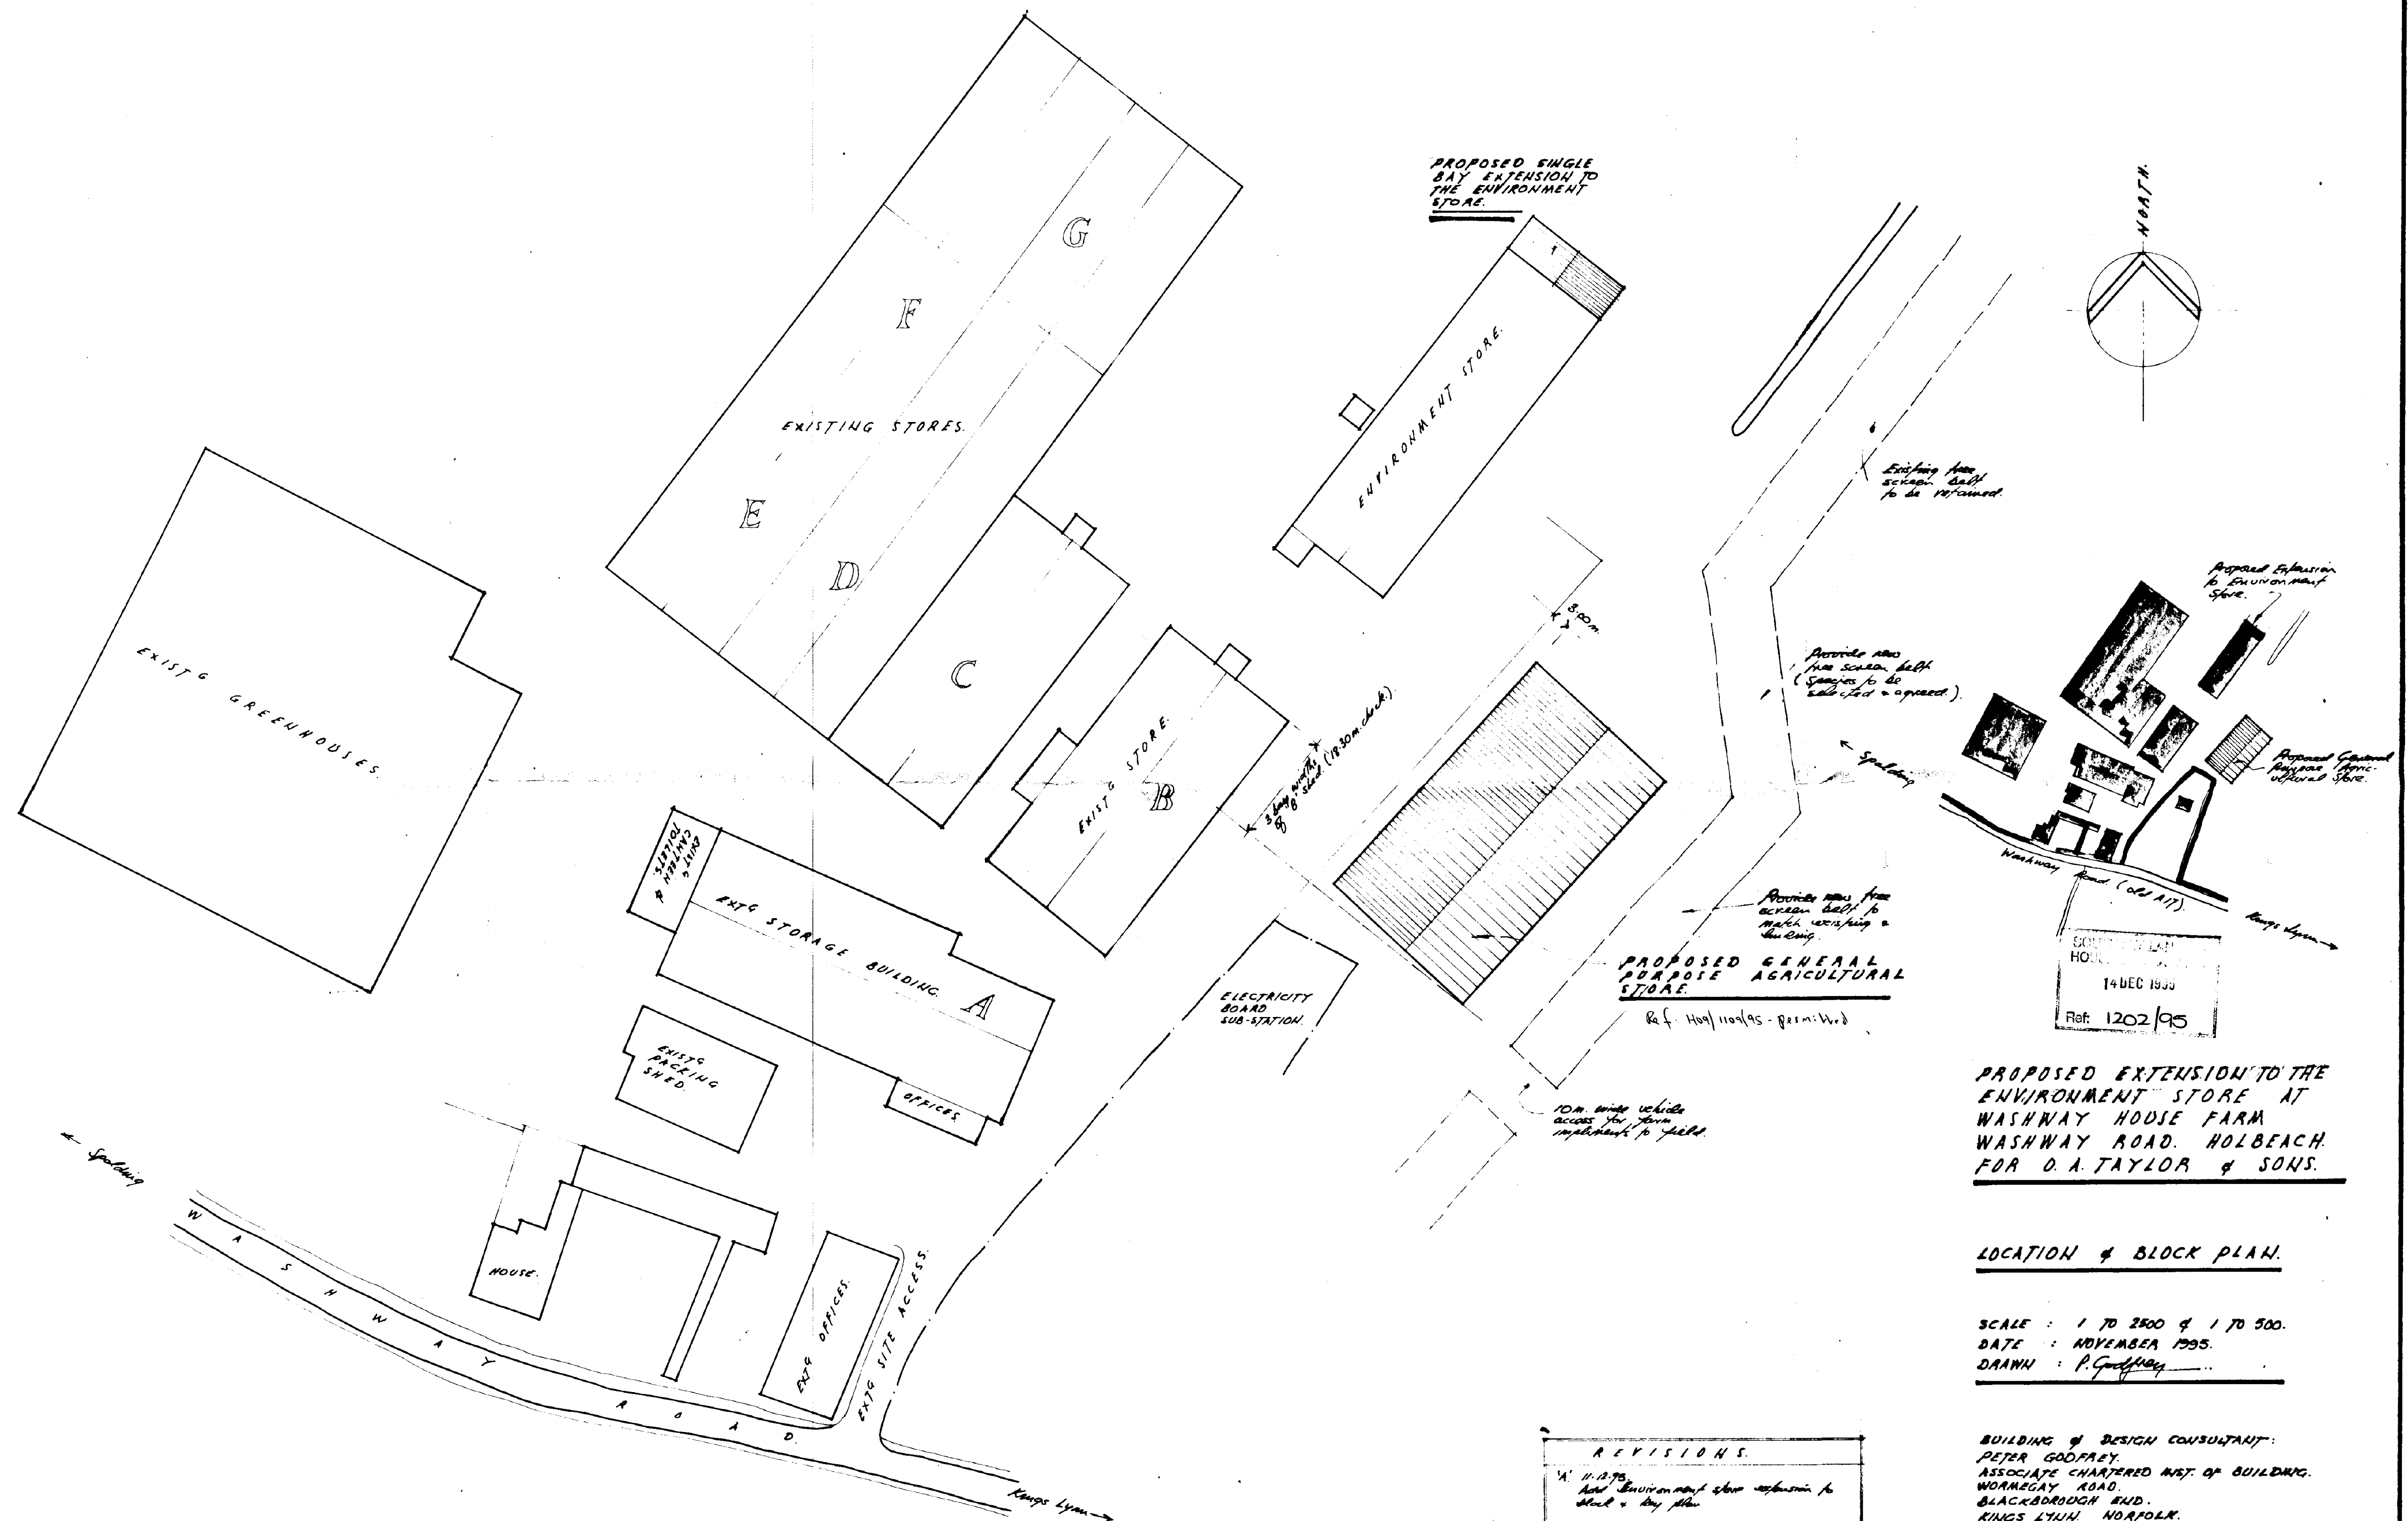

PROPOSED EXTENSION TO THE
ENVIRONMENT STORE AT
WASHWAY HOUSE FARM
WASHWAY ROAD, HOLBEACH
FOR O.A. TAYLOR & SONS.

LOCATION & BLOCK PLAN.

SCALE : 1 TO 2500 & 1 TO 500.
DATE : NOVEMBER 1995.
DRAWN : P. Godfrey

BUILDING & DESIGN CONSULTANT:
PETER GODFREY
ASSOCIATE CHARTERED INST. OF BUILDING
WORMEGAY ROAD
BLACKBROOK END
KINGS LYNN, NORFOLK
TEL / FAX 01553-840682

REVISIONS.	
1.	11.11.95
Add Environment store extension to block & lay plan	

REVISIONED
PLAN

Drawing No: 11/95/2005-5'A'