
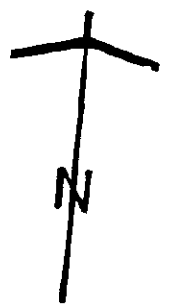


† James Street Lincoln 1842-1850
 ‡ New at London 1850-1852

Tinsley Foods

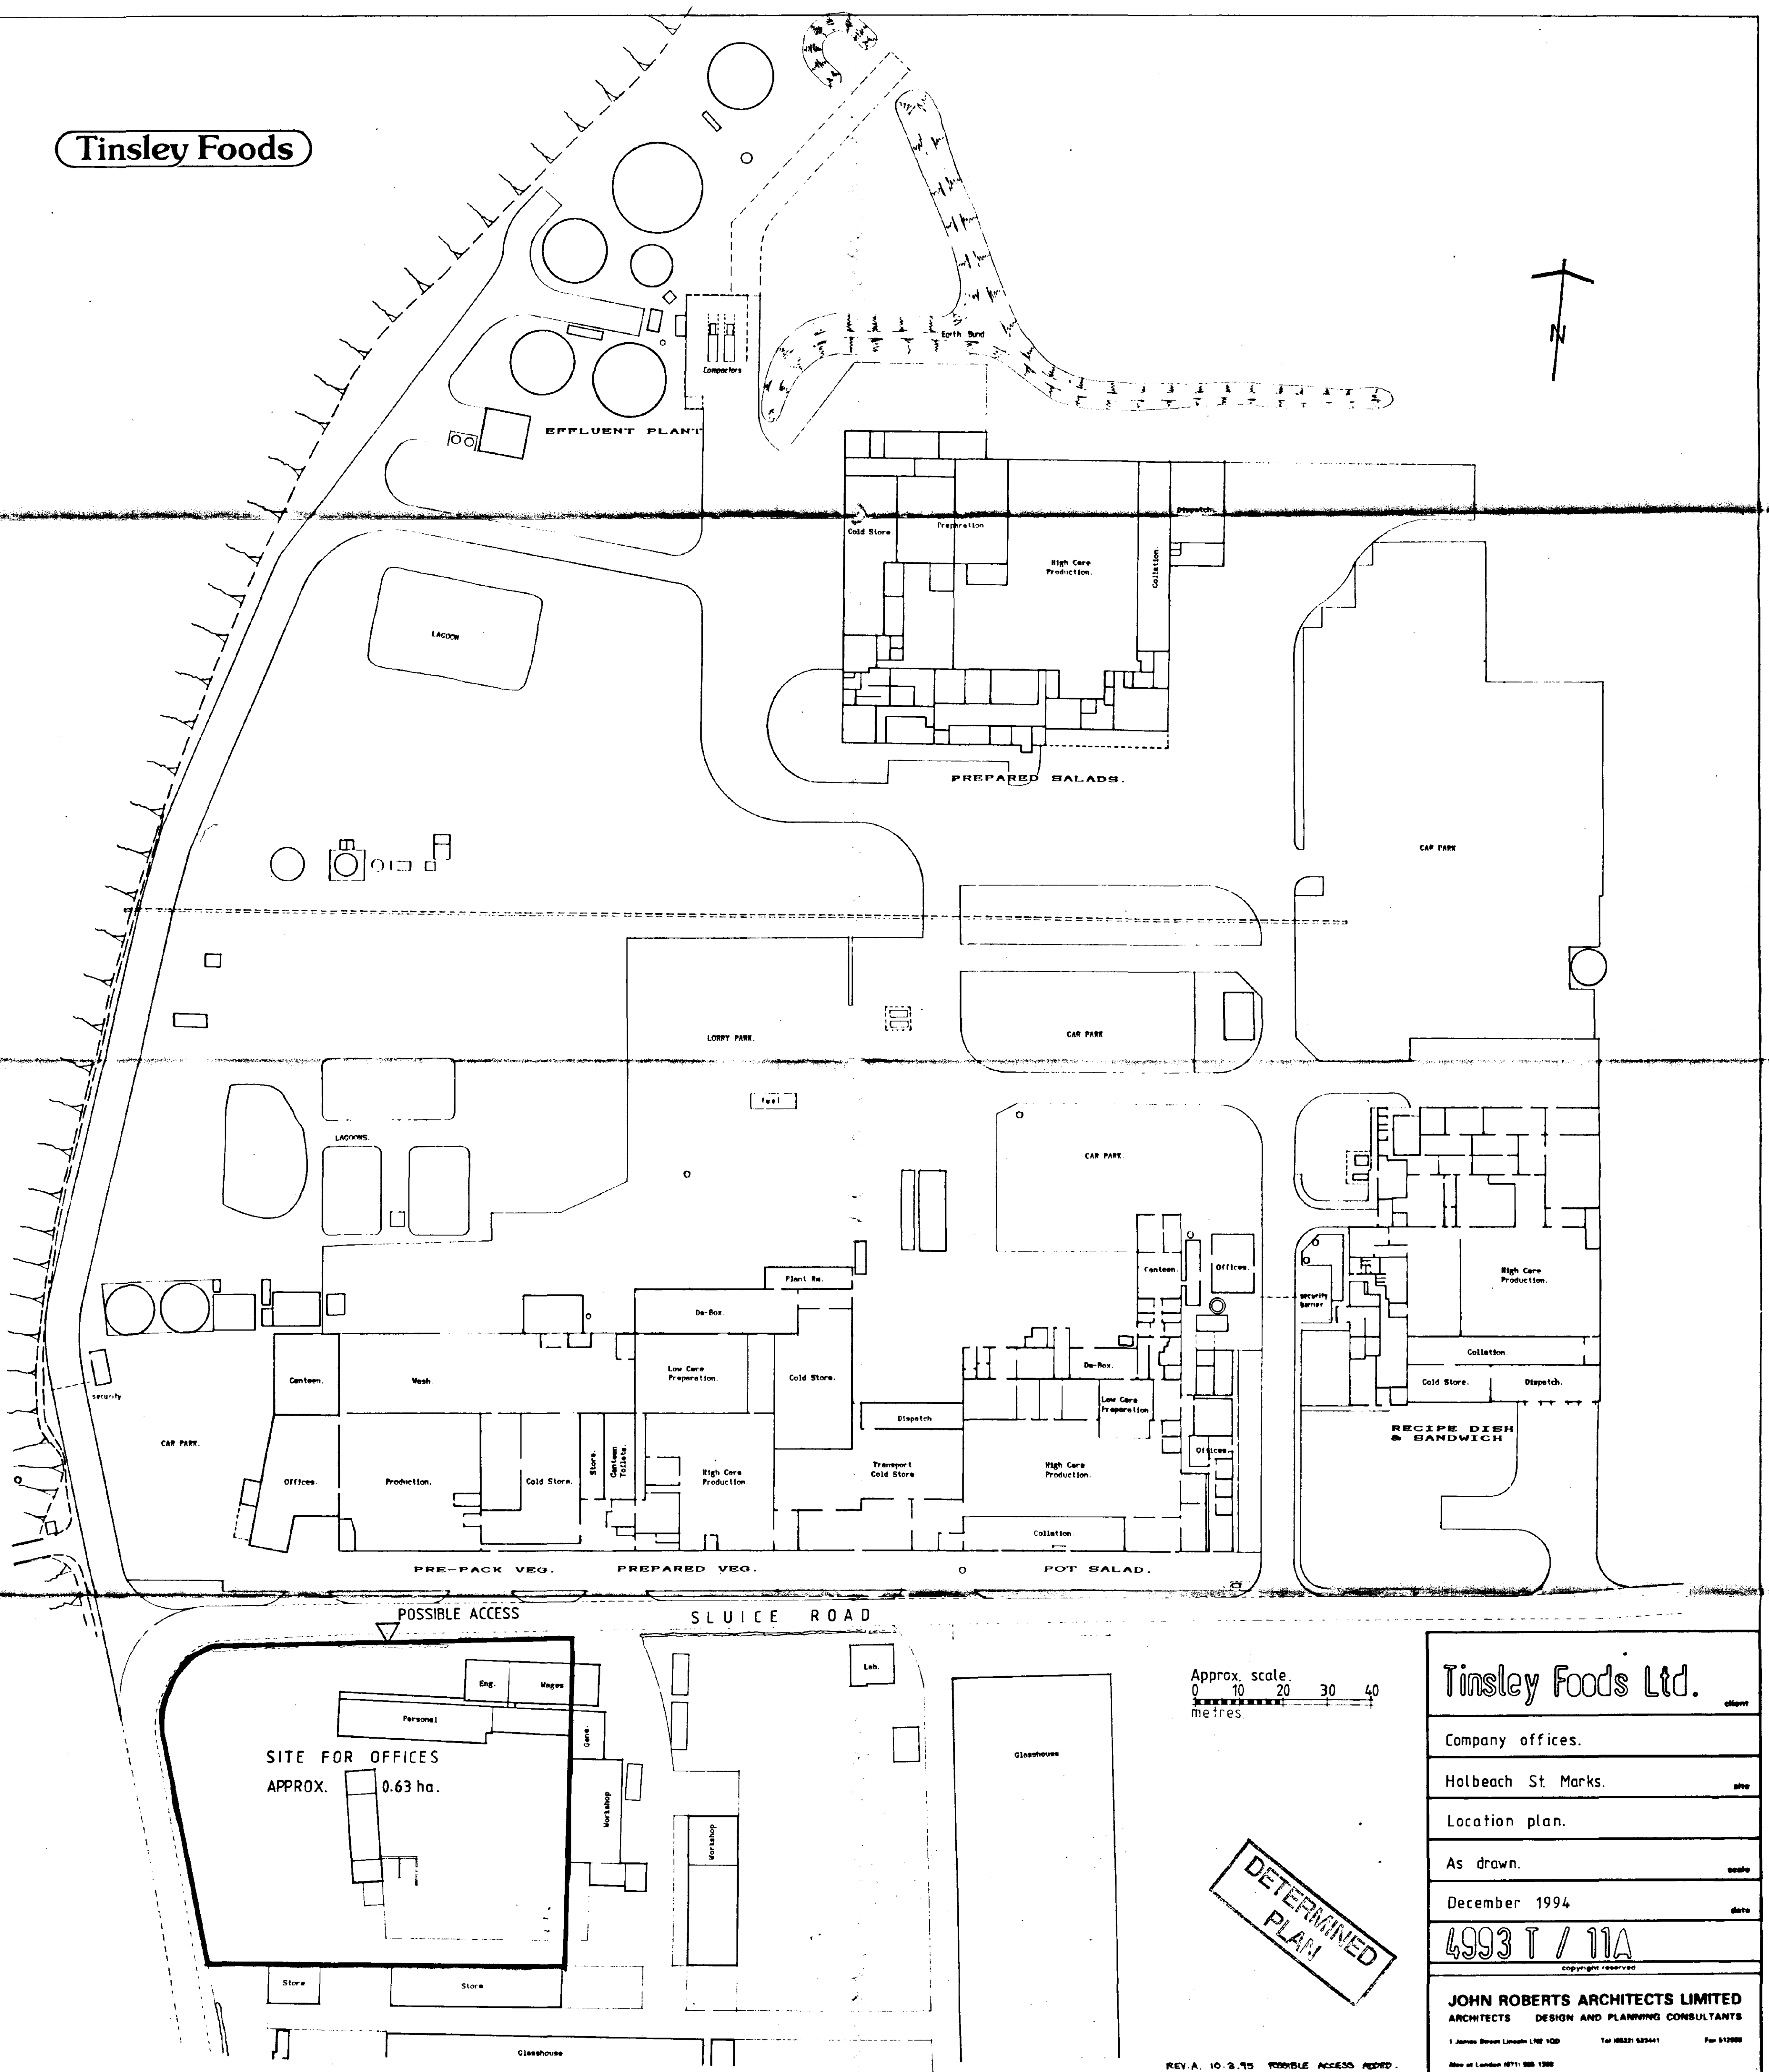

Tinsley Foods Ltd.

Company offices.

Holbeach St Marks.

Location plan.

As drawn.

December 1994

4993 T / 11A

copyright reserved

JOHN ROBERTS ARCHITECTS LIMITED
ARCHITECTS DESIGN AND PLANNING CONSULTANTS

1 James Street Lincoln LN6 1DB Tel 08321 523441 Fax 012088
New at London 0711 888 1388

REV. A. 10.2.95 ROAD ACCESS ADDED.