


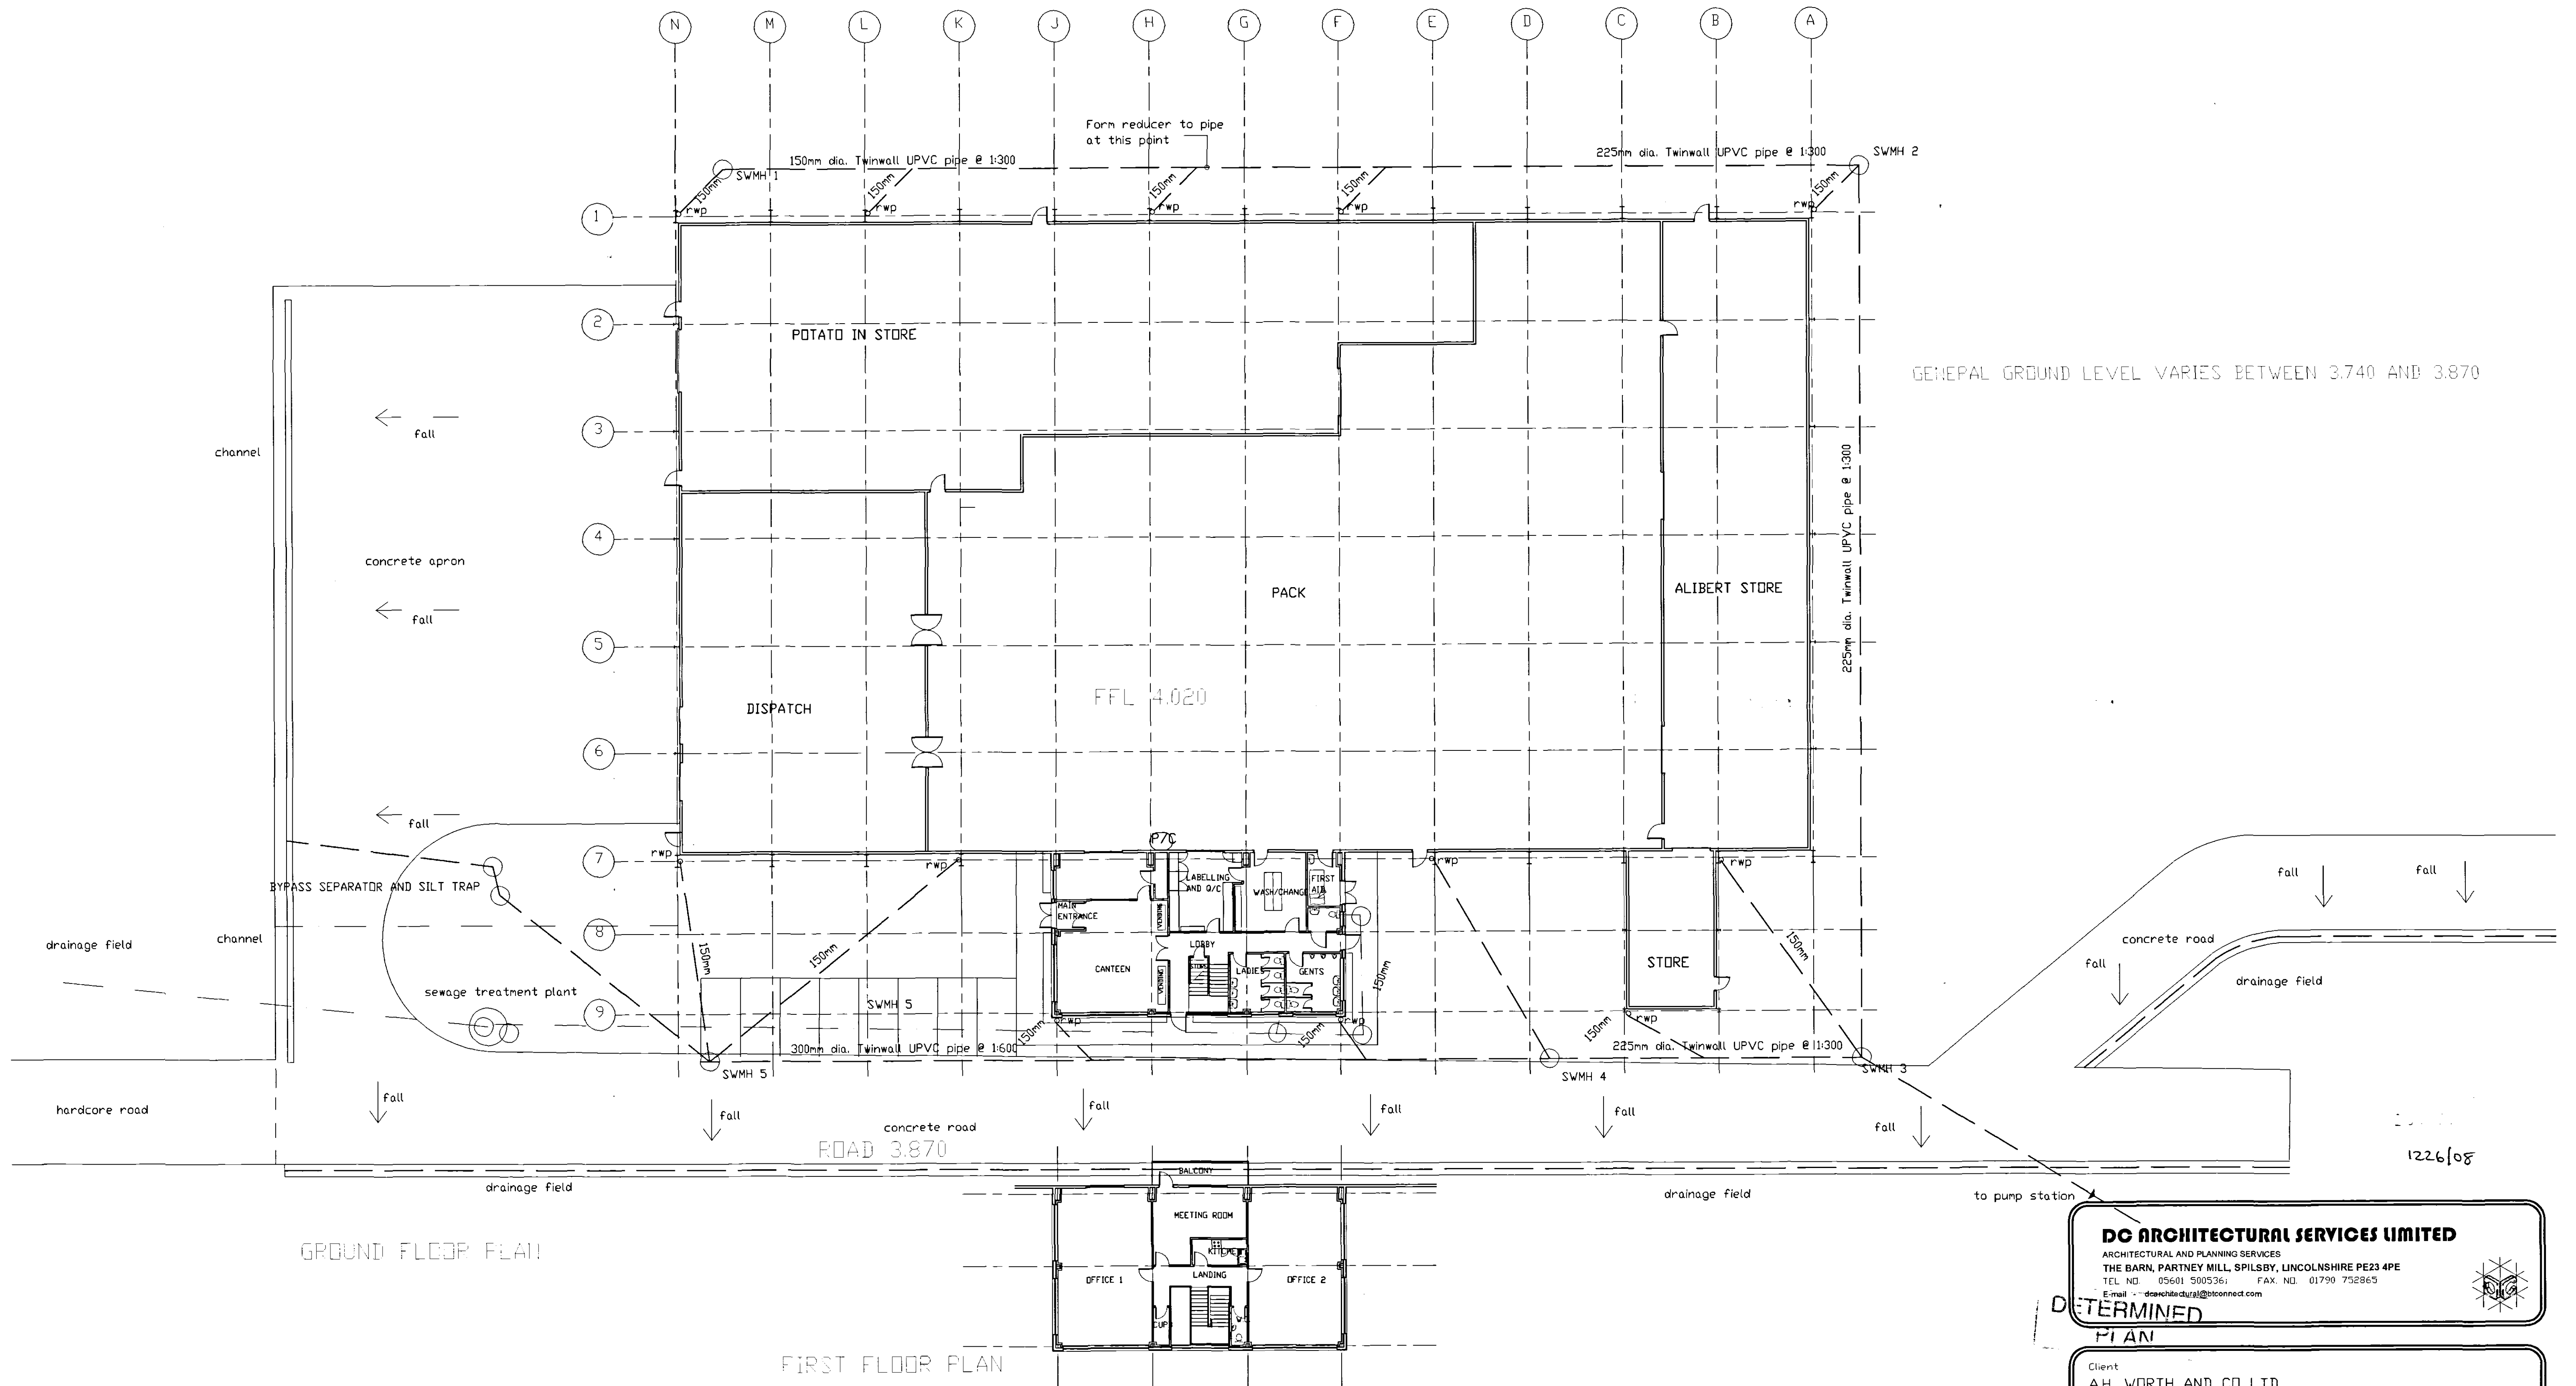

DC ARCHITECTURAL SERVICES LIMITED

ARCHITECTURAL AND PLANNING SERVICES
 THE BARN, PARTNEY MILL, SPILSBY, LINCOLNSHIRE PE23 4PE
 TEL NO. 05601 500536; FAX NO. 01790 752865
 E-mail: dcarchitectural@btconnect.com



DETERMINED
PLAN

Client
 A.H. WORTH AND CO LTD

Project
 ERECTION OF POTATO STORE AND USE OF LAND FOR INDUSTRIAL USE

Drawing Title
 PROPOSED PLANS

Drawing Number
 DC/74W/ 100

Scale
 1:200
 Date
 NOV 08

Drawn
 DB
 Checked