



The Three Chestnuts
FEN ROAD HOLBEACH
LINCS PE12 8QD

SCALE
1:100

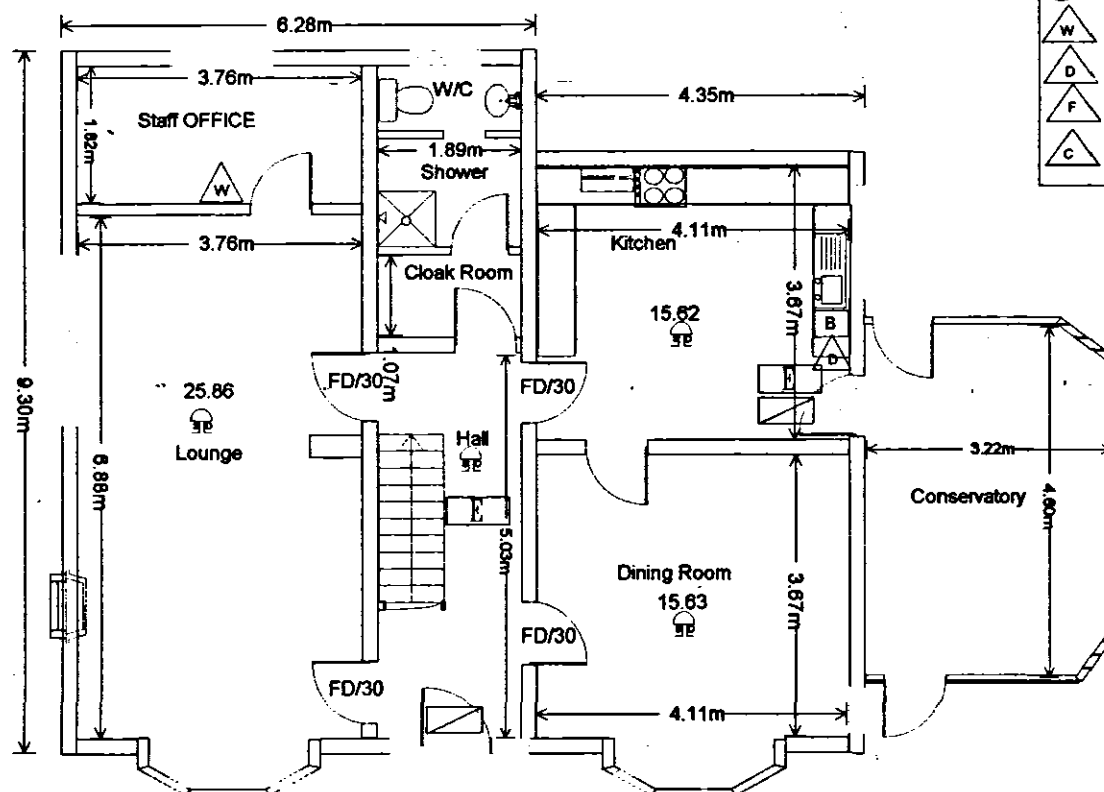

GROUND FLOOR	
[B]	FIRE BLANKET
[S/D]	SMOKE DETECTOR AUDIBLE ALARM
[E/L]	EMERGENCY LIGHTING
[IP]	FIRE ALARM PANEL
[FD/30]	Fire Door
[E/S]	EXIT SIGN
[S/D]	AUTO SMOKE DETECTOR VISUAL WARNING
[C]	FIRE ALARM CALL POINT
[W]	FIRE EXTINGUISHER WATER
[D]	FIRE EXTINGUISHER DRY FOAM
[F]	FIRE EXTINGUISHER FOAM
[C]	FIRE EXTINGUISHER CARBON DIOXIDE

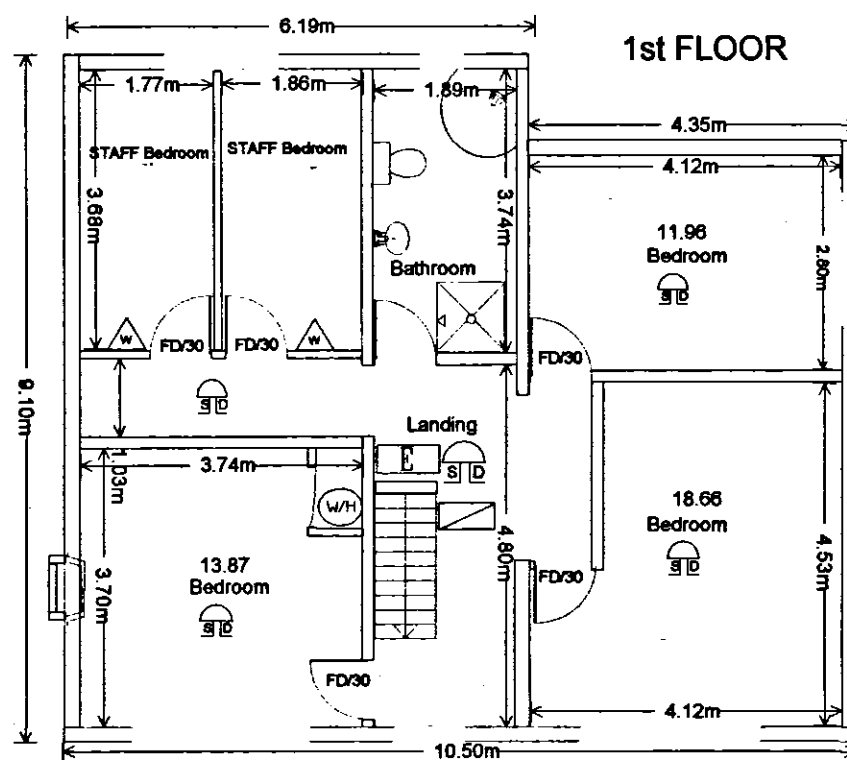

PROPOSED USE

DETERMINED
PLAN

SEDGEMOOR
ASHWELL PARK
TEL
01460 258001