



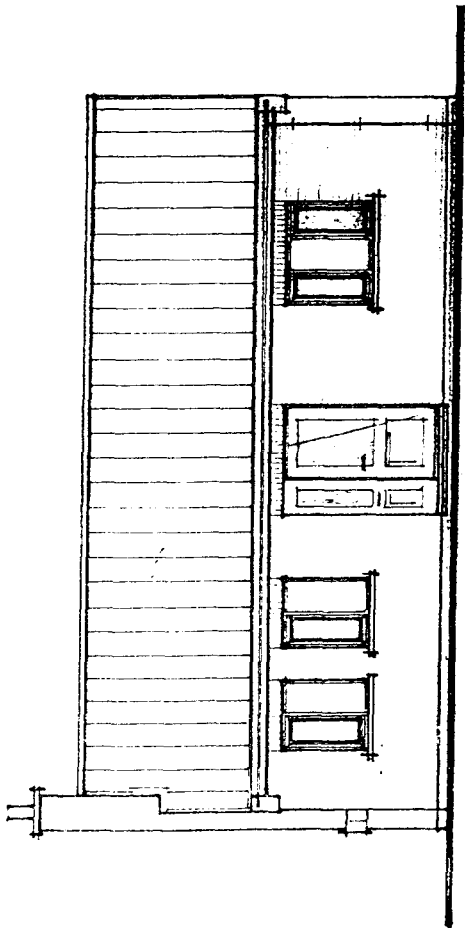


FRONT


SOUTH HOLLAND DC
HOUSING & PLANNING
22 OCT 2001
Ref: 123101

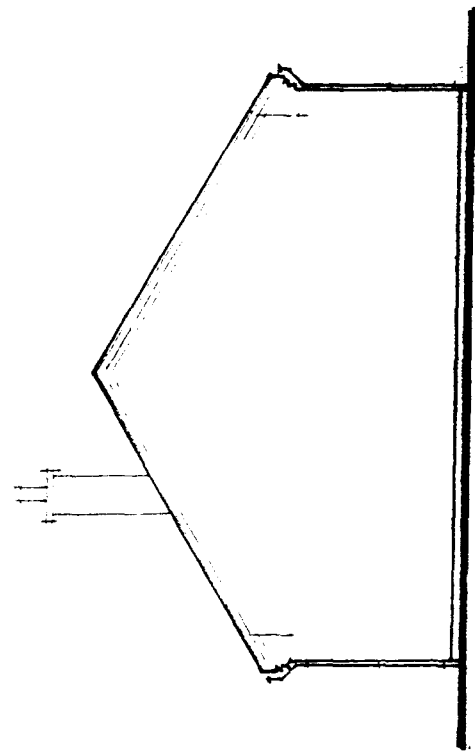


SIDE

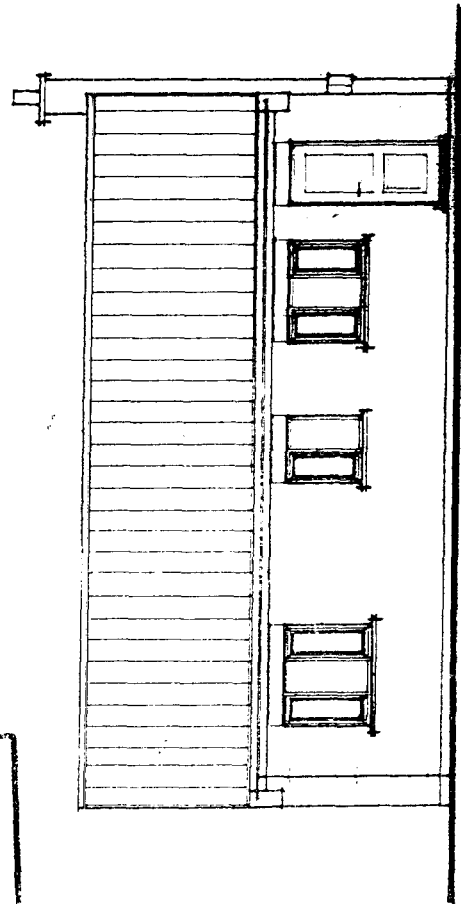

REAR

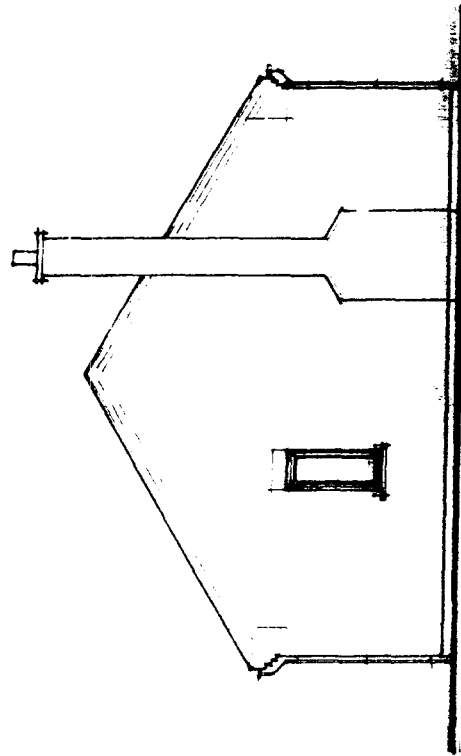


SIDE

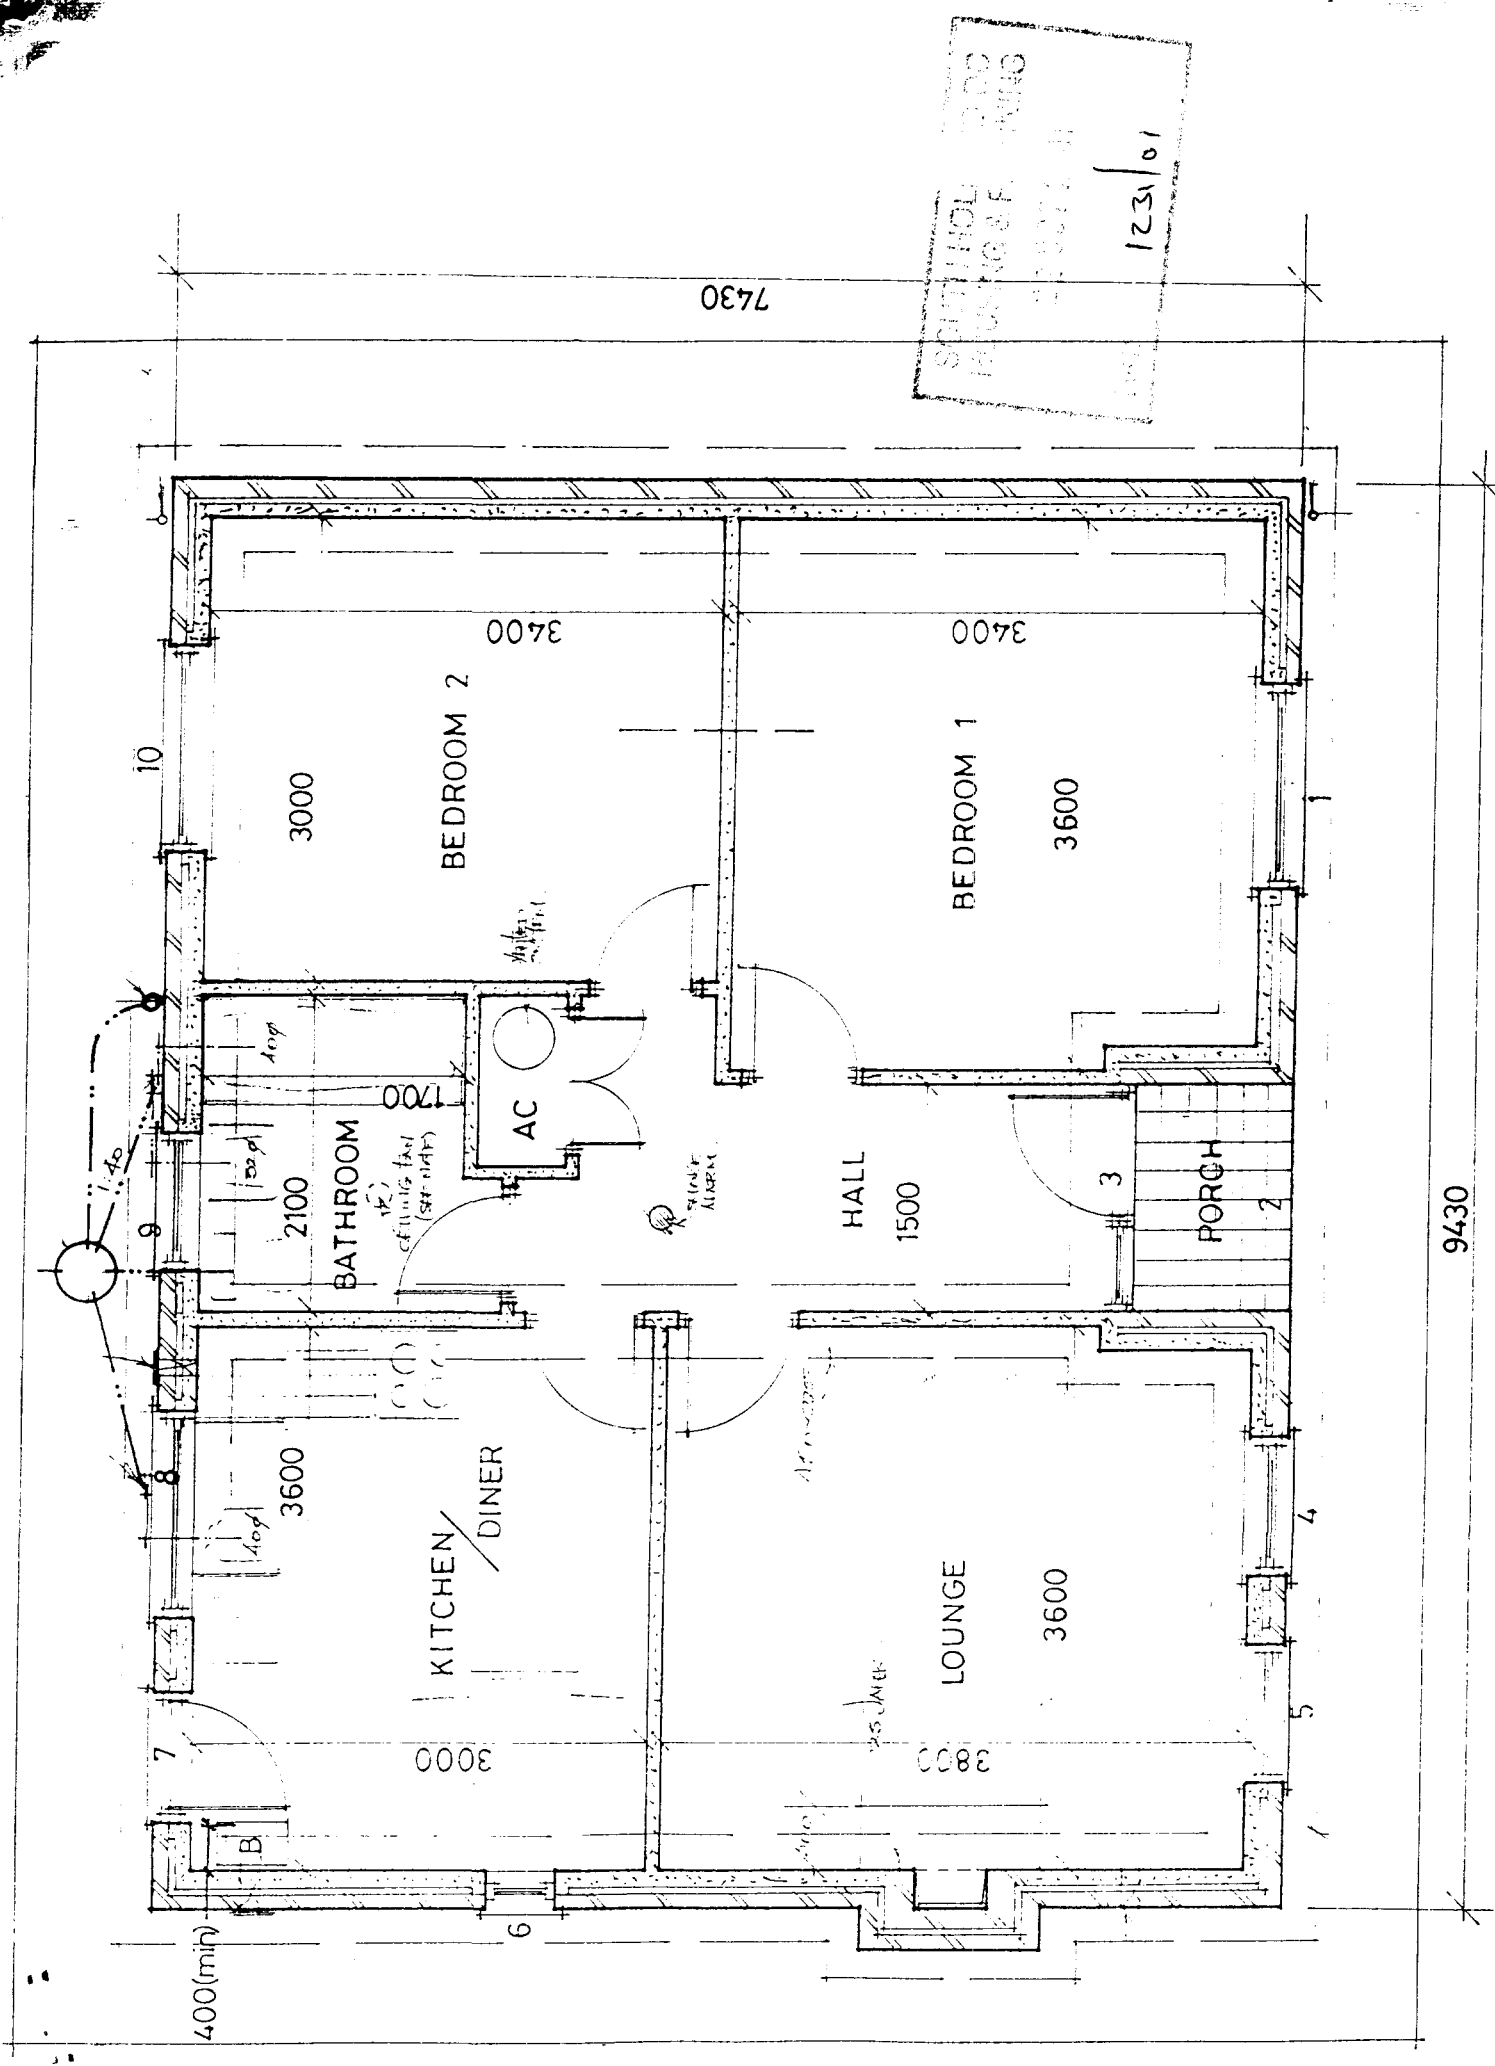

SCOTT HOLLAND
 ARCHITECT & ENGINEER
 1231/01



2 BEDROOM BUNGALOW & DETACHED GARAGE
SHOWN IN AGENT'S ONLY

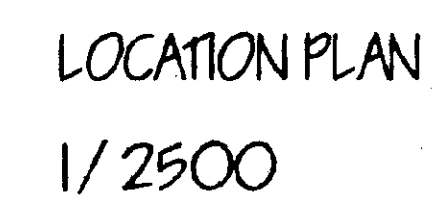

SUPERSEDED

SOUTH HOLLAND DC
HOUSING & PLANNING
22 OCT 2001
Ref: 123167

[illegible]

