

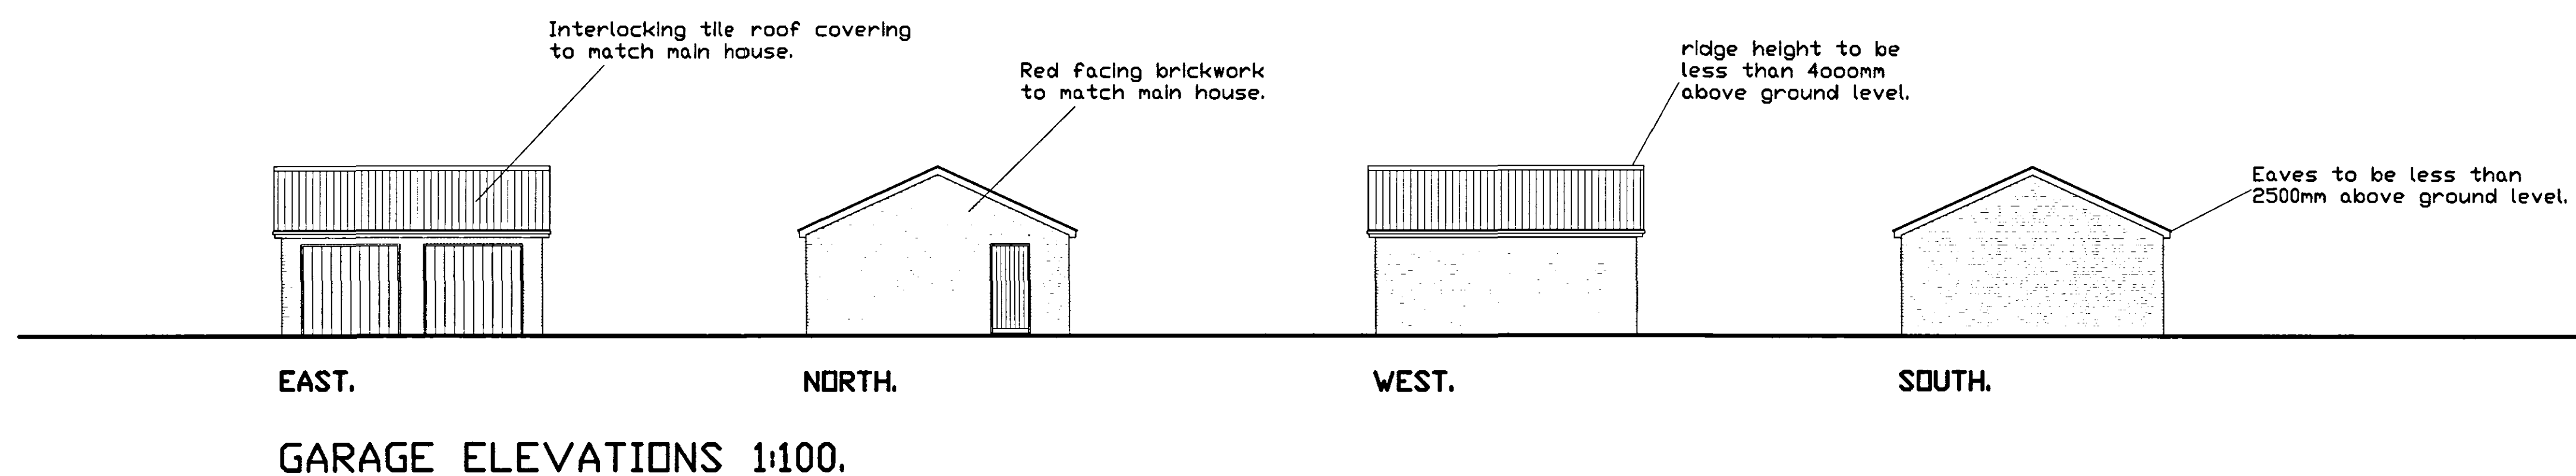
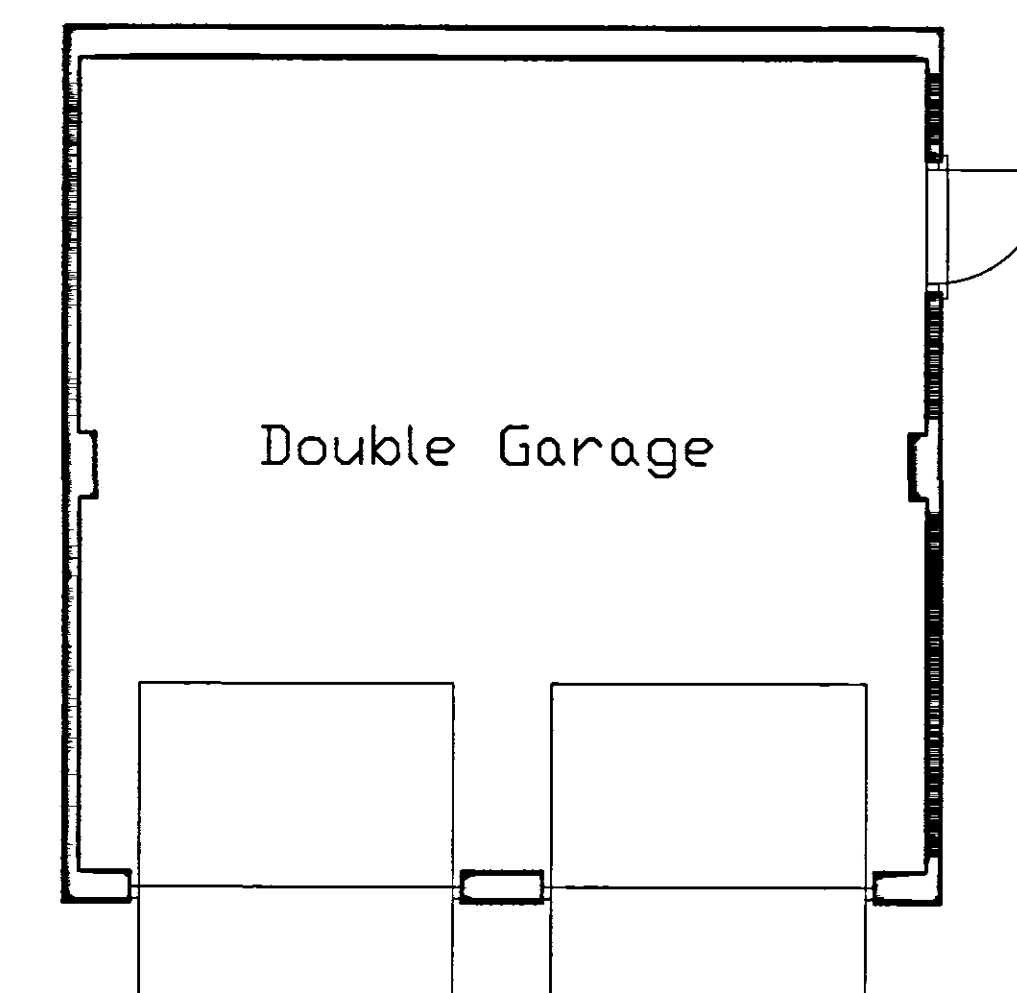


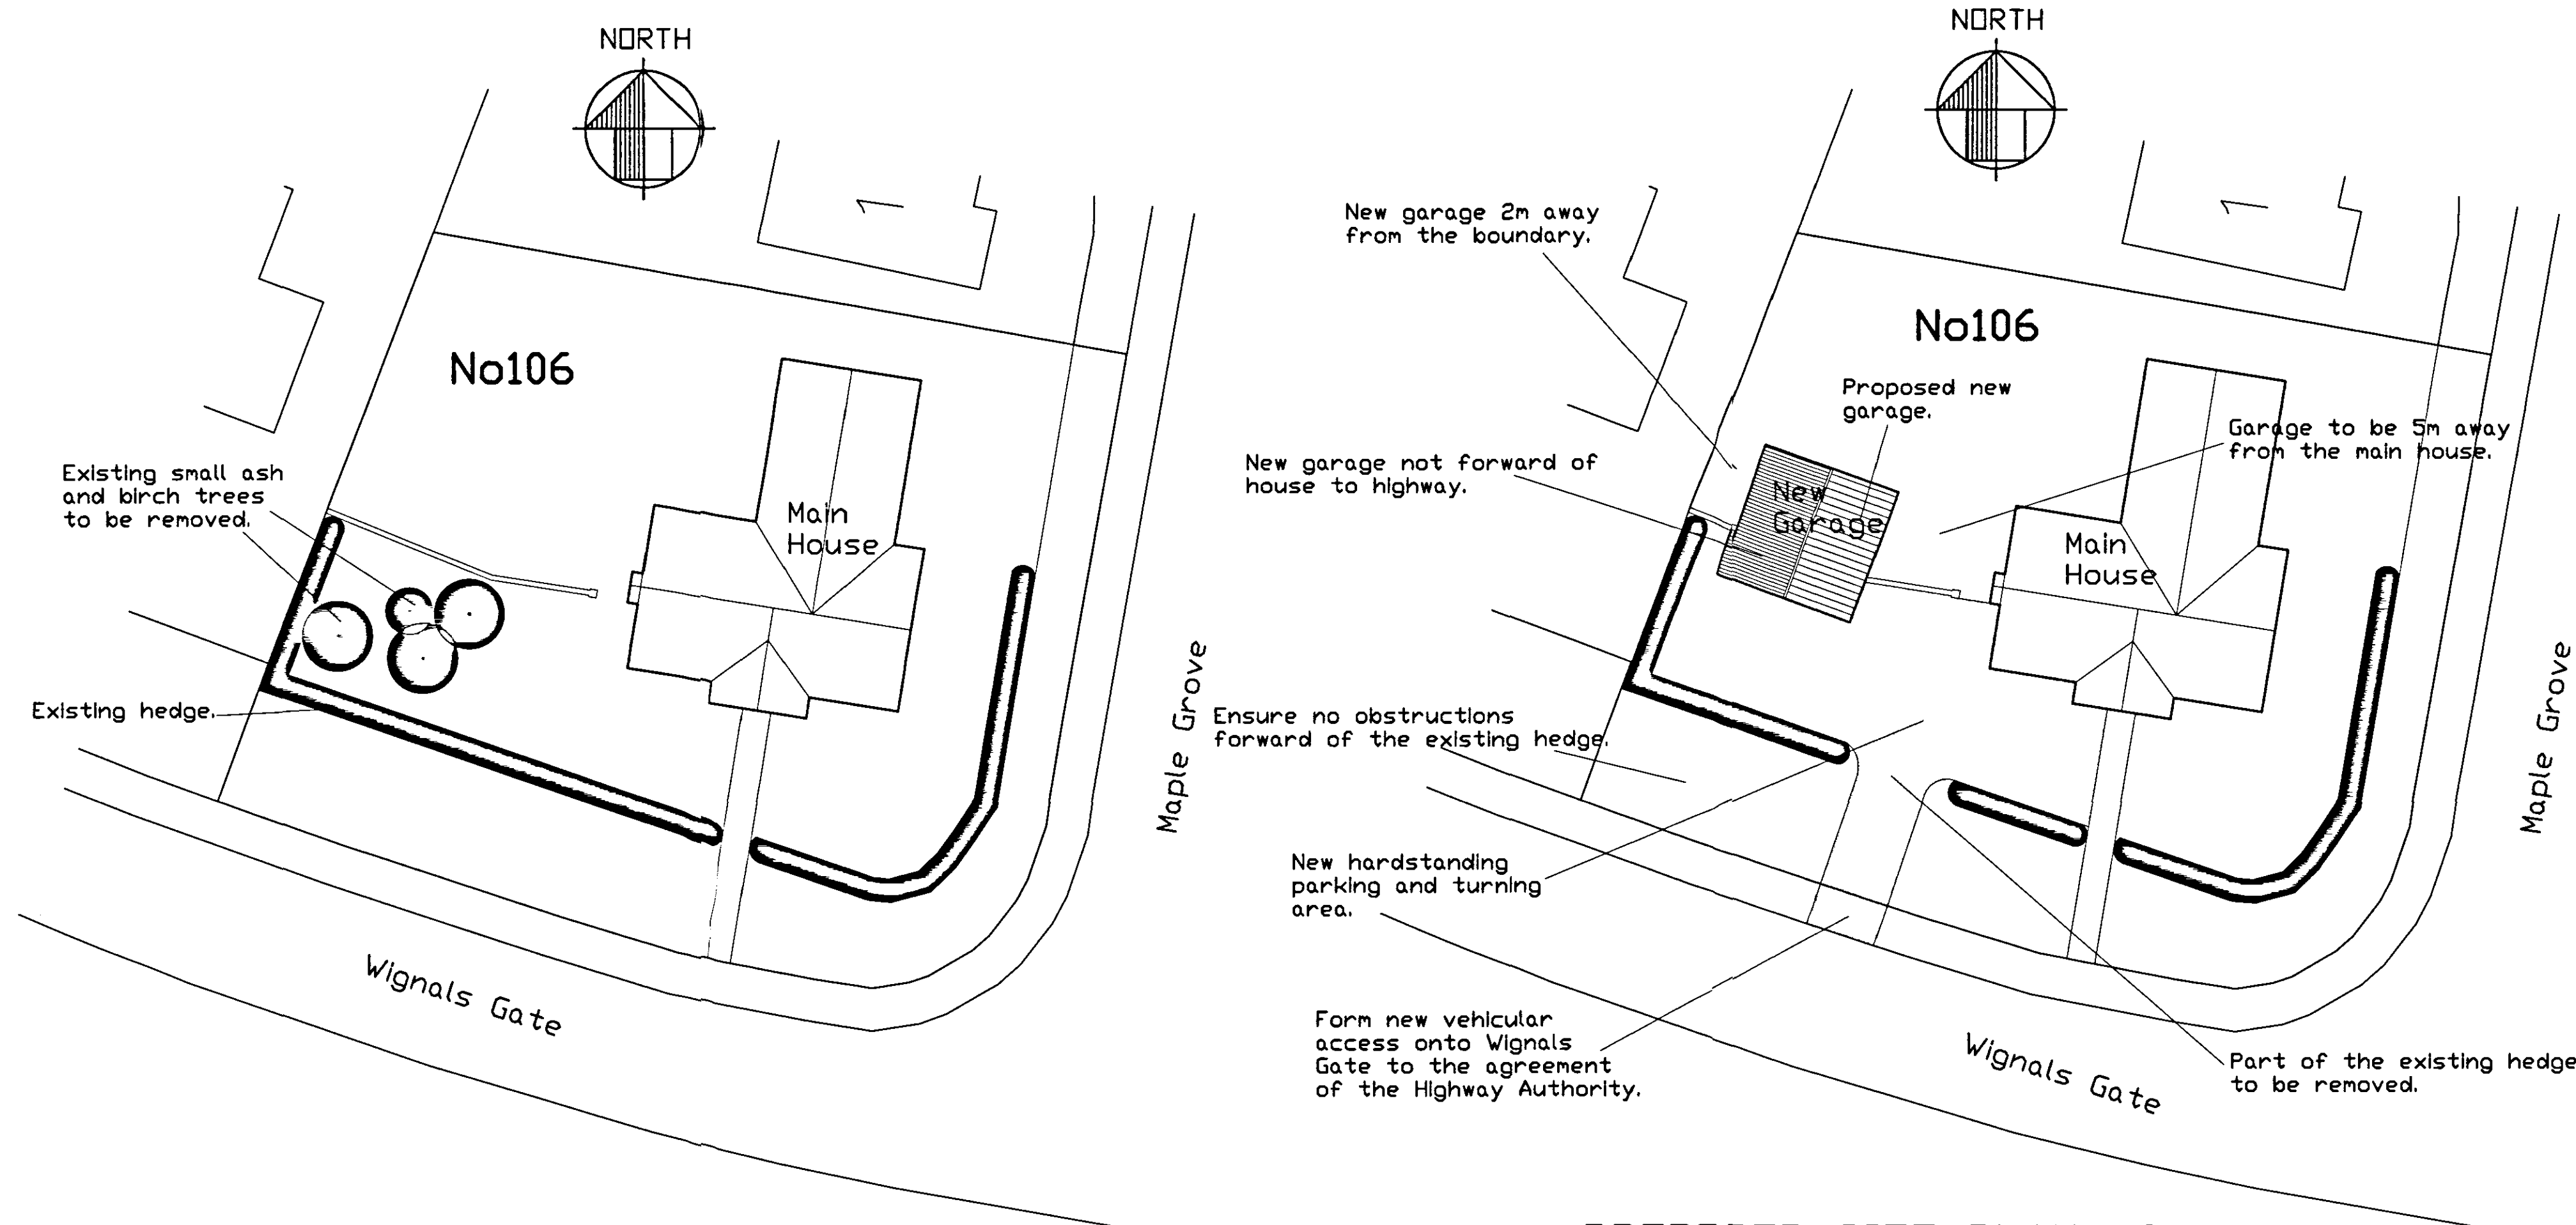

GARAGE PLAN 1:50.

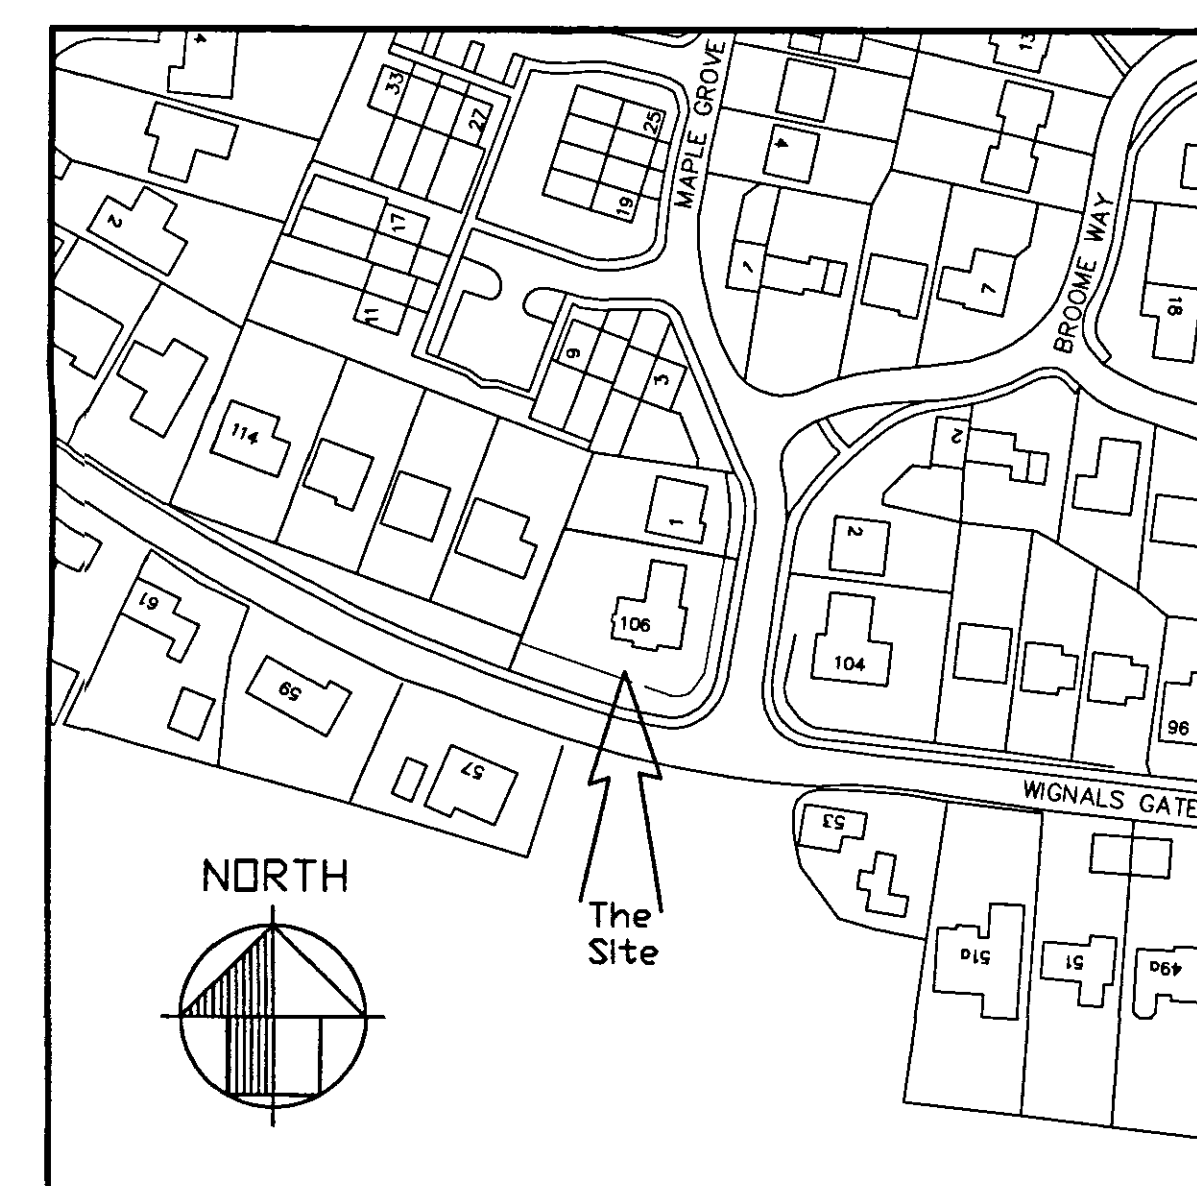

LOCATION MAP 1:1250.

Matt Sturgeon B.Sc.
BUILDING CONSULTANT

MONKEY PUZZLE • NURSERY LANE • NORTH WOOTTON
KINGS LYNN • NORFOLK • PE30 3QB • 01553 670651

PROPOSED NEW GARAGE AND HIGHWAY
ACCESS
106 WIGNALS GATE
HOLBEACH.

PROPOSED :
PLANS AND ELEVATIONS.

MARCH 2008

566-01 a.

a. 30.09.08. Garage amended to permitted development.