
STUDIO 11 architecture

Do not scale directly from this drawing. All discrepancies are to be brought to the attention of the below office.

The copyright to this drawing is owned by studio 11 architecture.

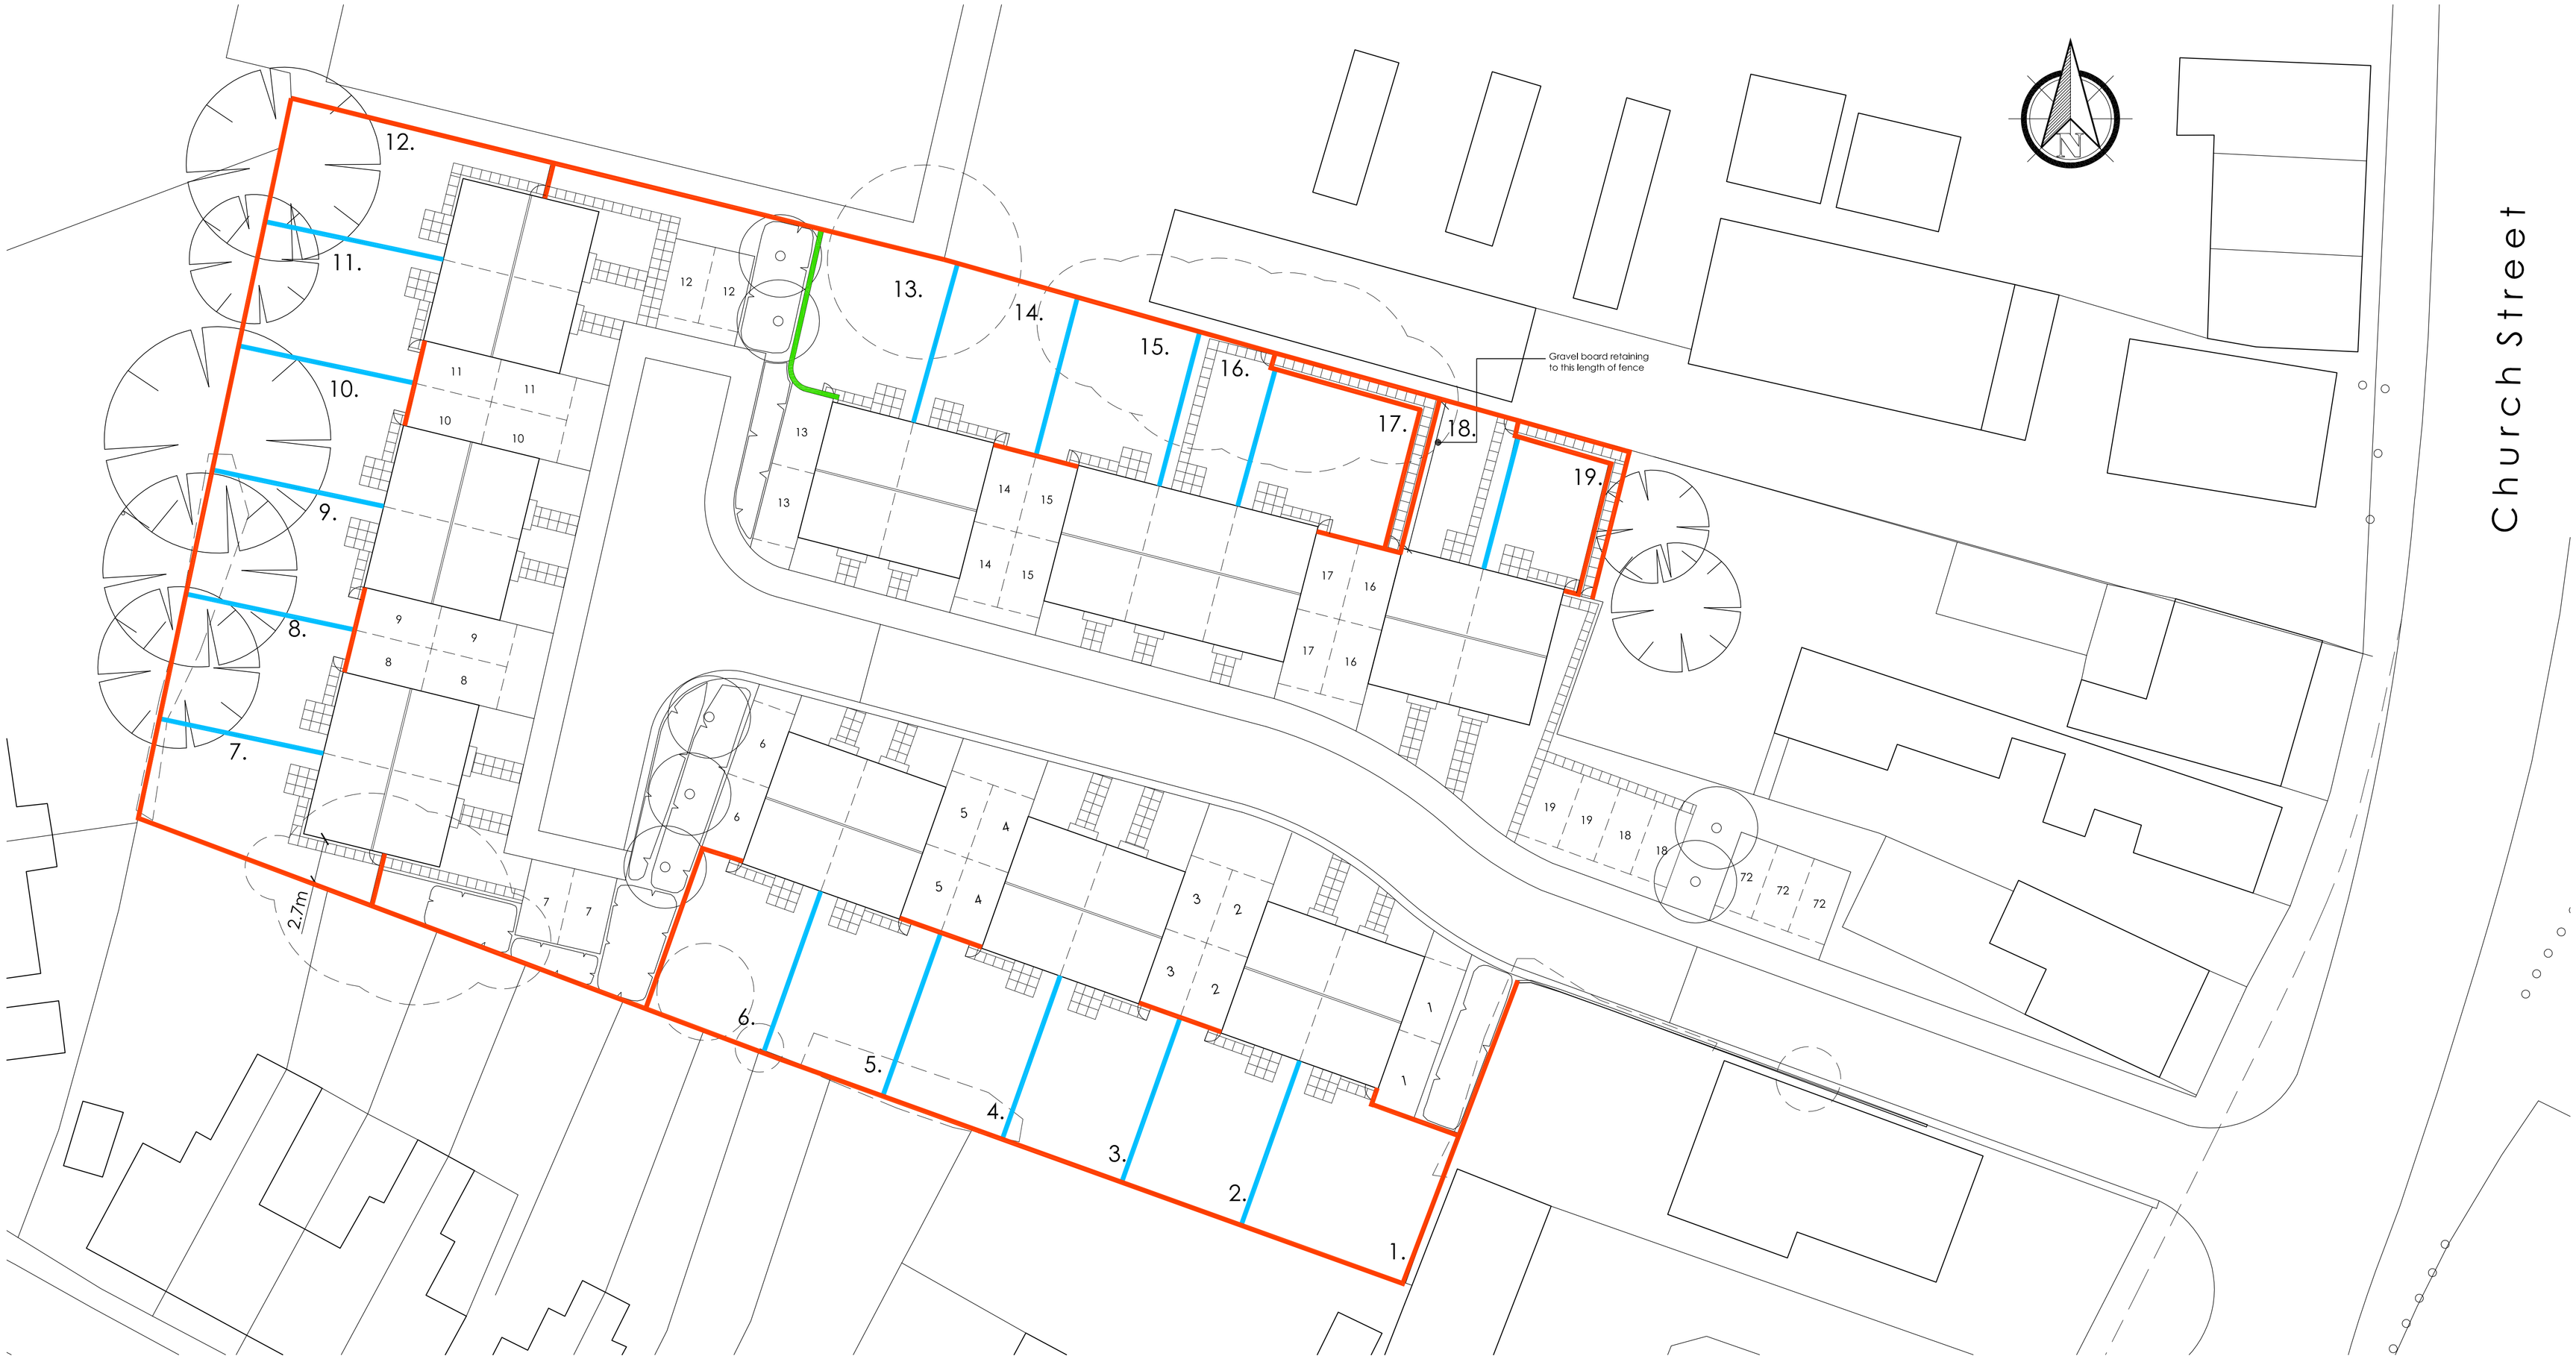

KEY

- 1.8m close board fence
- 1.8m garden wall
- 1.8m Timber panel fence

Chartered Institute of Architectural Technologists

Measurement Bar - When printed correctly this line measures 100mm.

REVISION	DATE	DRAWN	DESCRIPTION

CLIENT	Seagate Homes Ltd
PROJECT	Proposed residential development at Church Street, Holbeach
DRAWING	Fencing/Boundary Treatment Plan
SCALE	1:200 @ A1
DRAWN	BCP
DATE	11.11.2016

STUDIO 11 architecture

DRAWING NO.
339.BT.01

STUDIO 11 ARCHITECTURE LTD, THE BOATHOUSE, HARBOUR SQUARE, NENE PARADE, WISBECH, CAMBRIDGESHIRE, PE13 3BH
T: 01945 467339 E: design@studio11architecture.co.uk W: www.studio11architecture.co.uk
OFFICES: *THE SPARKHOUSE, LINCOLN, LINCOLNSHIRE LN6 7TS* *THE BOATHOUSE, WISBECH, CAMBRIDGESHIRE PE13 3BH* *KEYSTONE INNOVATION CENTRE, THETFORD, NORFOLK IP24 1JD*