

NOTE
Contractor to check all dimensions on site
No not scale




Existing north elevation 1:200



Existing east elevation 1:200



Existing south elevation 1:200

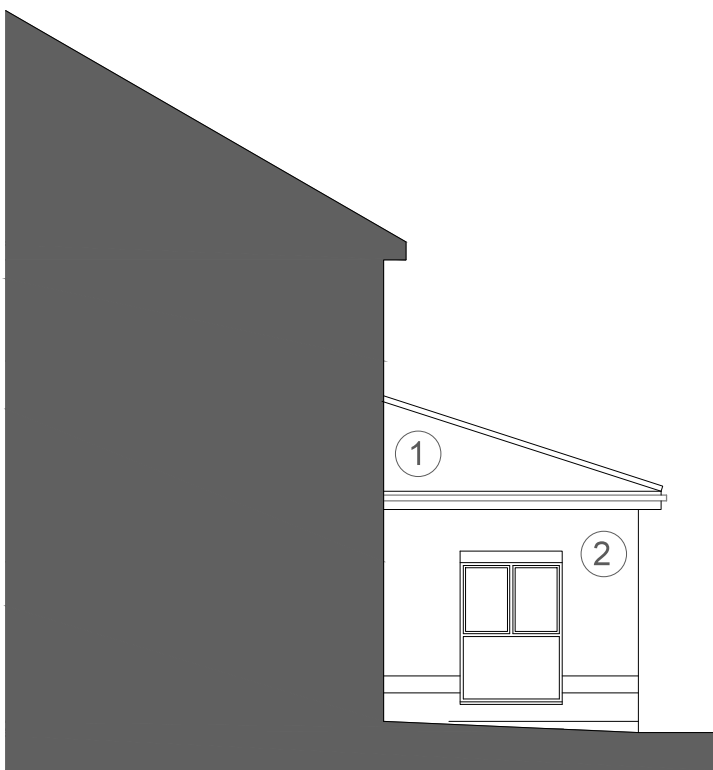

Existing west elevation 1:200

- ① existing concrete roof tiles
- ② existing red brick

existing doors and windows - white PVC
existing black PVC rain water goods

Revisions

**K A R A O L I D E S
S Z Y N A L S K A
A R C H I T E C T S**
89A Bailgate Lincoln LN1 3AR
www.KSArch.co.uk 01522569008
Copyright reserved

Client	
Holbeach Hospital	
Project	
Holbeach Hospital Extension	
Drawing title	
Existing elevations	
Drawn by	Checked by
KS	MK
Scale	Date
1:100 @A1	13.12.16
Drawing no.	Revision
210	0
Project no.	Drawing status
38	Planning