


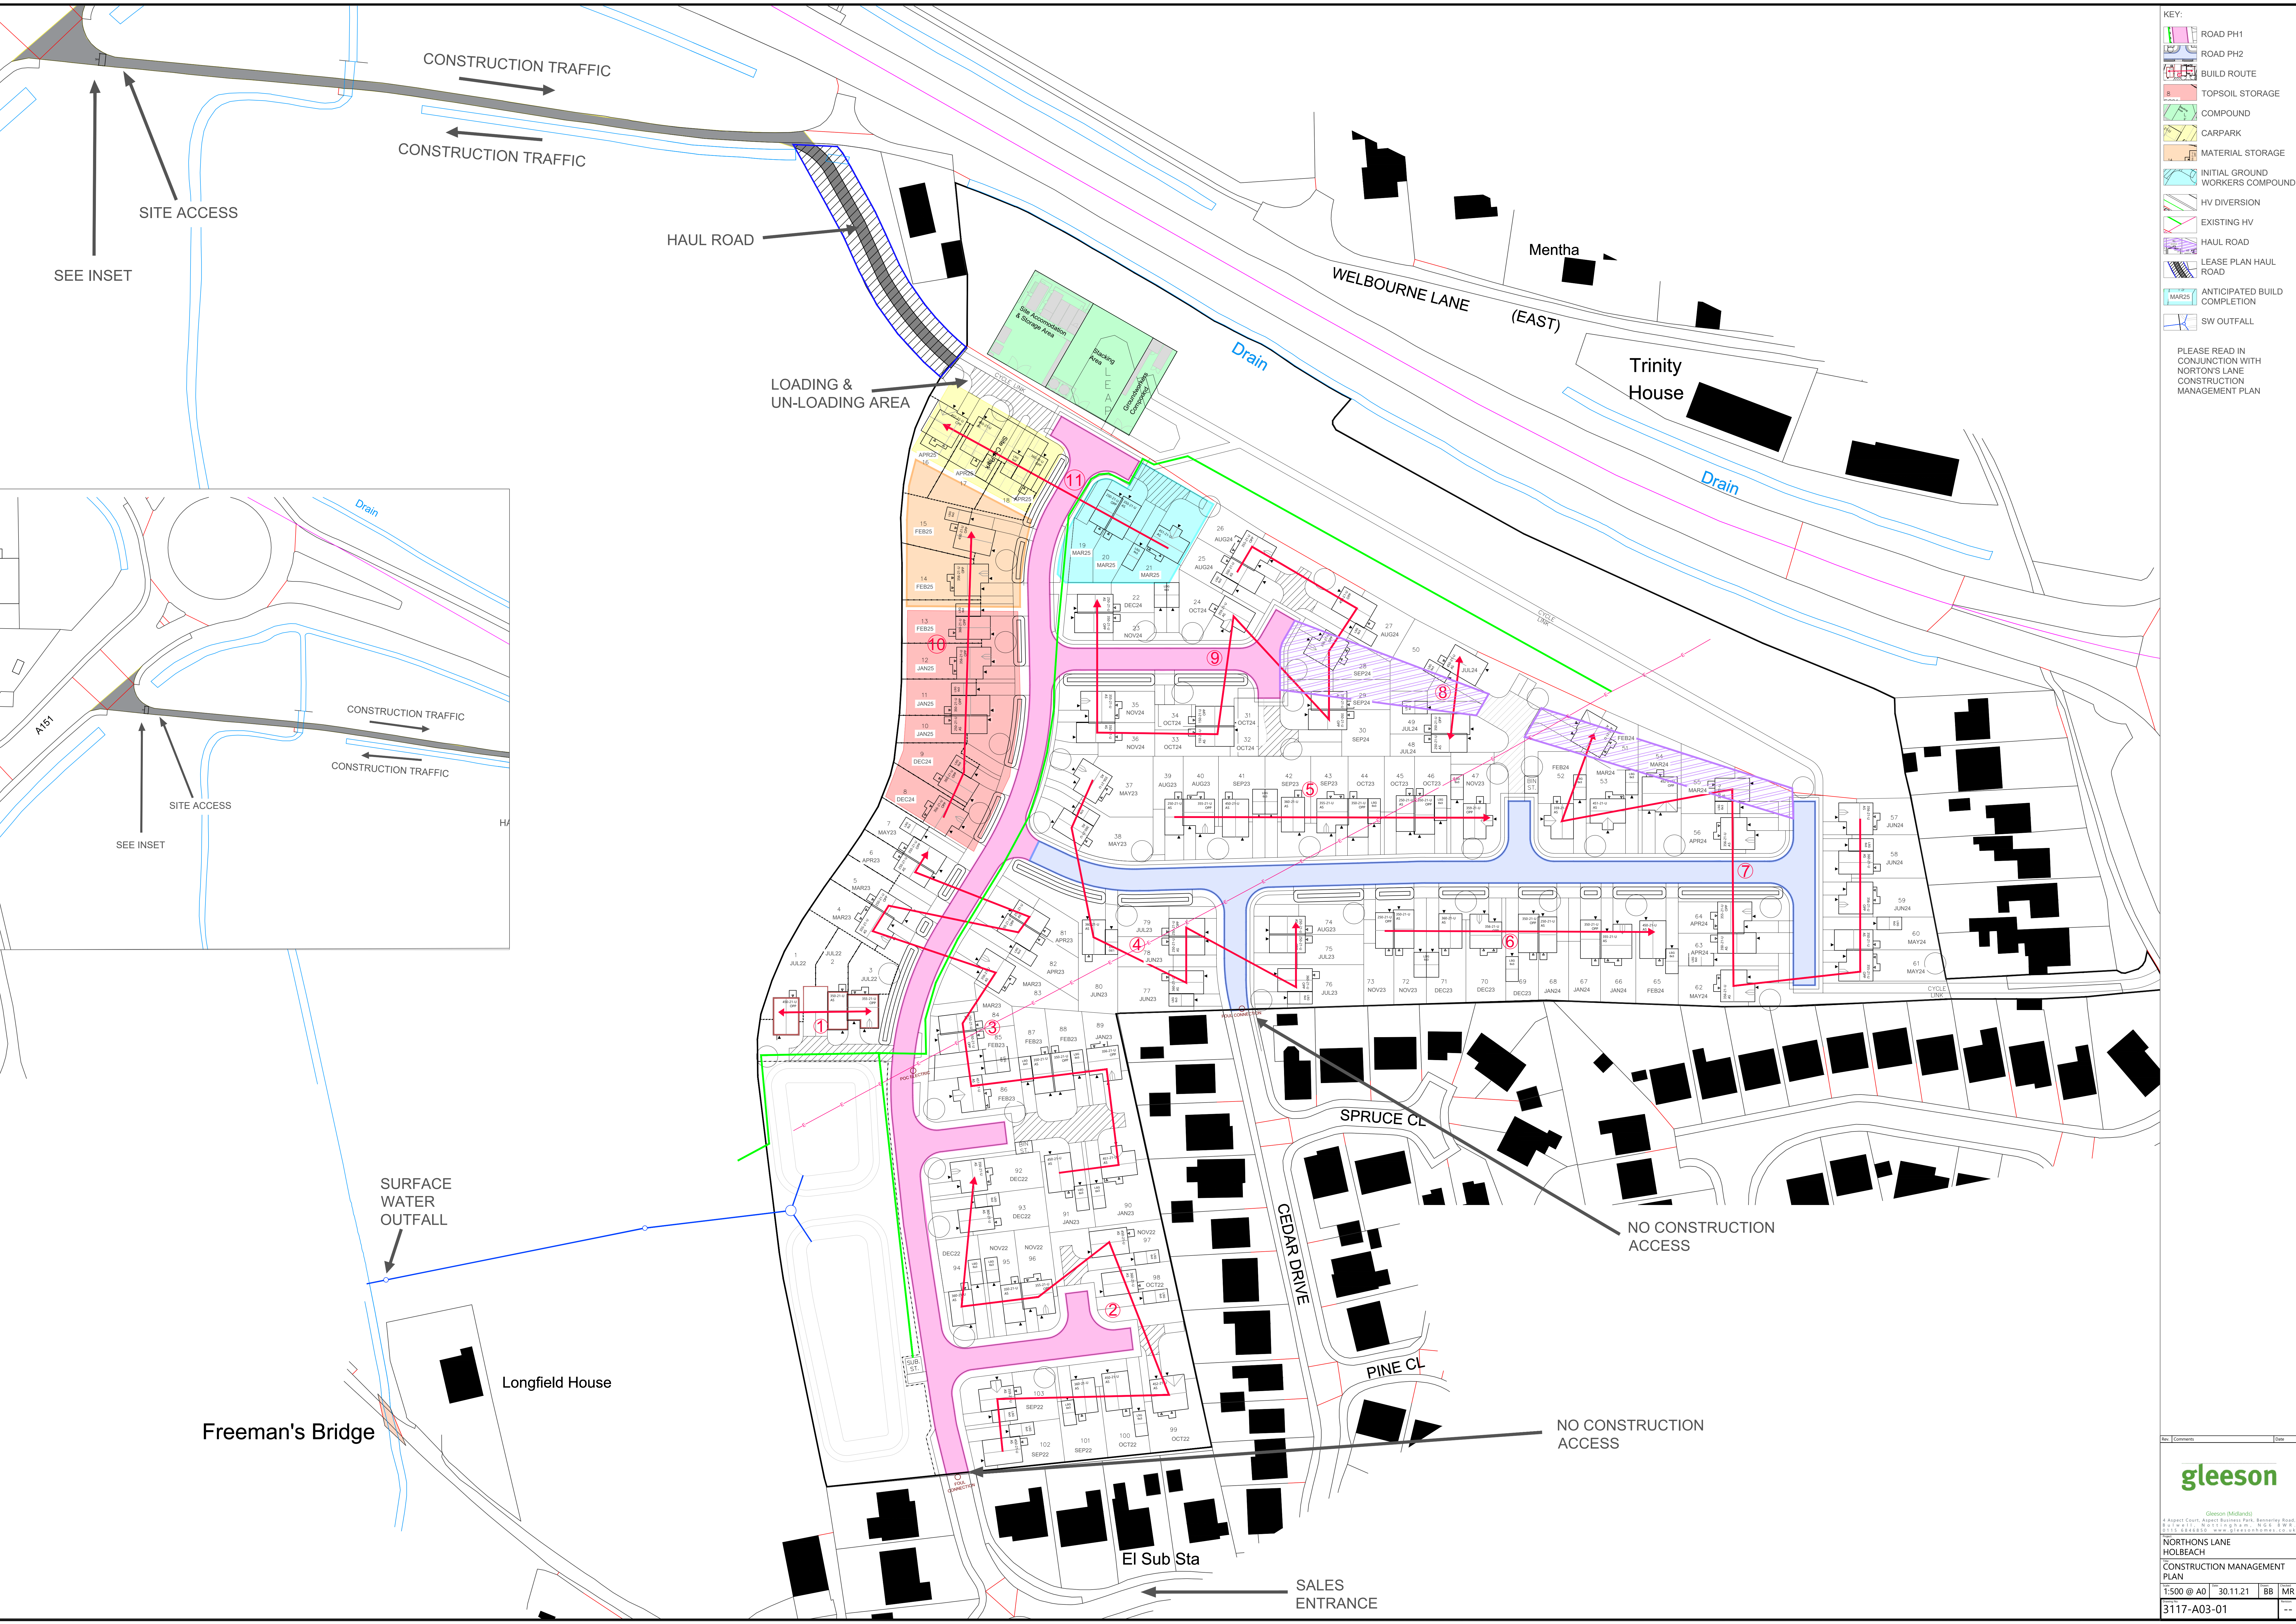

- KEY:
- ROAD PH1
 - ROAD PH2
 - BUILD ROUTE
 - TOPSOIL STORAGE
 - COMPOUND
 - CARPARK
 - MATERIAL STORAGE
 - INITIAL GROUND WORKERS COMPOUND
 - HV DIVERSION
 - EXISTING HV
 - HAUL ROAD
 - LEASE PLAN HAUL ROAD
 - ANTICIPATED BUILD COMPLETION
 - SW OUTFALL

PLEASE READ IN CONJUNCTION WITH NORTONS LANE CONSTRUCTION MANAGEMENT PLAN