




ELEVATIONS.

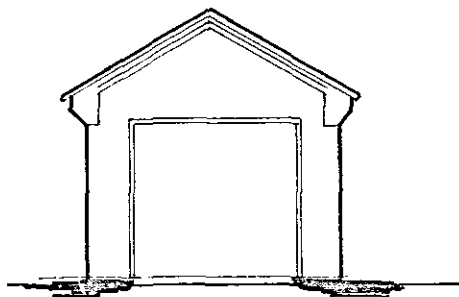

FRONT.

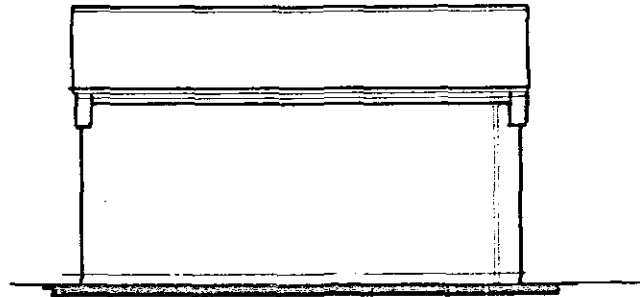

SIDE(s).

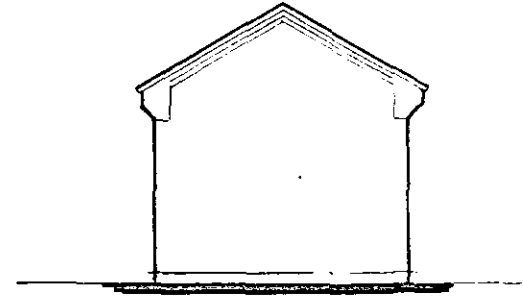

REAR.

GARAGE NOTES.

(WHERE NO NOTES INDICATED THESE ARE GENERALLY AS BUNGALOW NOTES).

STORM DRAINAGE.

FOUNDATIONS

FLOOR.
No Insulation.

D.P.C.

MASONARY/WALLS.
103mm Brickwork.

LINTELS.

TIMBER.

CEILINGS (if Applicable).
NO INSULATION OR ROOF VENTS IF CEILING INSTALLED


ELECTRICAL.

ROOF.


LATERAL RESTRAINT STRAPS.

GENERAL NOTES.

Render exposed faces of lintels with lime mortar. Fit Up and over doors and frames to clients choice etc.

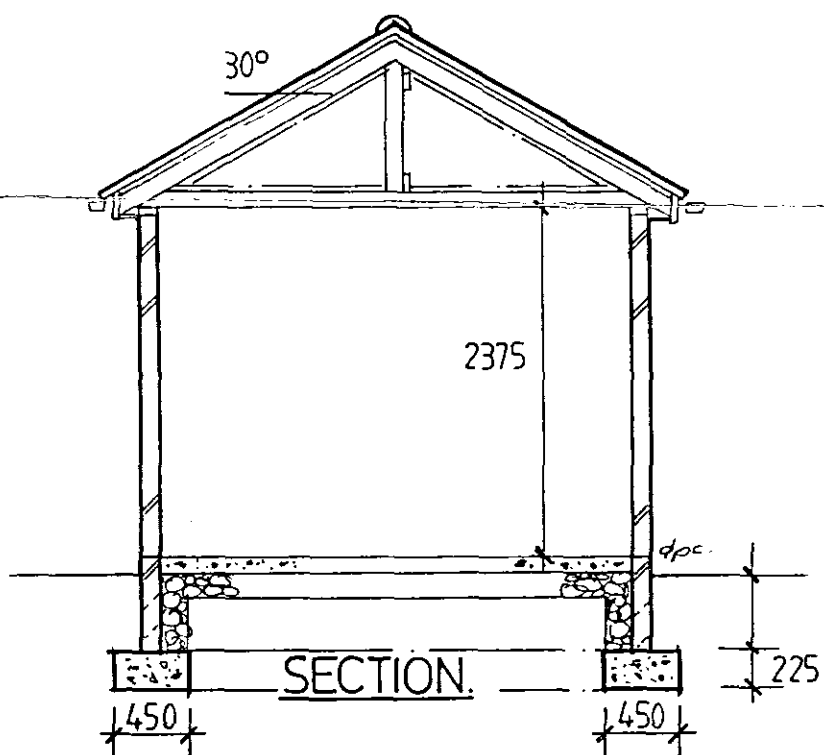

DISCONTINUED
PLAN

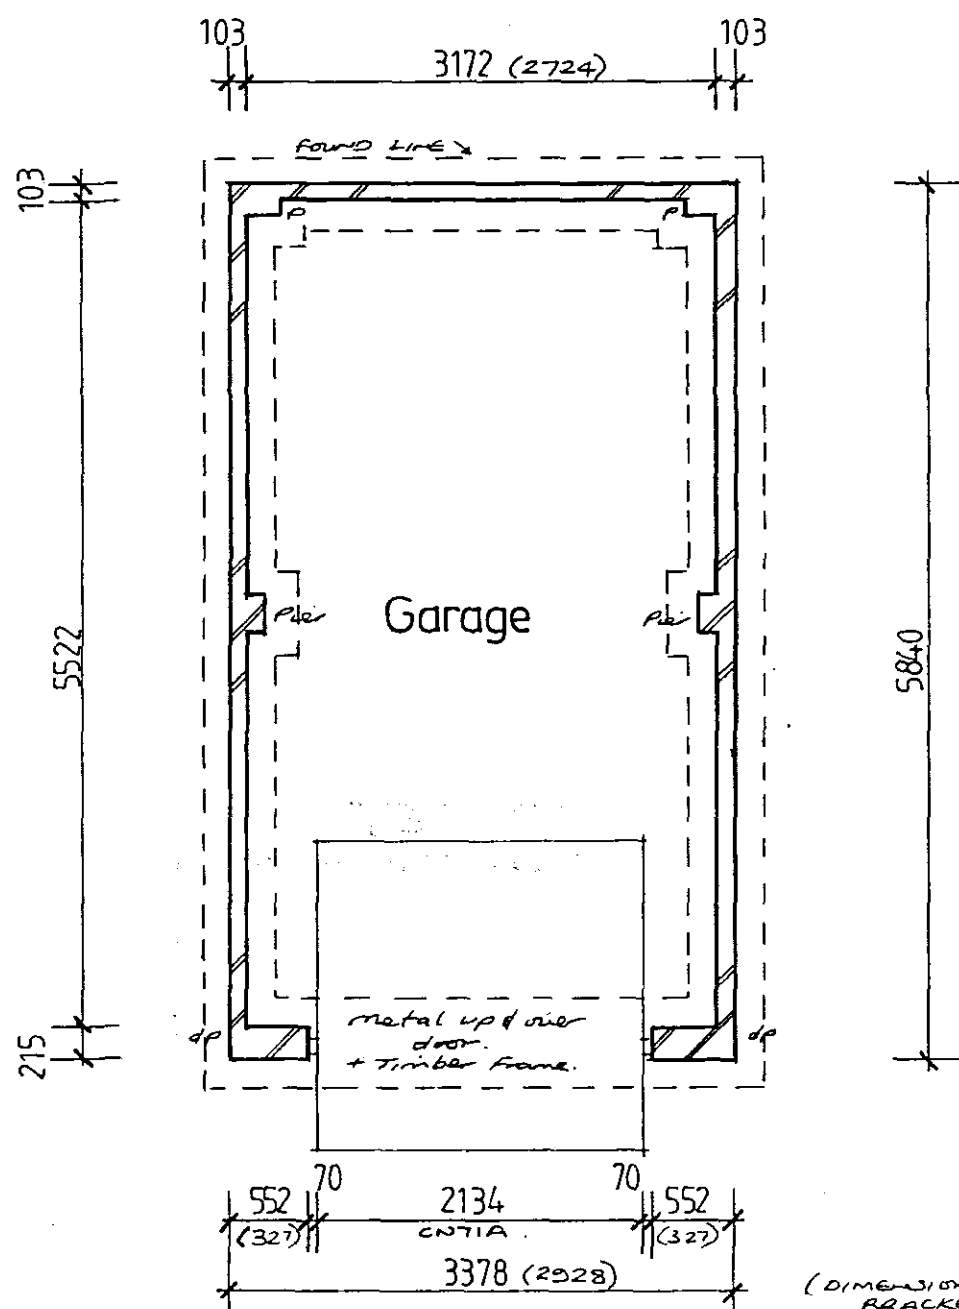

FLOOR PLAN.

(DIMENSIONS IN BRACKETS TO BE USED UNTIL WIDTH AVAILABLE ON SITE IS CONFIRMED ETC.)

PLANNING ISSUE.

Architectural Design Services.

S.J. Thrower.

3 Newgate Road, Tydd St. Giles, Wisbech, Cambridgeshire.
Tel/Fax. 01945 876222.

Proposed Replacement
Bungalow and Garage
at Nickcroft,
Holbeach Drove Gate,
Holbeach Drove,
For Mr. W. Rix.

GARAGE DETAILS.

Scale 1: 50	Date	Drwn.	Chkd.
1:100	12/11/03	J	

Drwg no. SP/98103. Sheet 2 of 3.

SHDC
PLANNING & DEVELOPMENT
12 NOV 2003
Ref. 1360/03