


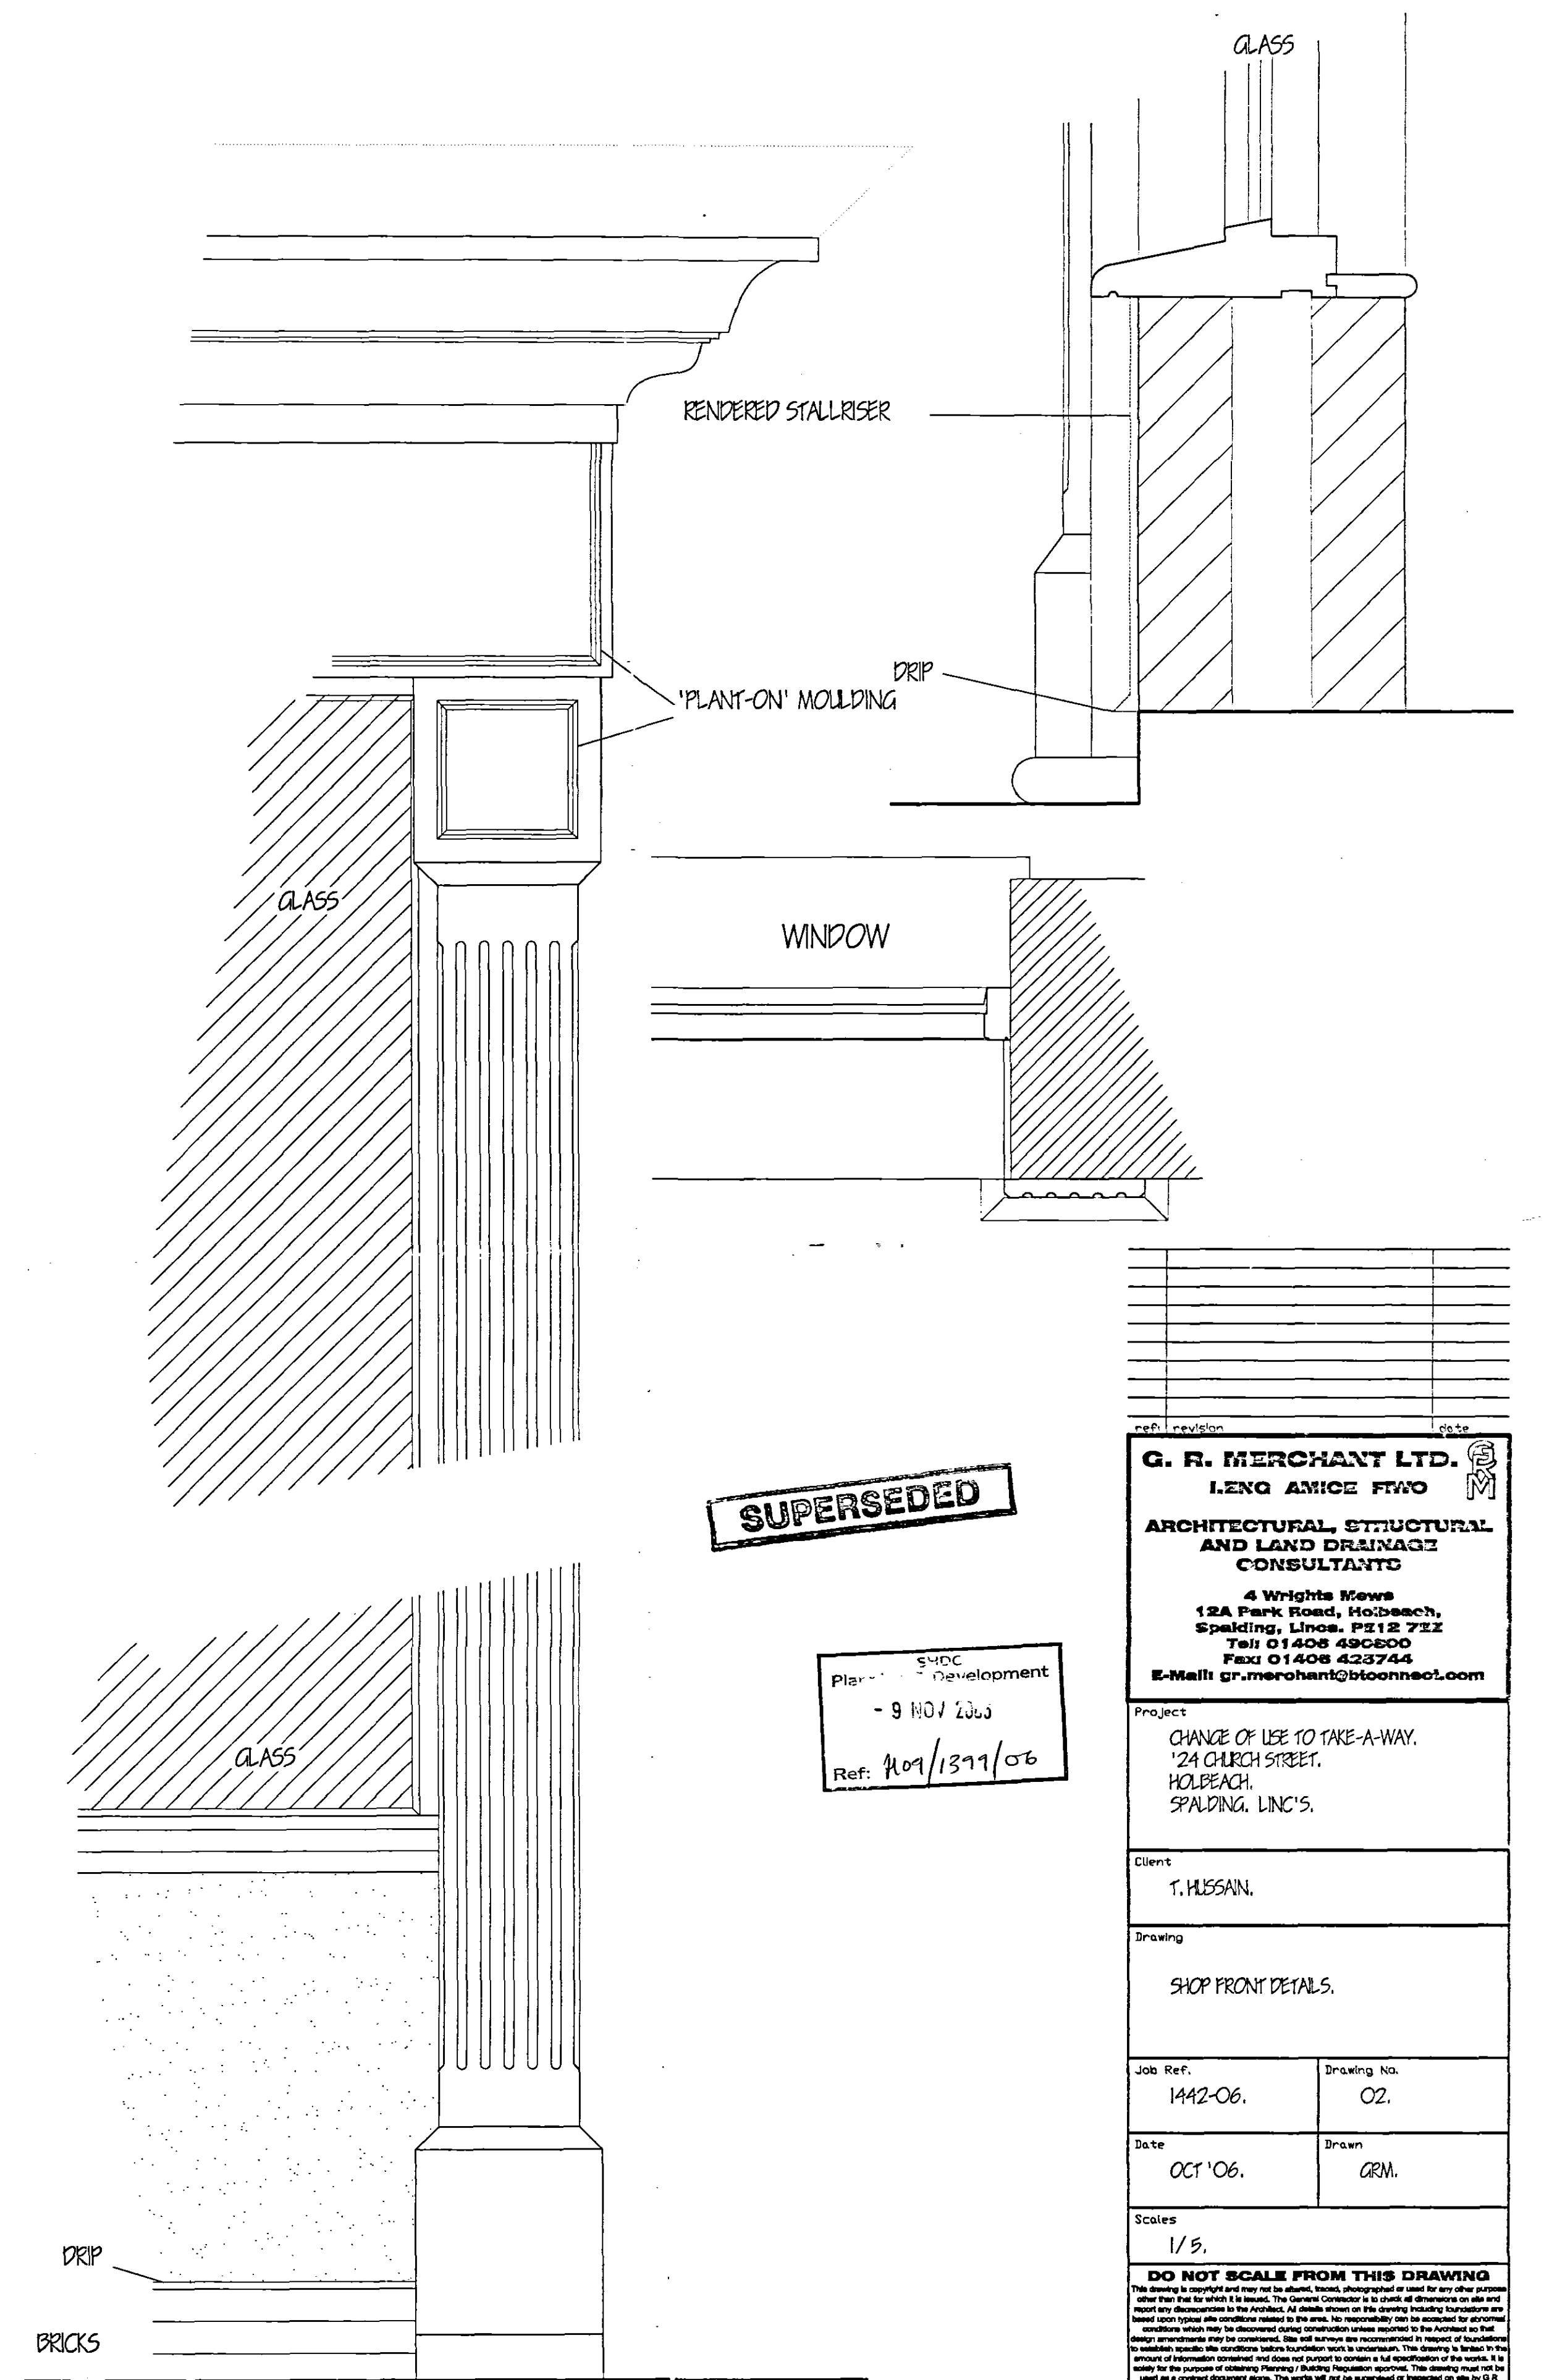

Plan - Development
- 9 NOV 2005
Ref: 409/1399/06

[illegible]