
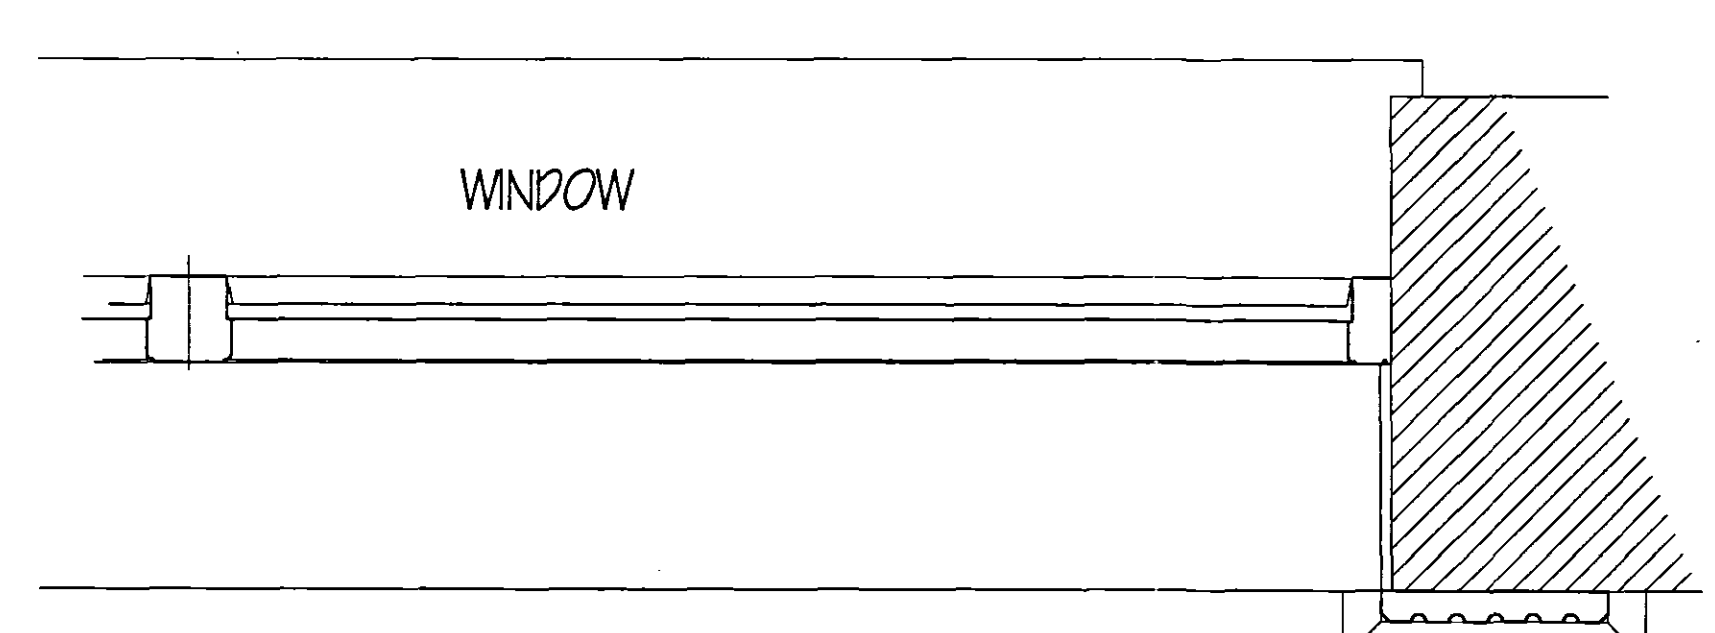


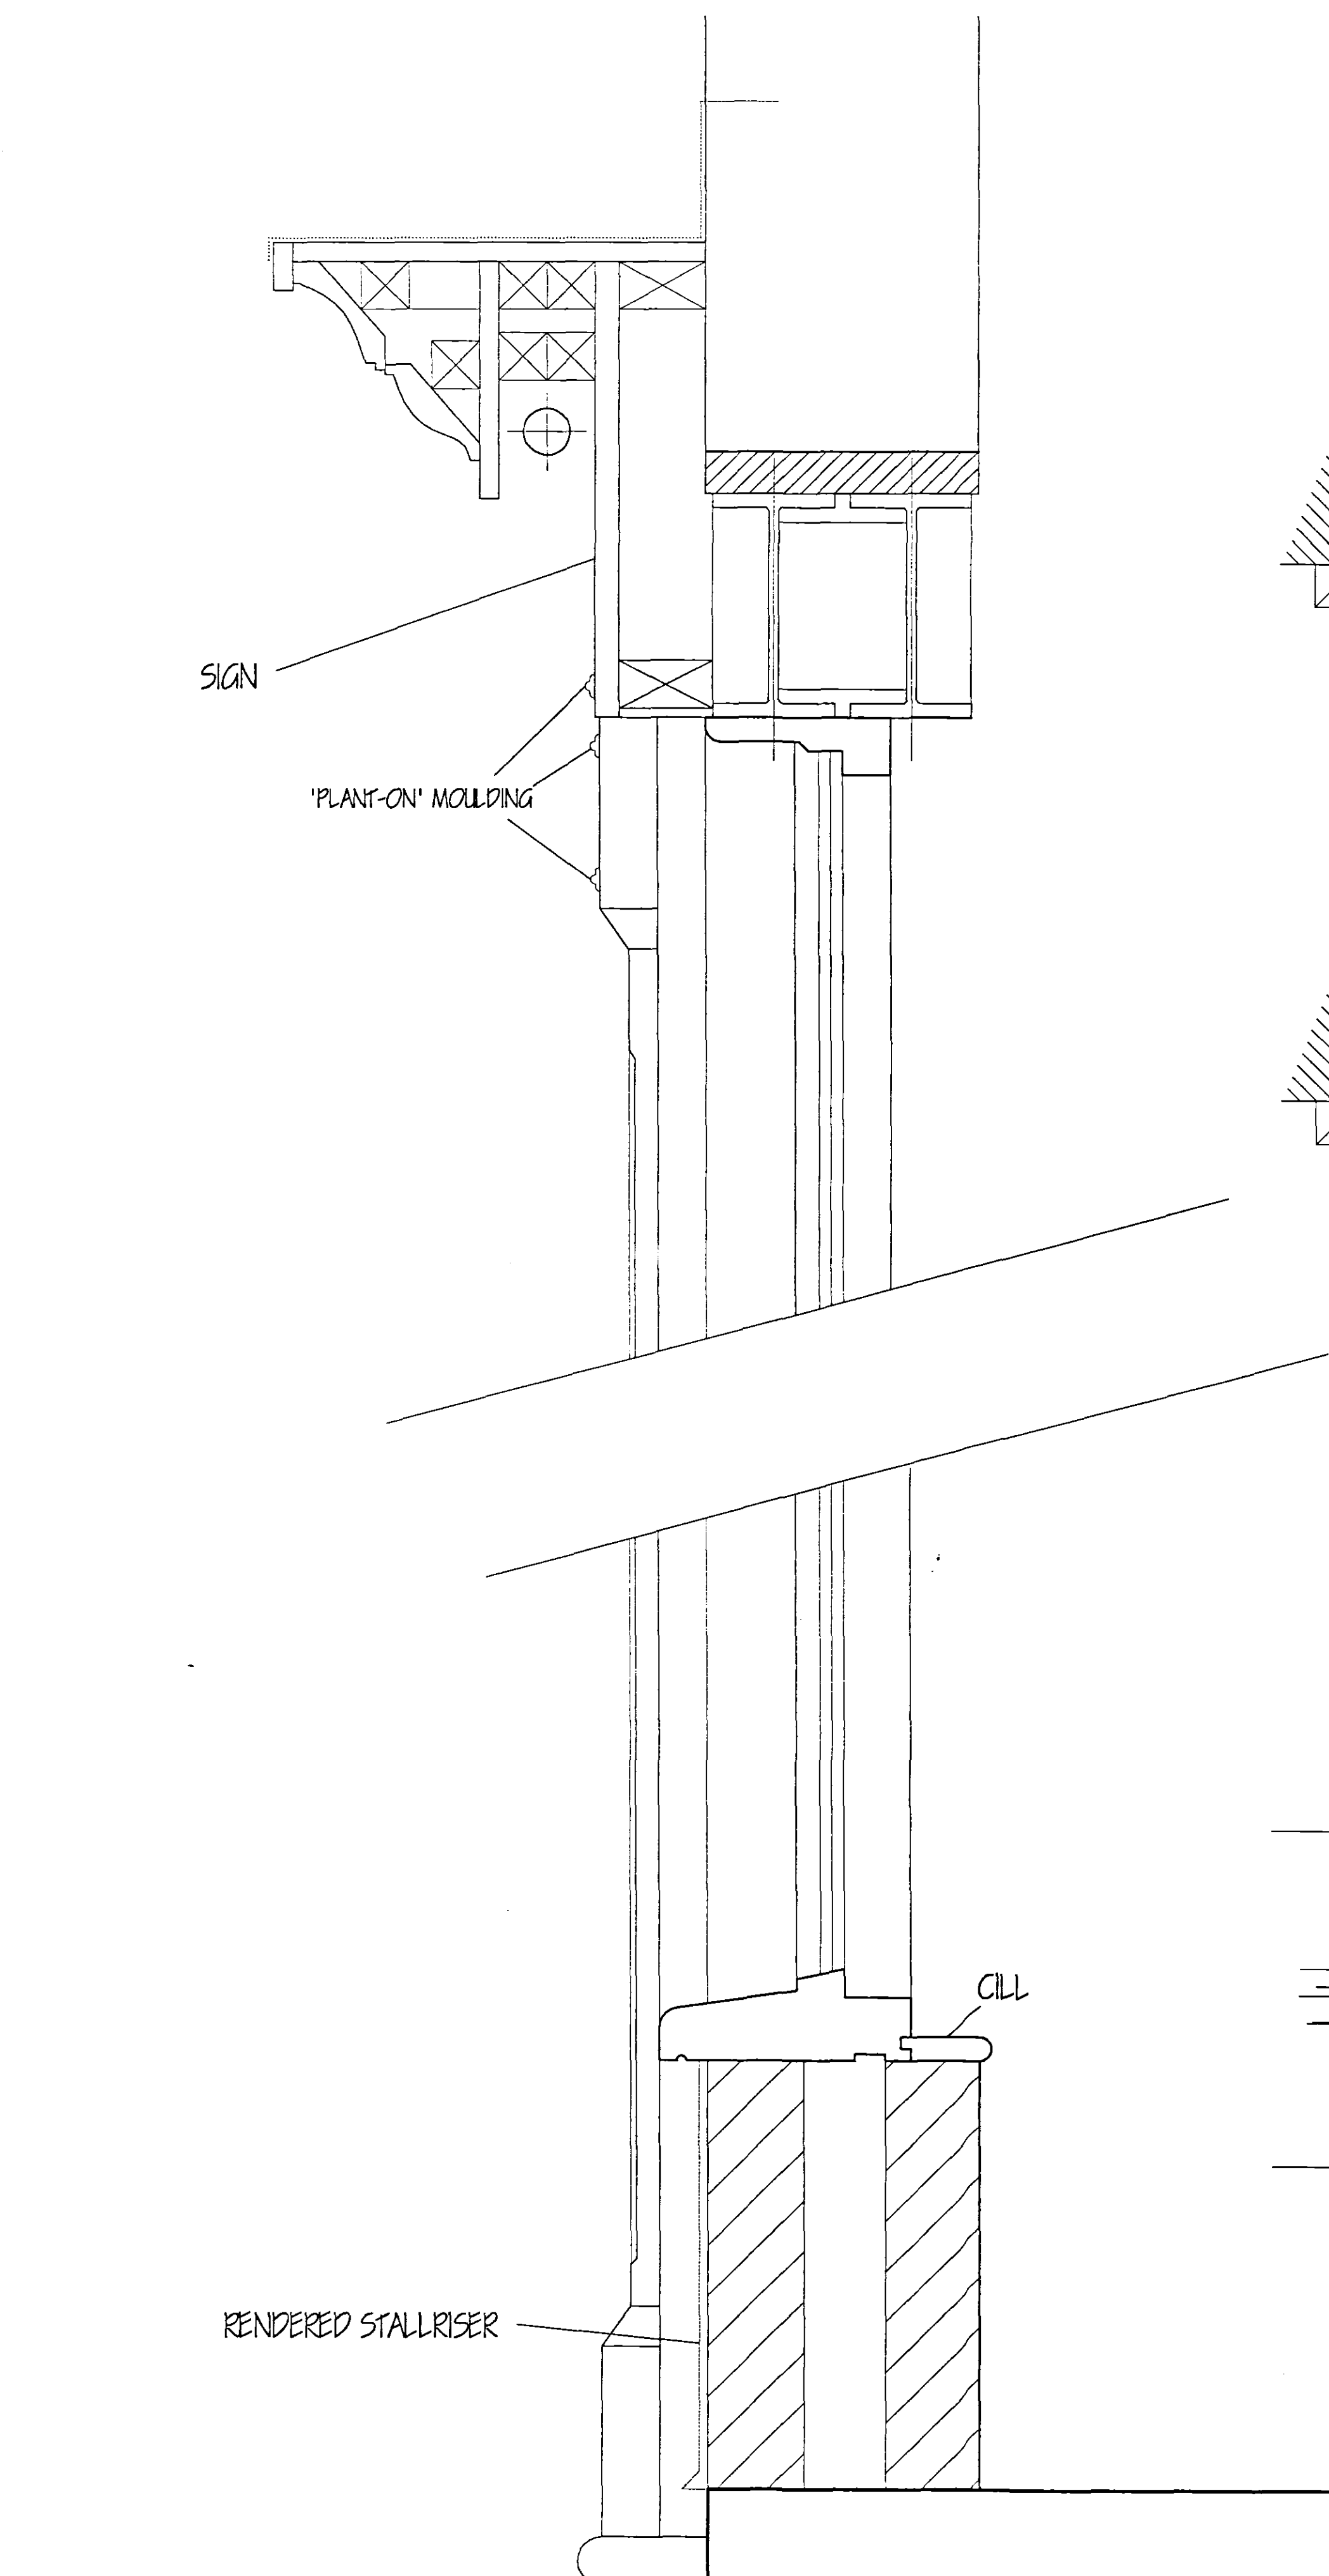

SRDC
Planning & Development
110 NOV 2006
Ref: 1399/06

**DETERMINED
PLAN**