


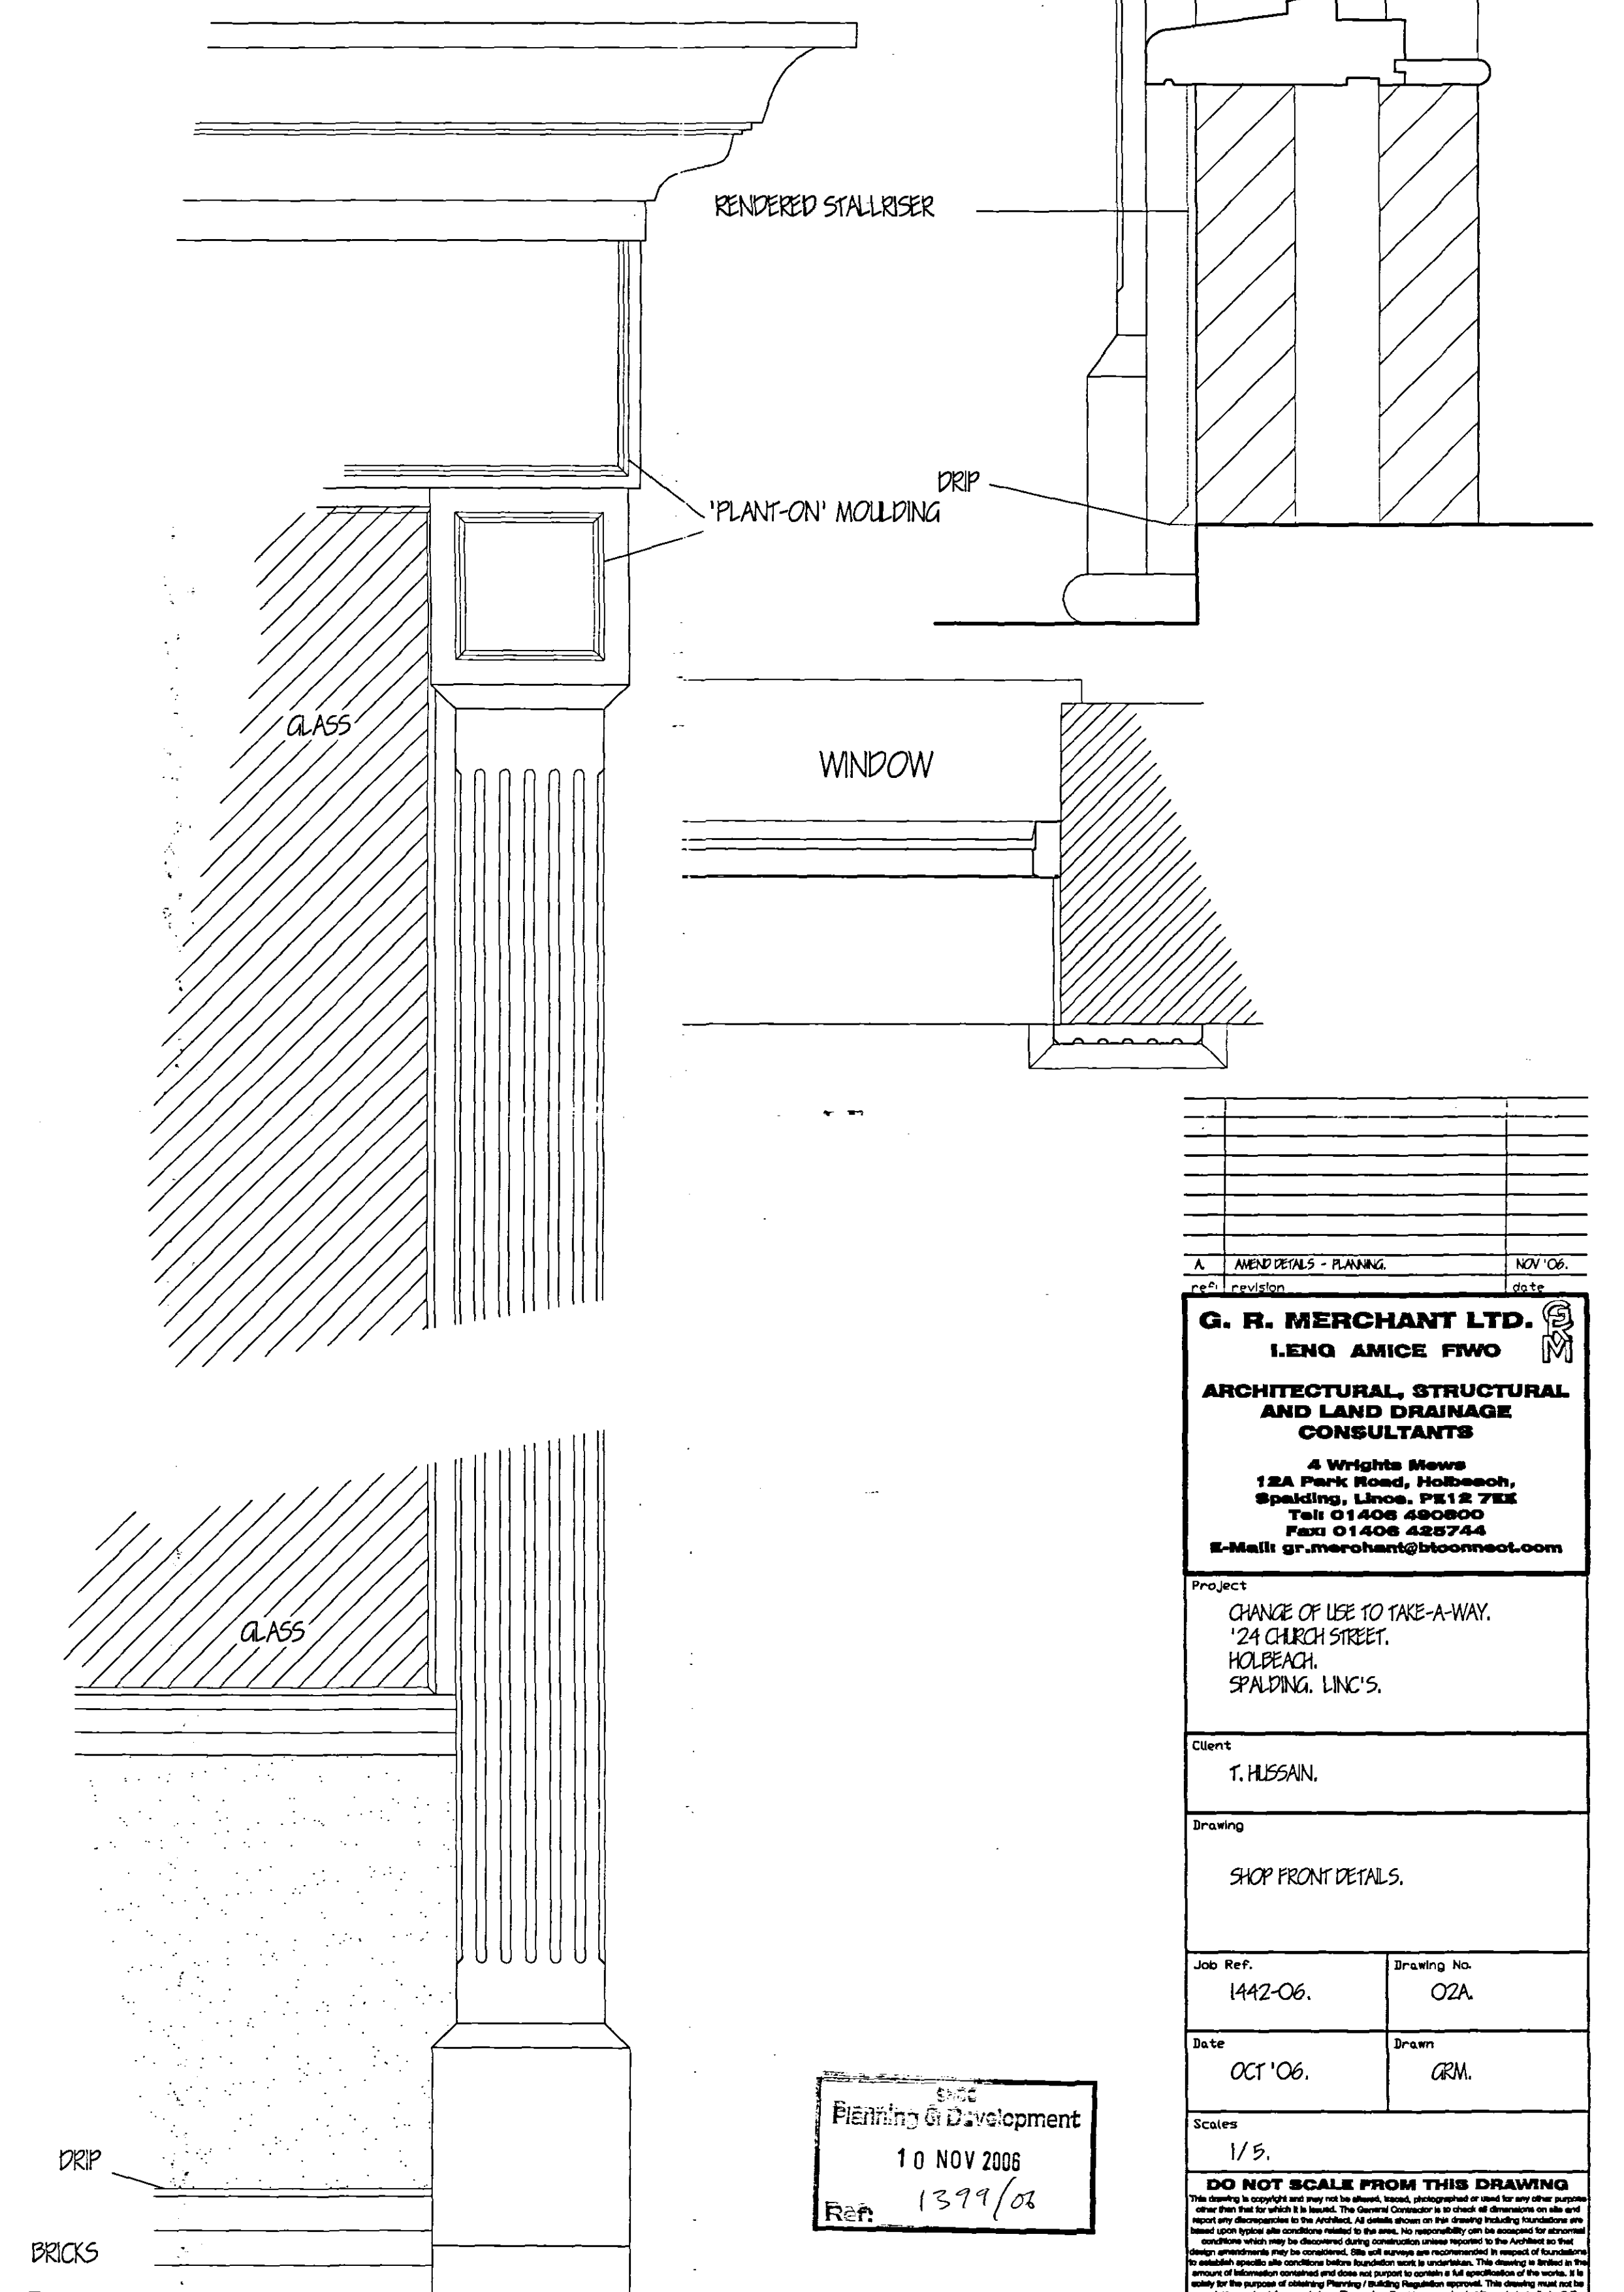

**DETERMINED
PLAN**