


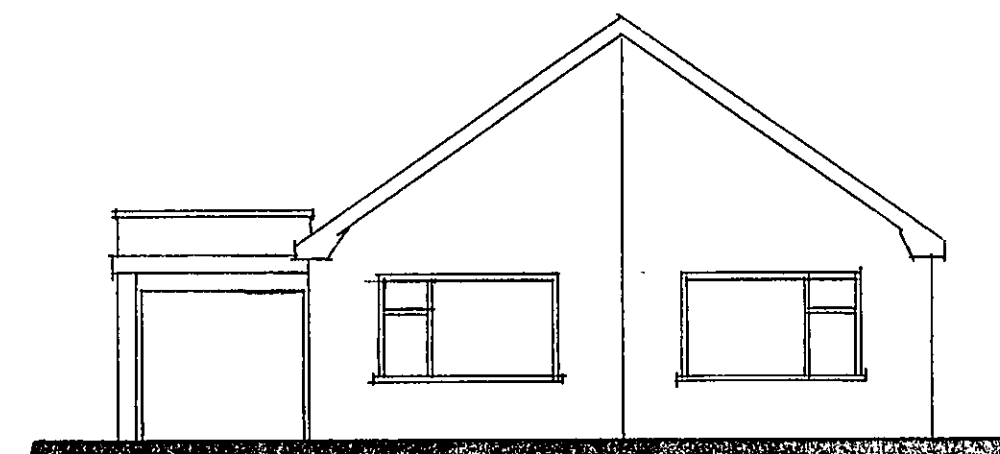


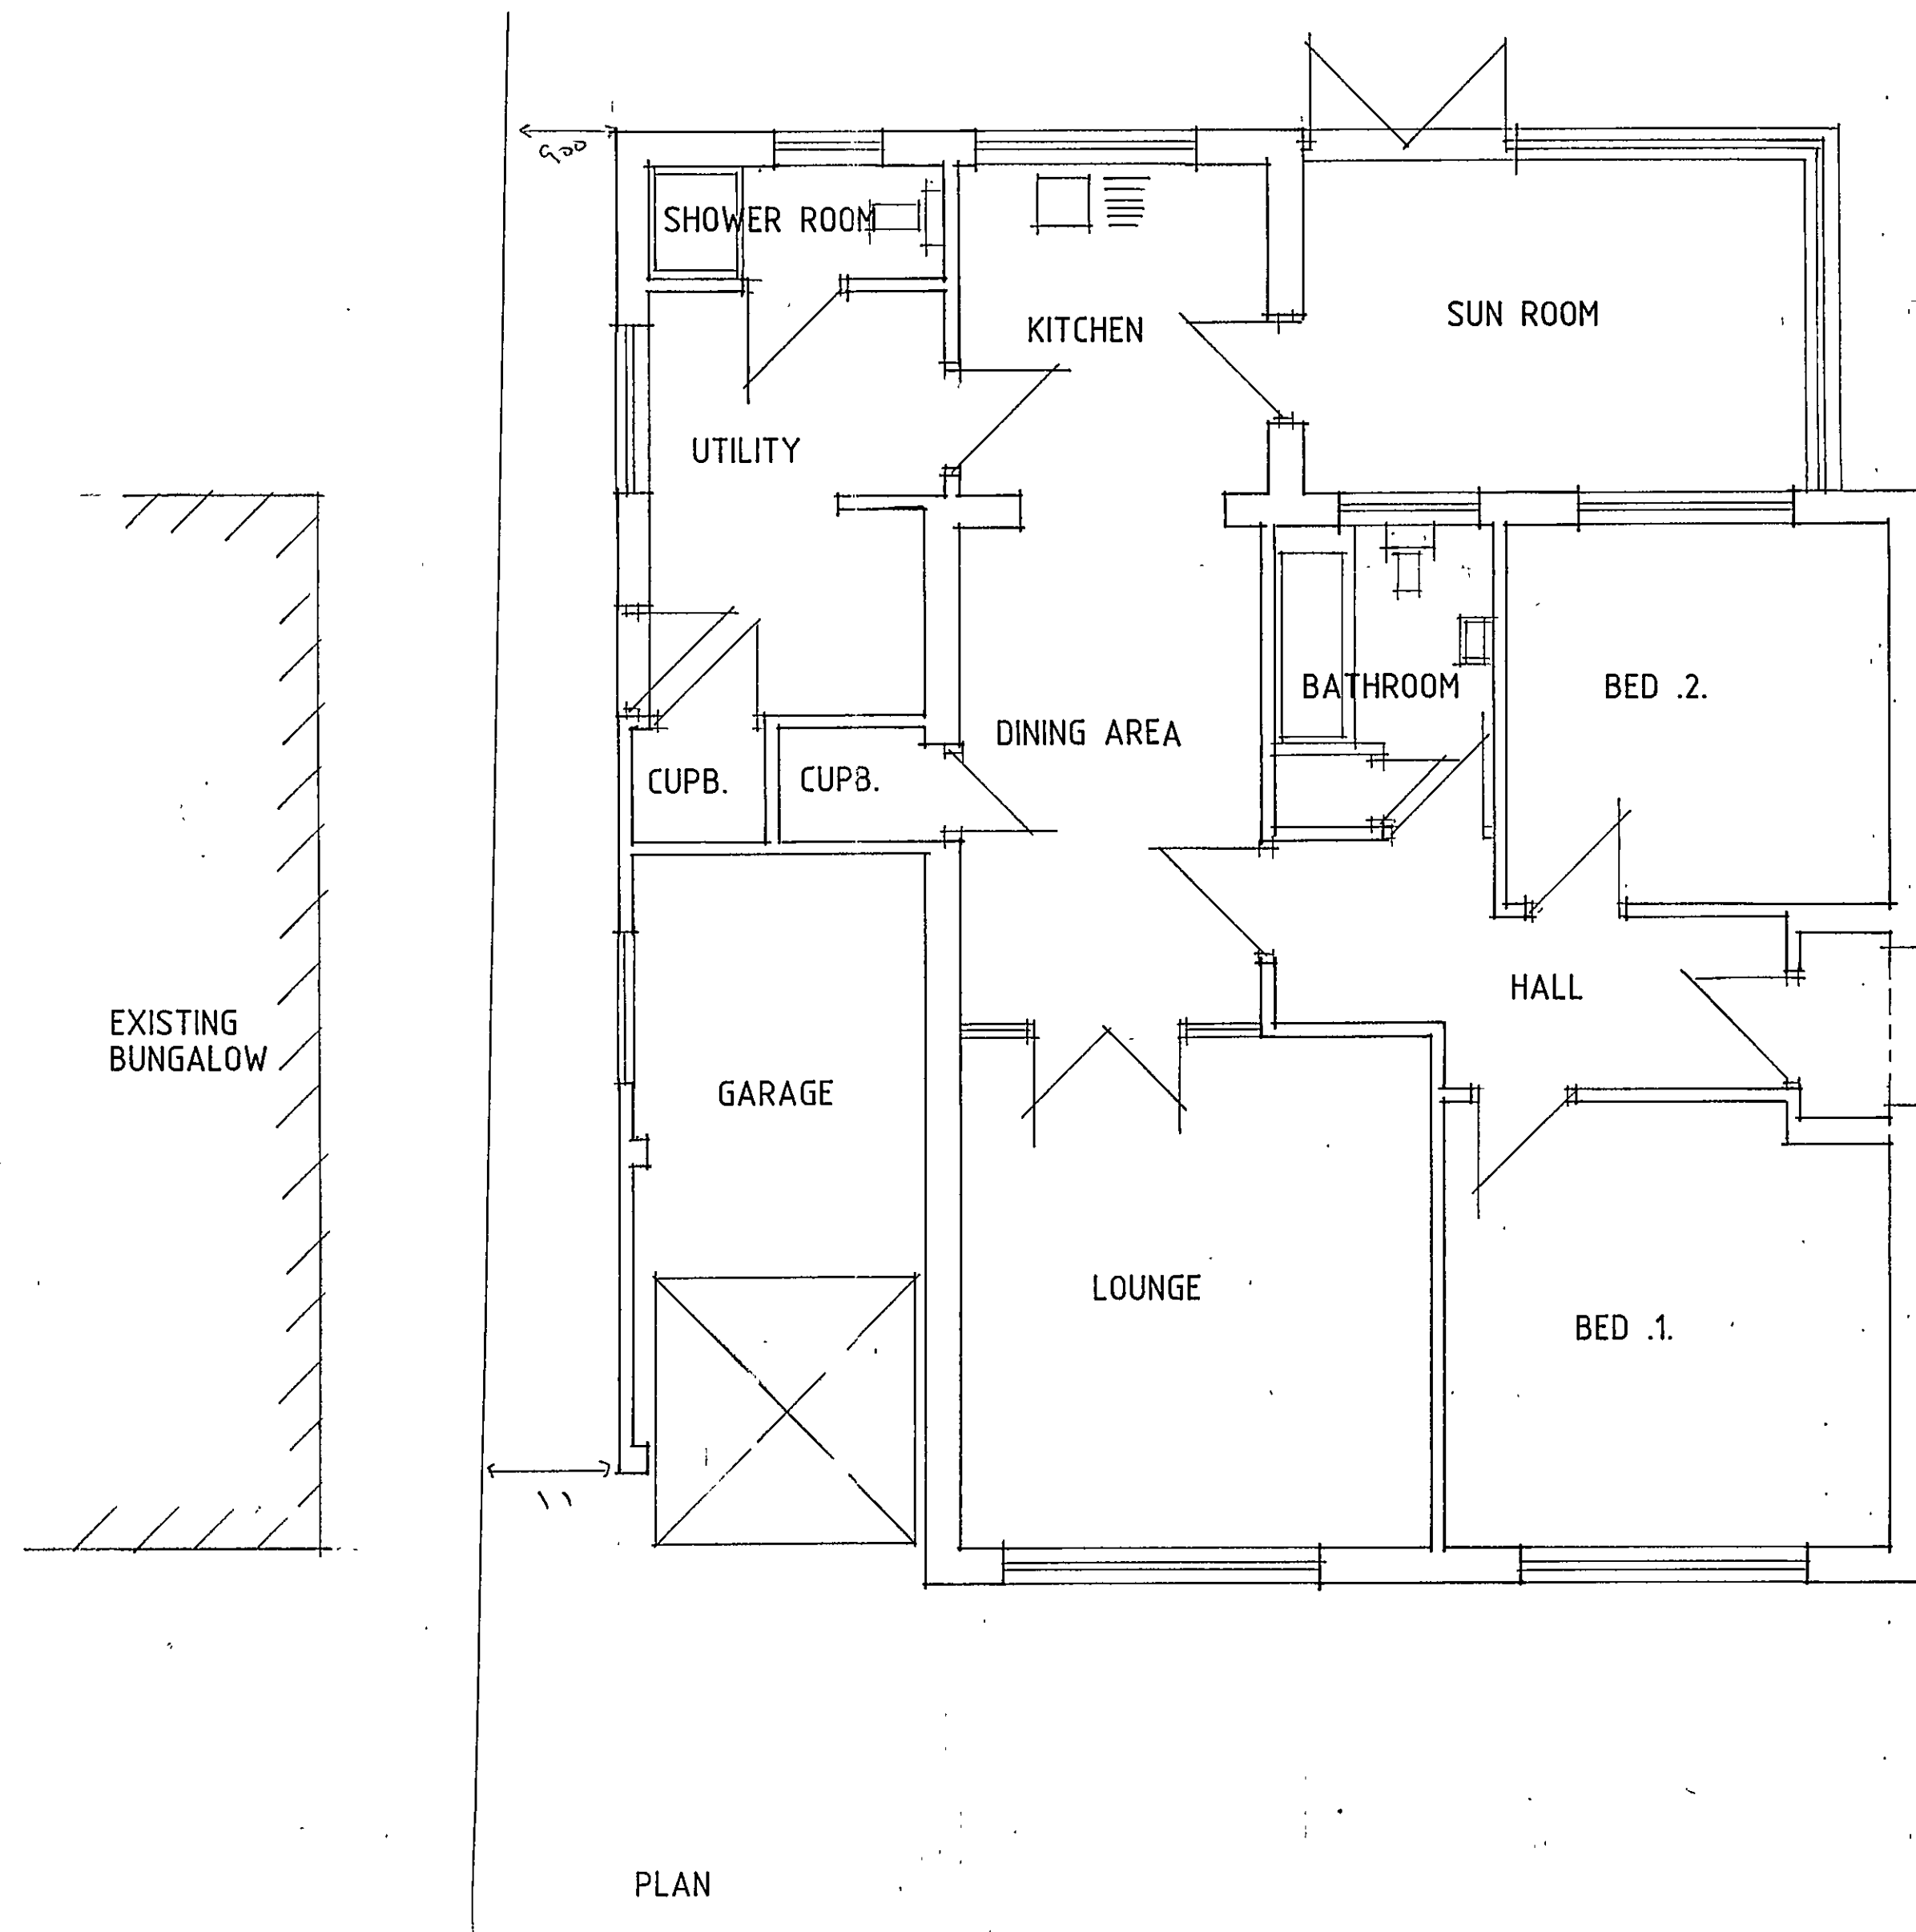



FRONT

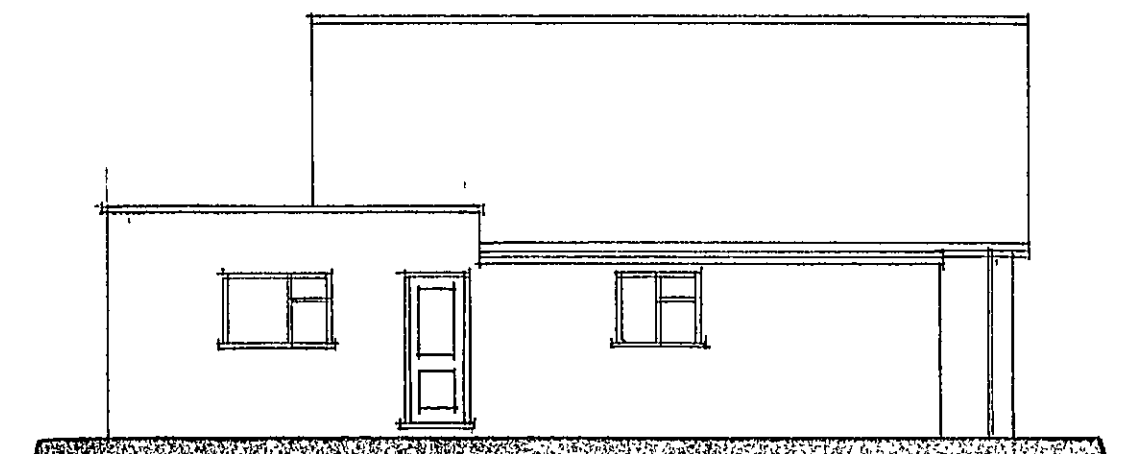

SIDE

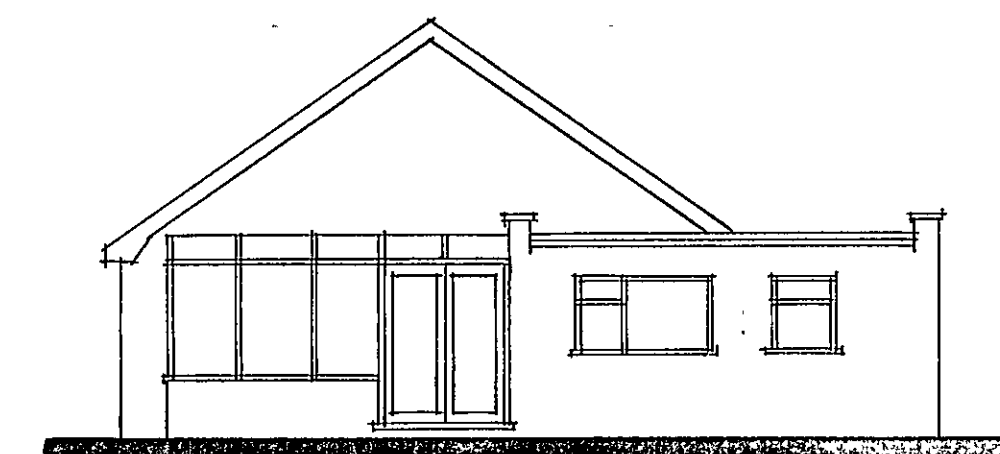

REAR

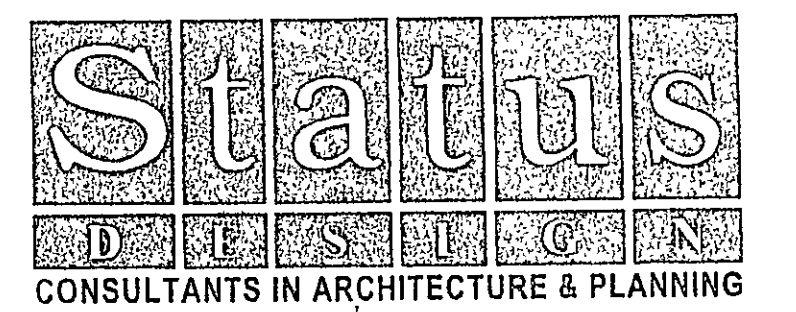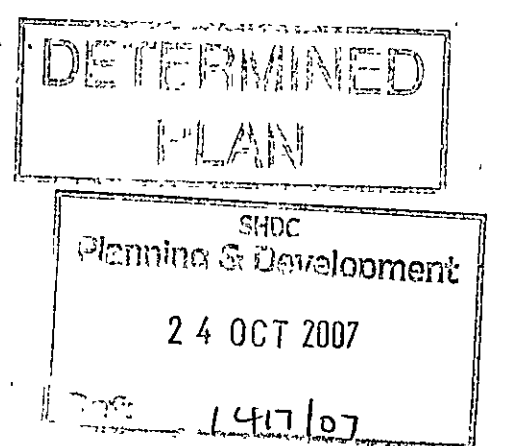

PROPOSED EXTENSION TO
GARAGE AT 22 MANOR
DRIVE, HOLBEACH FOR

MR. J. HEANES.

PLAN AS EXISTING

1:50 1:100 SD07-060/1
OCT-07 B.GILHAM.

