


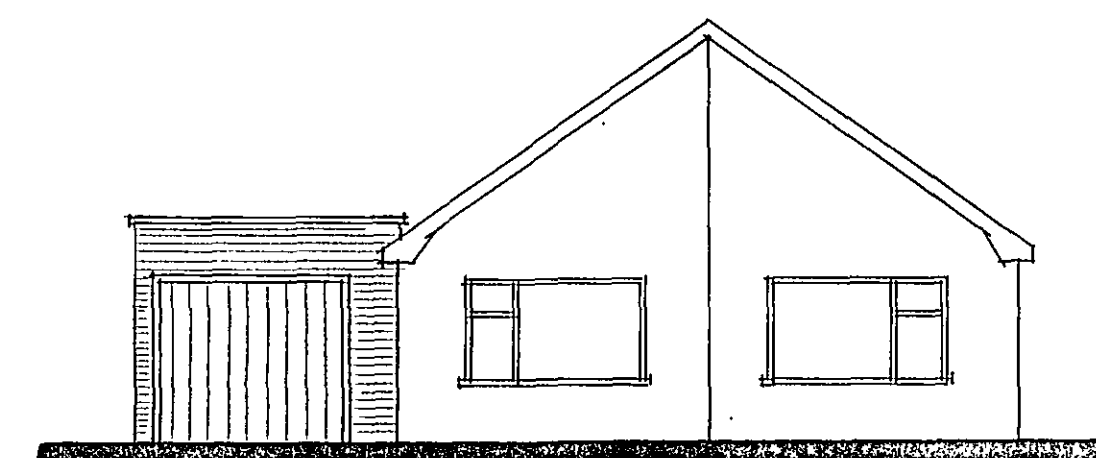


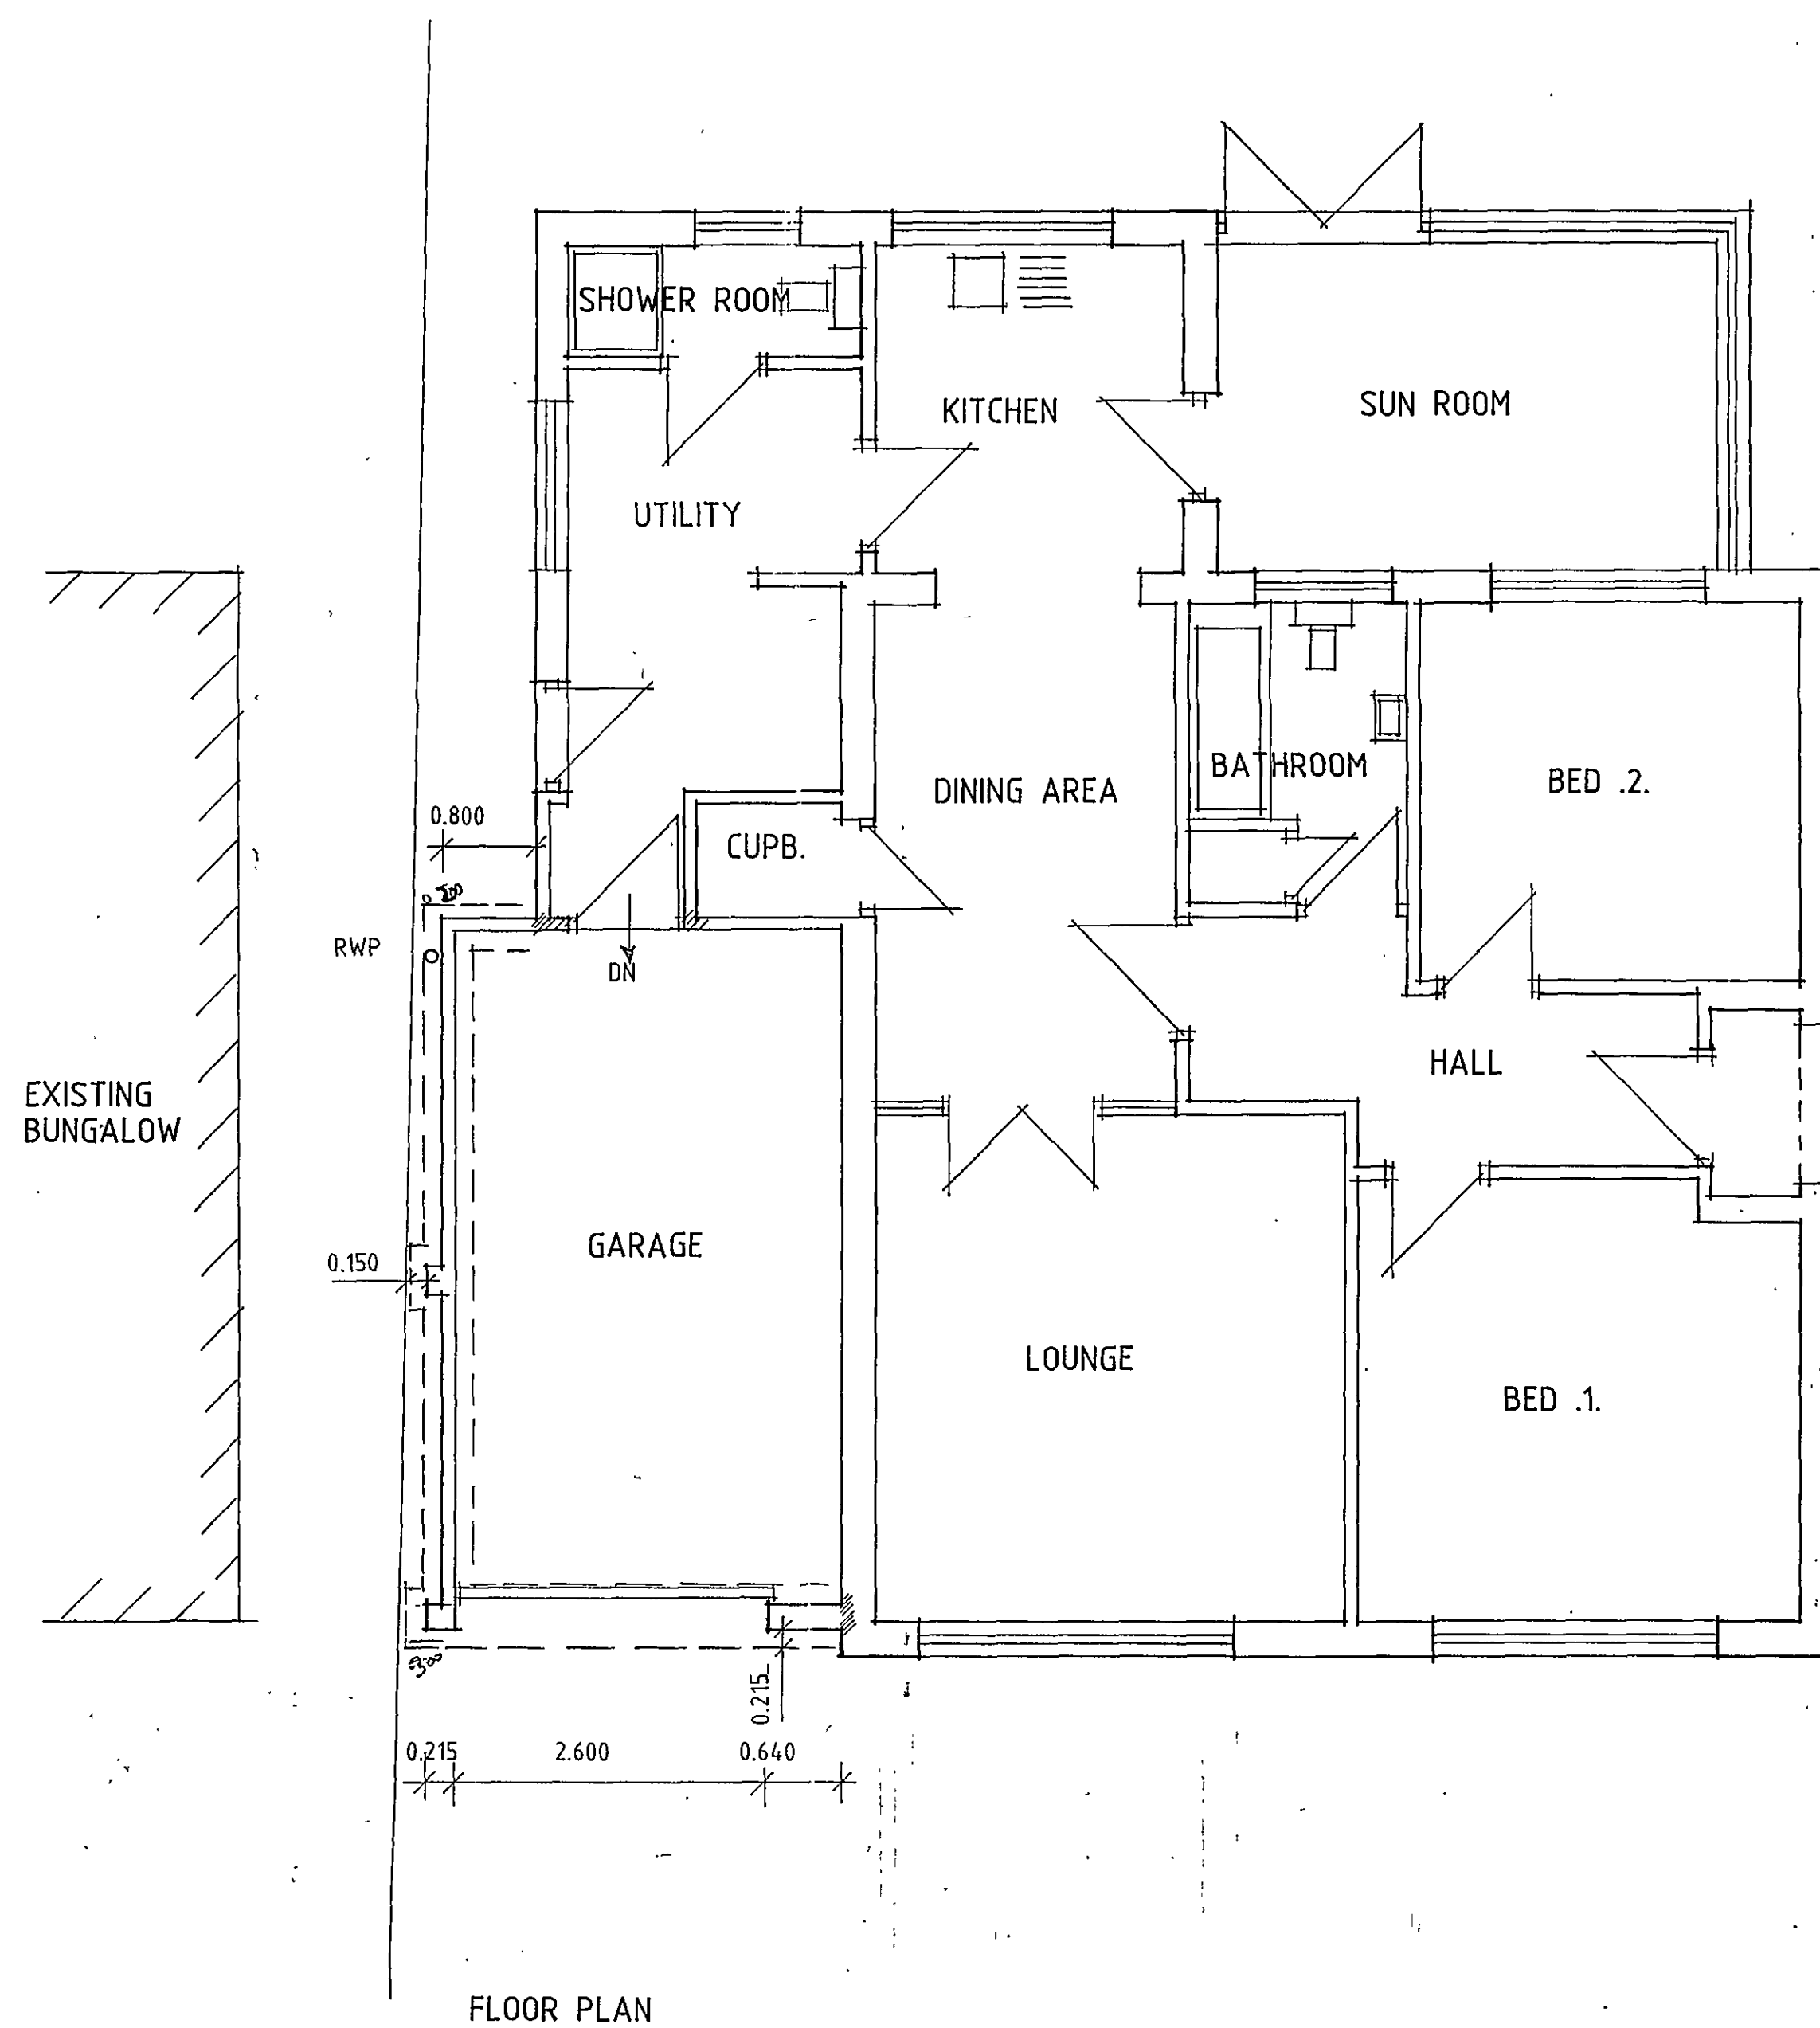

FRONT

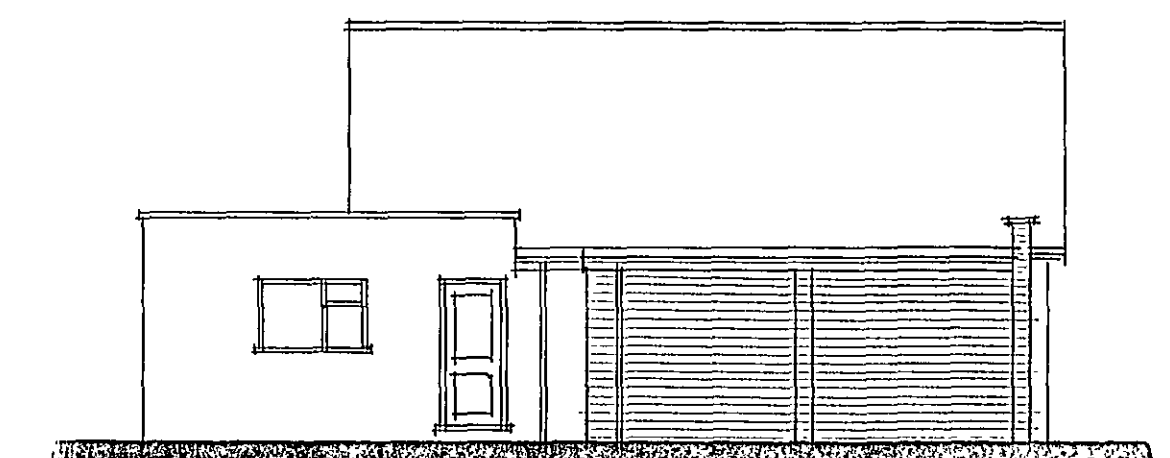

SIDE

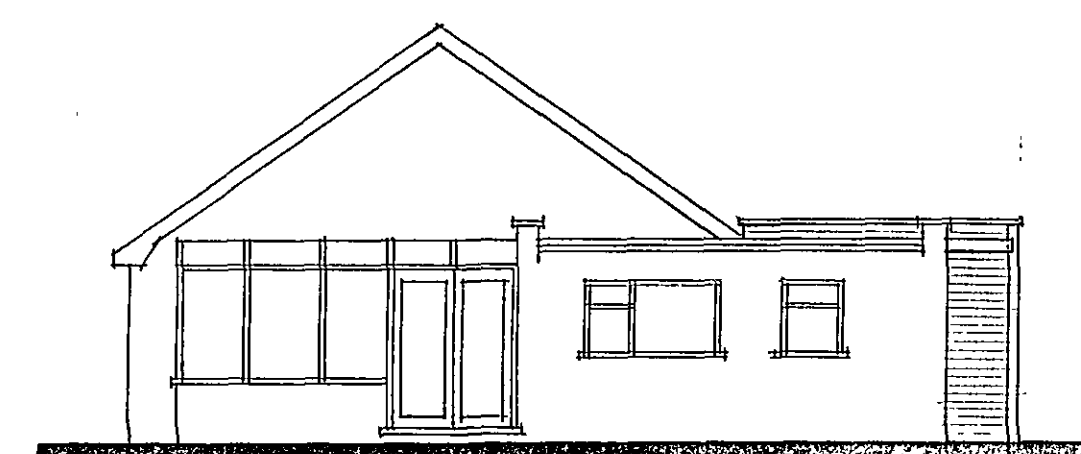

REAR

SHDC
Planning & Development
24 OCT 2007
Ref: 1417/07

DETERMINED
PLAN

Status
DESIGN
CONSULTANTS IN ARCHITECTURE & PLANNING

PROPOSED EXTENSION TO
GARAGE AT 22 MANOR
DRIVE, HOLBEACH FOR

MR. J. HEANES.

PLAN AS PROPOSED

1:50 1:100

OCT-07

SD07-060/2

B.GILHAM.

