
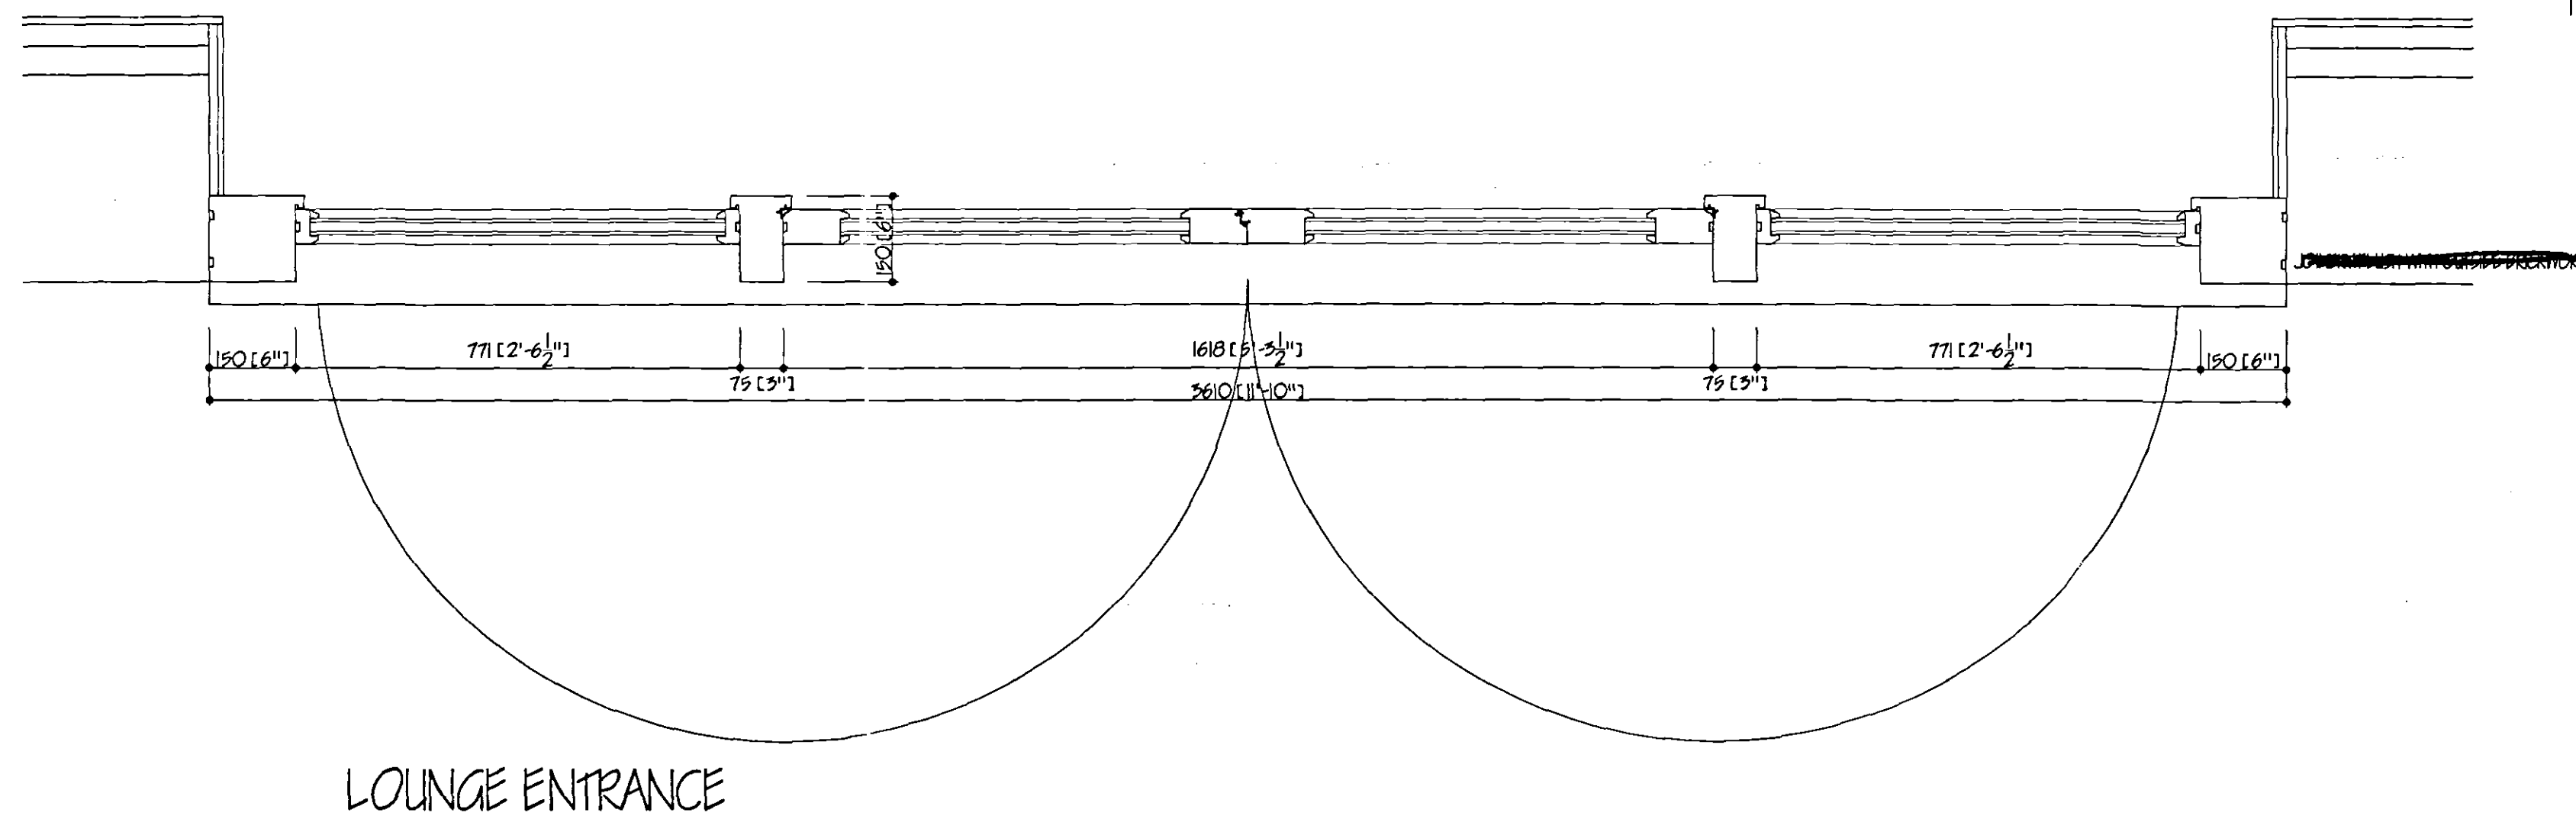


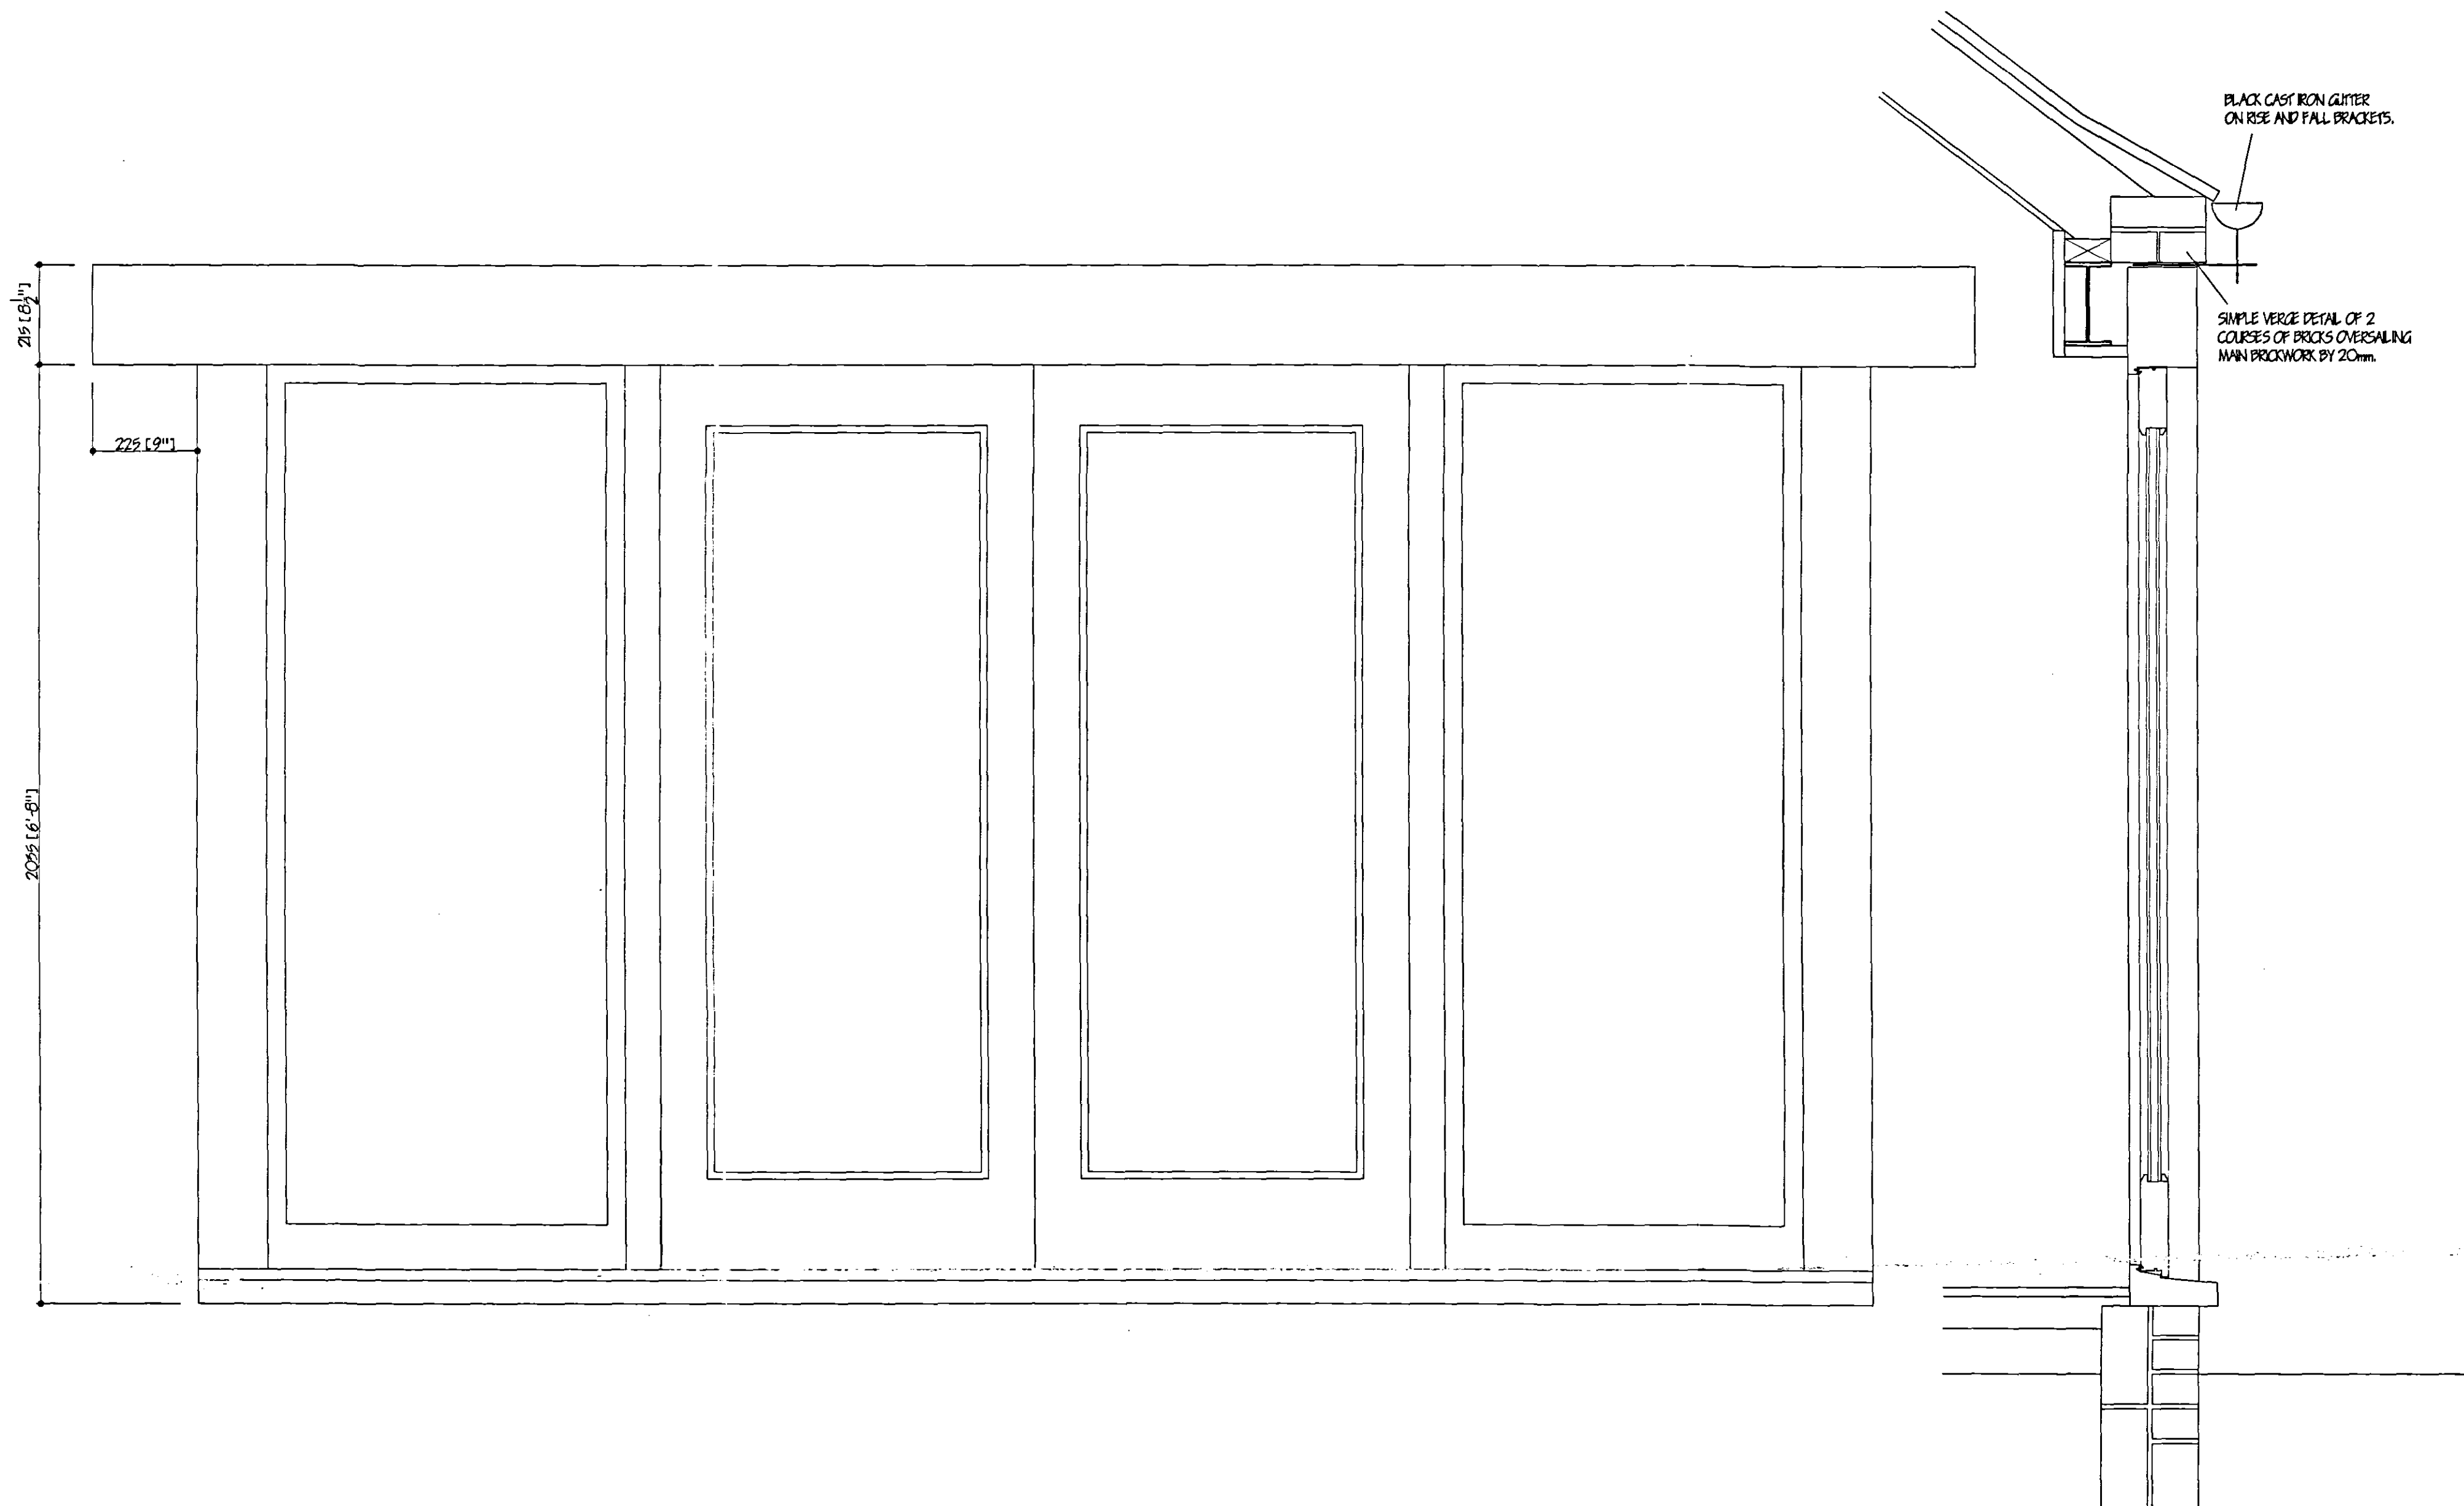

5000
Planning & Development
05 JAN 2006
Ref: 1471/05

AMENDED PLAN
Ref: A3

DETERMINED
PLAN

ALL JOINERY IS TO BE IN OAK
AND MADE BY SPECIALIST CONTRACTOR

A. WARDON & DOORS SET BACK		JAN 06
G. R. MERCHANT		1471/05
G. R. MERCHANT I. ENG AMICE TWO ARCHITECTURAL, STRUCTURAL AND LAND DRAINAGE CONSULTANTS Unit 4, Wrights House 12A Park Road, Holbeach, Spalding, Lincs. PE12 7FE Tel: 01406 430800 Fax: 01406 430744 E-Mail: G. R. Merchant @ Merchant. Pb. Co. UK		
Project BARN CONVERSION TO RESIDENTIAL A21. HURZLE TREE HOUSE STRONGS BANK HOLBEACH PEN		
Client MR & MRS P. PROST		
Drawing LOUNGE ENTRANCE DETAIL		
Job Ref. 1141/05	Drawing No. 07A	
Date OCT 2005	Drawn JPW	
Scales 1/10		
