


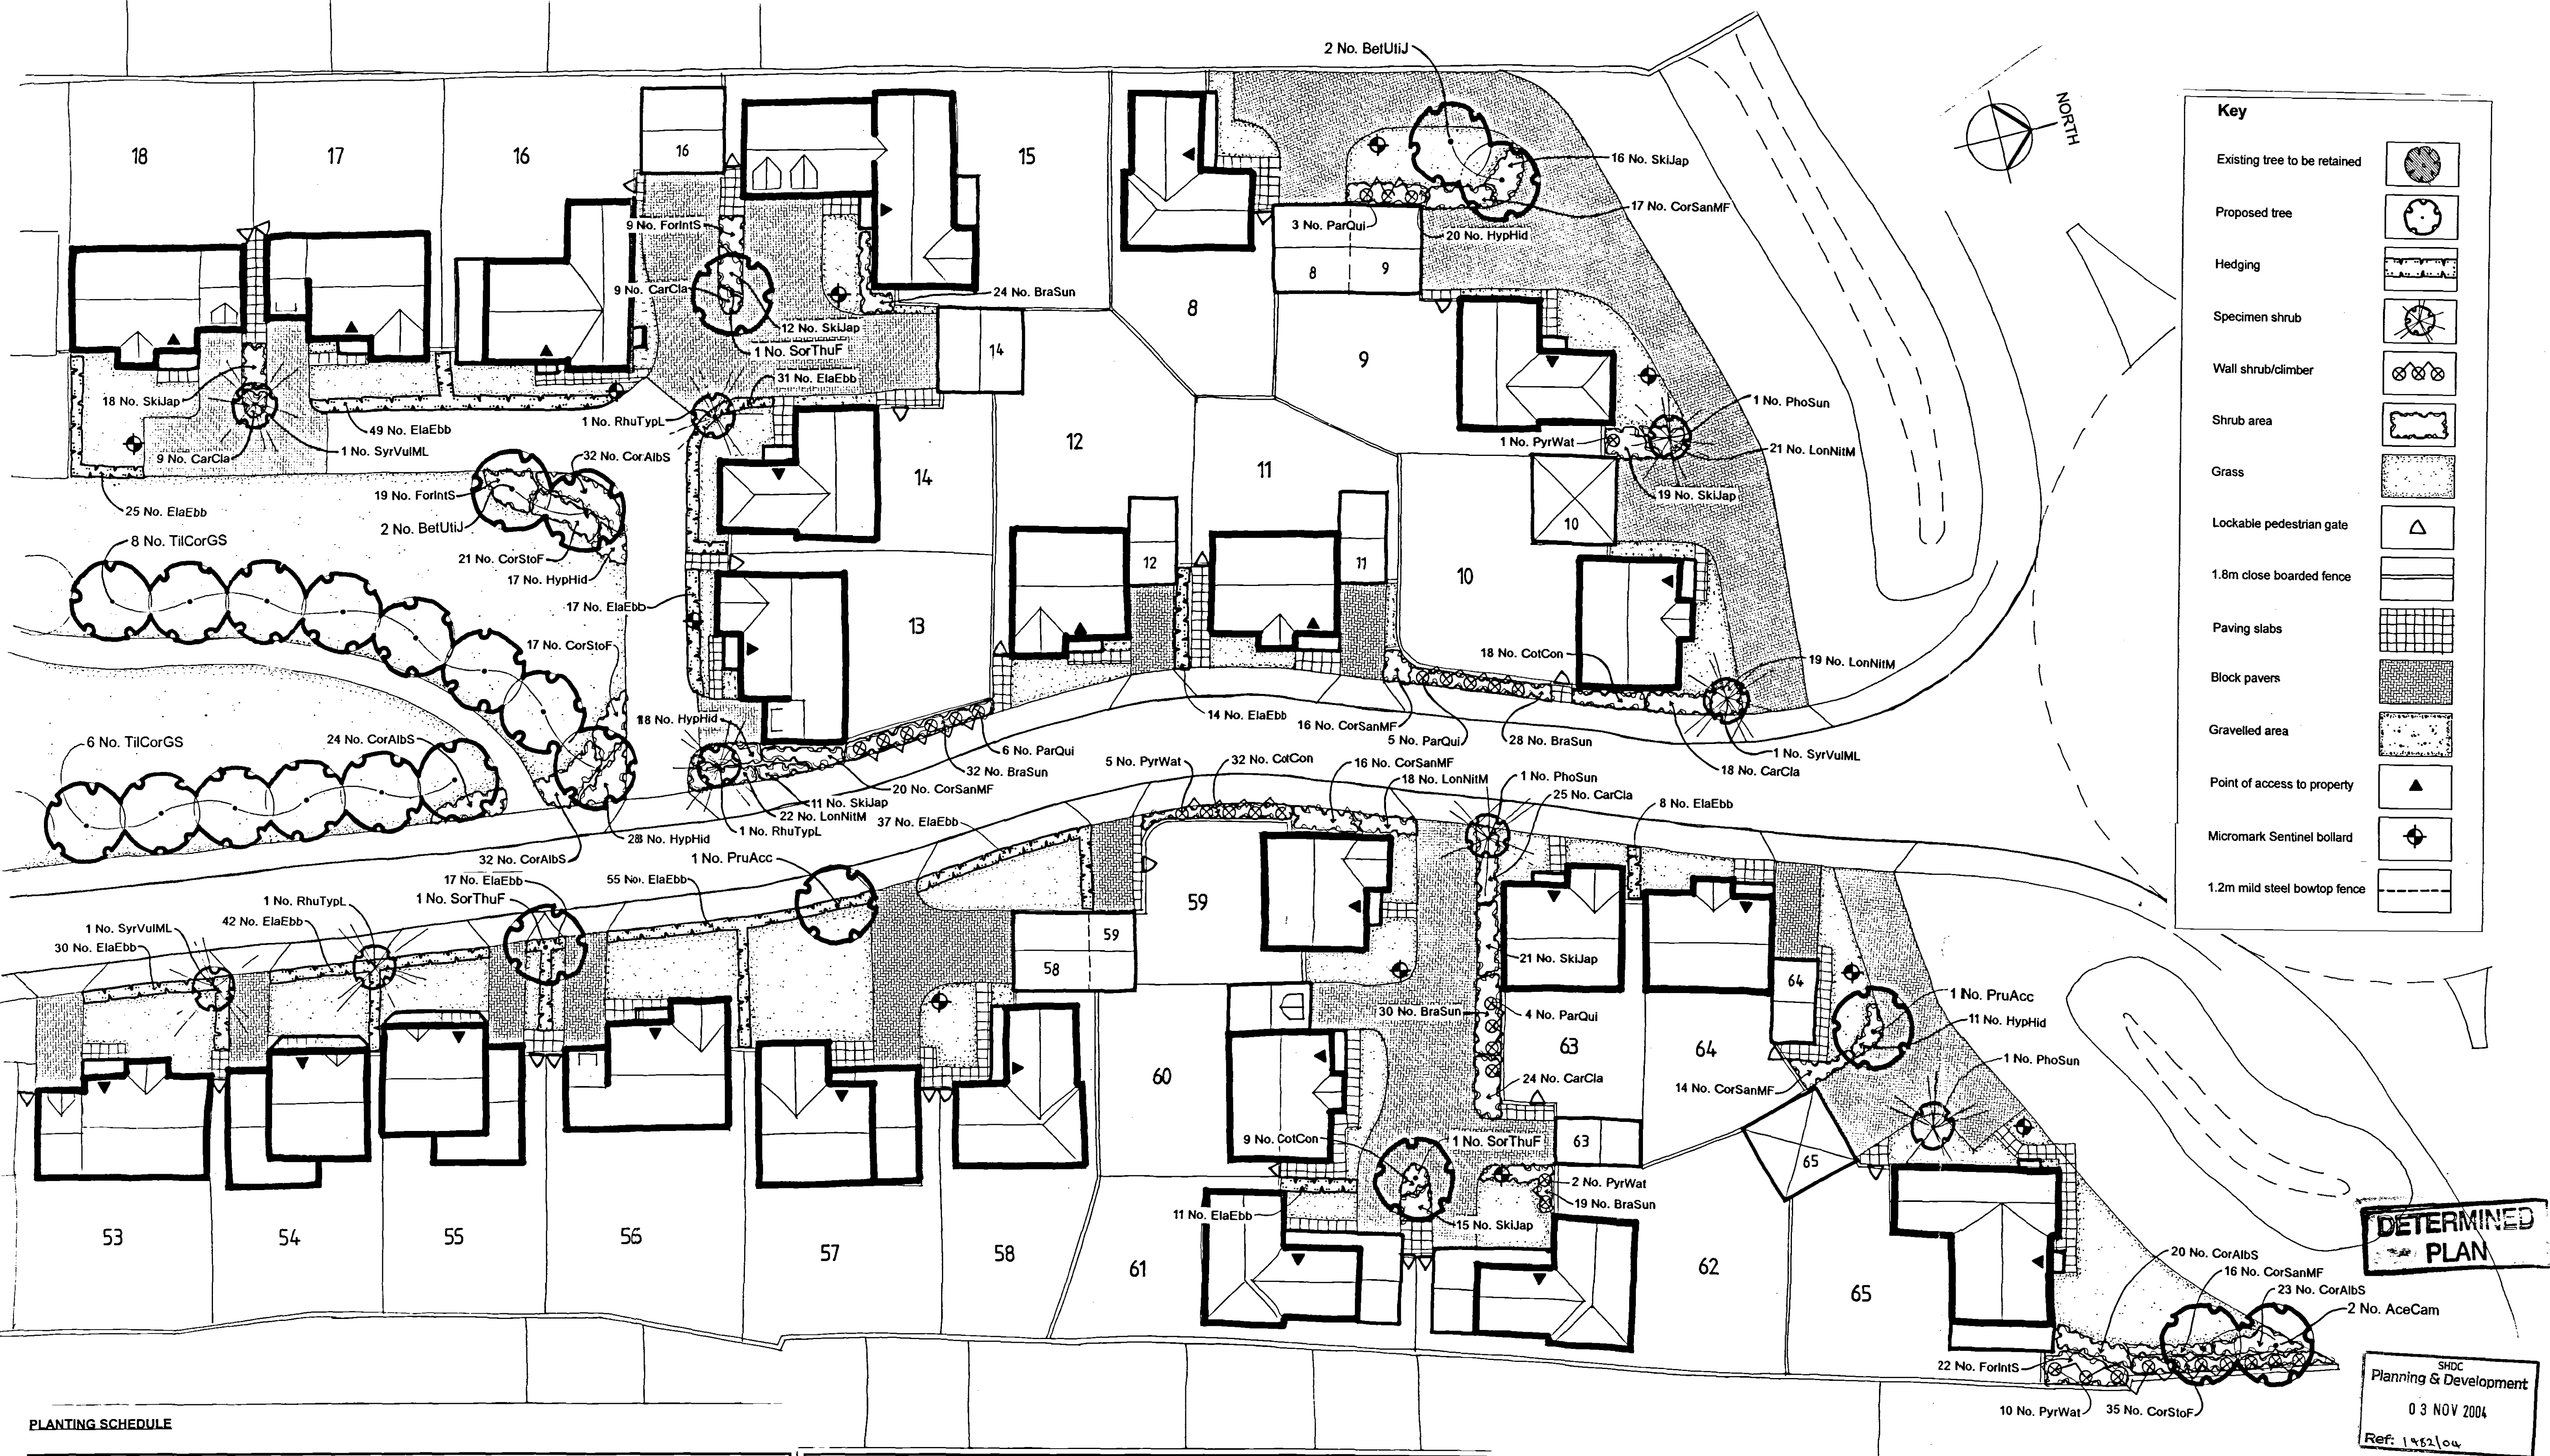

PLANTING SCHEDULE

TREES								
Qty	Abbr	Species	Form	Height (cm)	Girth (cm)	Root Condition	Min. No. of Branches	No. of Transplants
2	AceCam	Acer campestre	EHS	min. 450	16-18cm	RB	-	3x
4	BetUtiJ	Betula utilis 'Jaquemontii'	EHS	min. 450	16-18cm	RB	-	3x
2	PruAcc	Prunus 'Accolade'	EHS	min. 450	16-18cm	RB	-	3x
3	SorThuF	Sorbus x thuringiaca 'Fastigiata'	EHS	min. 450	16-18cm	RB	-	3x
14	TilCorGS	Tilia cordata 'Green Spire'	EHS	min. 450	16-18cm	RB	-	3x


SPECIMEN SHRUBS						
Qty	Abbr	Species	Height (cm)	Pot Size (Litres)	Habit	Min. No. of Breaks
3	RhuTypL	Rhus typhina 'Laciniata'	100-120	3L	Several shoots	3
3	PhoSun	Phormium 'Sundowner'	-	10-12L	Triple crown	-
3	SyrVulML	Syringa vulgaris 'Madame Lemoine'	60-80	10-12L	Branched	3

CLIMBERS/WALL SHRUBS						
Qty	Abbr	Species	Height (cm)	Pot Size (Litres)	Habit	Min. No. of Breaks
18	PyrOG	Pyracantha 'Waterer'	60-80	3L	Leader & laterals	3
18	ParQui	Parthenocissus quinquefolia	60-80	3L	Several shoots	3

SHRUBS							
Qty	Abbr	Species	Height (cm)	Pot Size (Litres)	Habit	Min. No. of Breaks	Density (No./m ²)
133	BraSun	Brachyglottis 'Sunshine'	30-40	3L	Branched	4	4
85	CarCla	Caryopteris x clandonensis	30-40	3L	Branched	4	4
131	CorAlbS	Cornus alba 'Sibirica'	40-60	3L	Branched	4	4
99	CorSanMF	Cornus sanguinea 'Midwinter Fire'	40-60	3L	Branched	4	4
73	CorStoF	Cornus stolonifera 'Flaviramea'	60-80	3L	Branched	4	3
59	CotCon	Cotoneaster conspicuus	30-40	3L	Branched	3	4
50	ForIntS	Forsythia x intermedia 'Spectabilis'	60-80	3L	Branched	3	3
94	HypHid	Hypericum 'Hidcote'	30-40	3L	Bushy	5	4
80	LonNiIM	Lonicera nitida 'Maygreen'	30-40 Dia.	3L	Bushy	6	5
112	SkiJap	Skimmia japonica 'Rubella'	30-40	3L	Bushy	3	4

HEDGING							
Qty	Abbr	Species	Form	Height (cm)	Root Condition	Min. No. of Breaks	Planting Distance
336	ElaEbb	Elaeagnus x ebbingei	Branched	40-60	3L pot	3	450 Ctrs

Note: Hedging to be planted in a single row with plants at 450mm centres

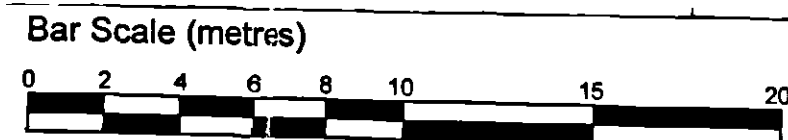

THE ROBERT DOUGHTY CONSULTANCY LIMITED
TOWN AND COUNTRY PLANNING-LANDSCAPE ARCHITECTURE

32 High Street, Helpringham,
Sleaford, Lincolnshire,
NG34 0RA

Tel: (01529) 421646 Fax: (01529) 421358
Website: www.rdc-landplan.co.uk
E-mail: admin@rdc-landplan.co.uk

Client:
Allison Homes Eastern Ltd

Project:
Spalding Road, Holbeach

Drawing title:
Landscape Detailing Plan 2 of 2

Job No. 520/96 Drawing No. L02 Rev. Drawn JC

Scale 1:200 Date Oct 2004 Checked

DO NOT SCALE from this drawing. All measurements should be checked against all site conditions and any discrepancies should be brought to the attention of the Robert Doughty Consultancy.

DRAWING
01 NOV 2004
ISSUED